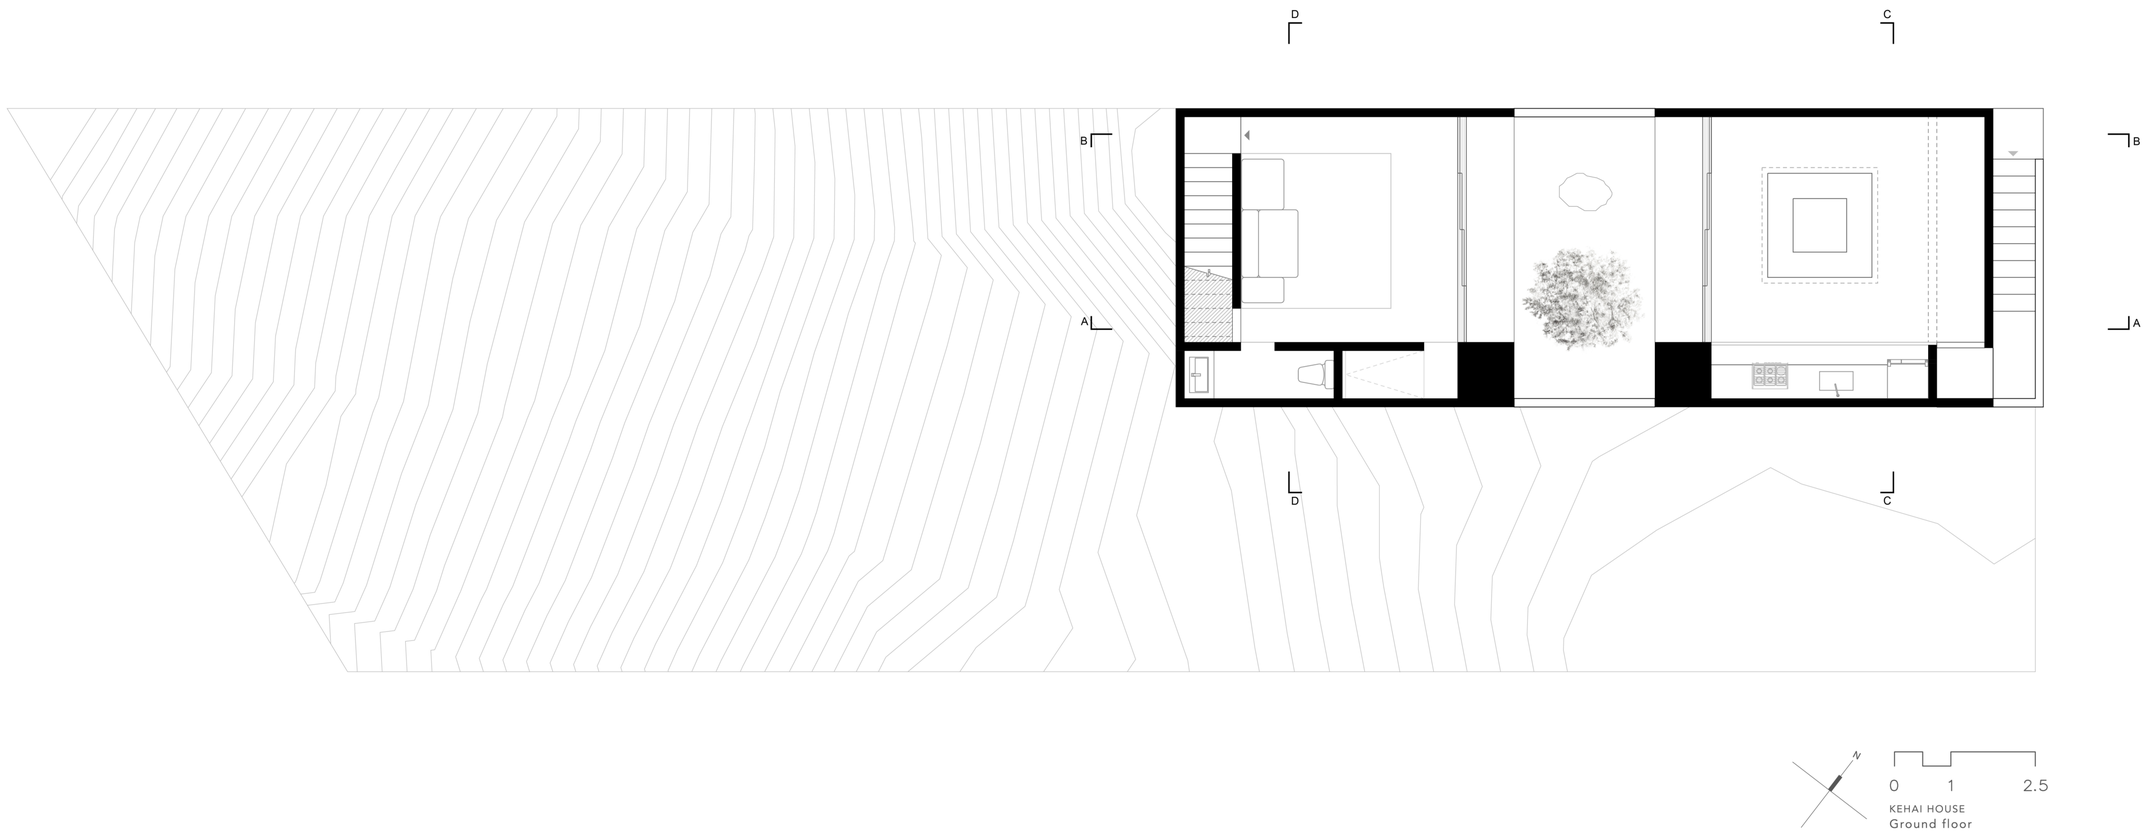
D
C
B
A
B
A
D
C
N
0
1
2.5
KEHAI HOUSE
Ground floor

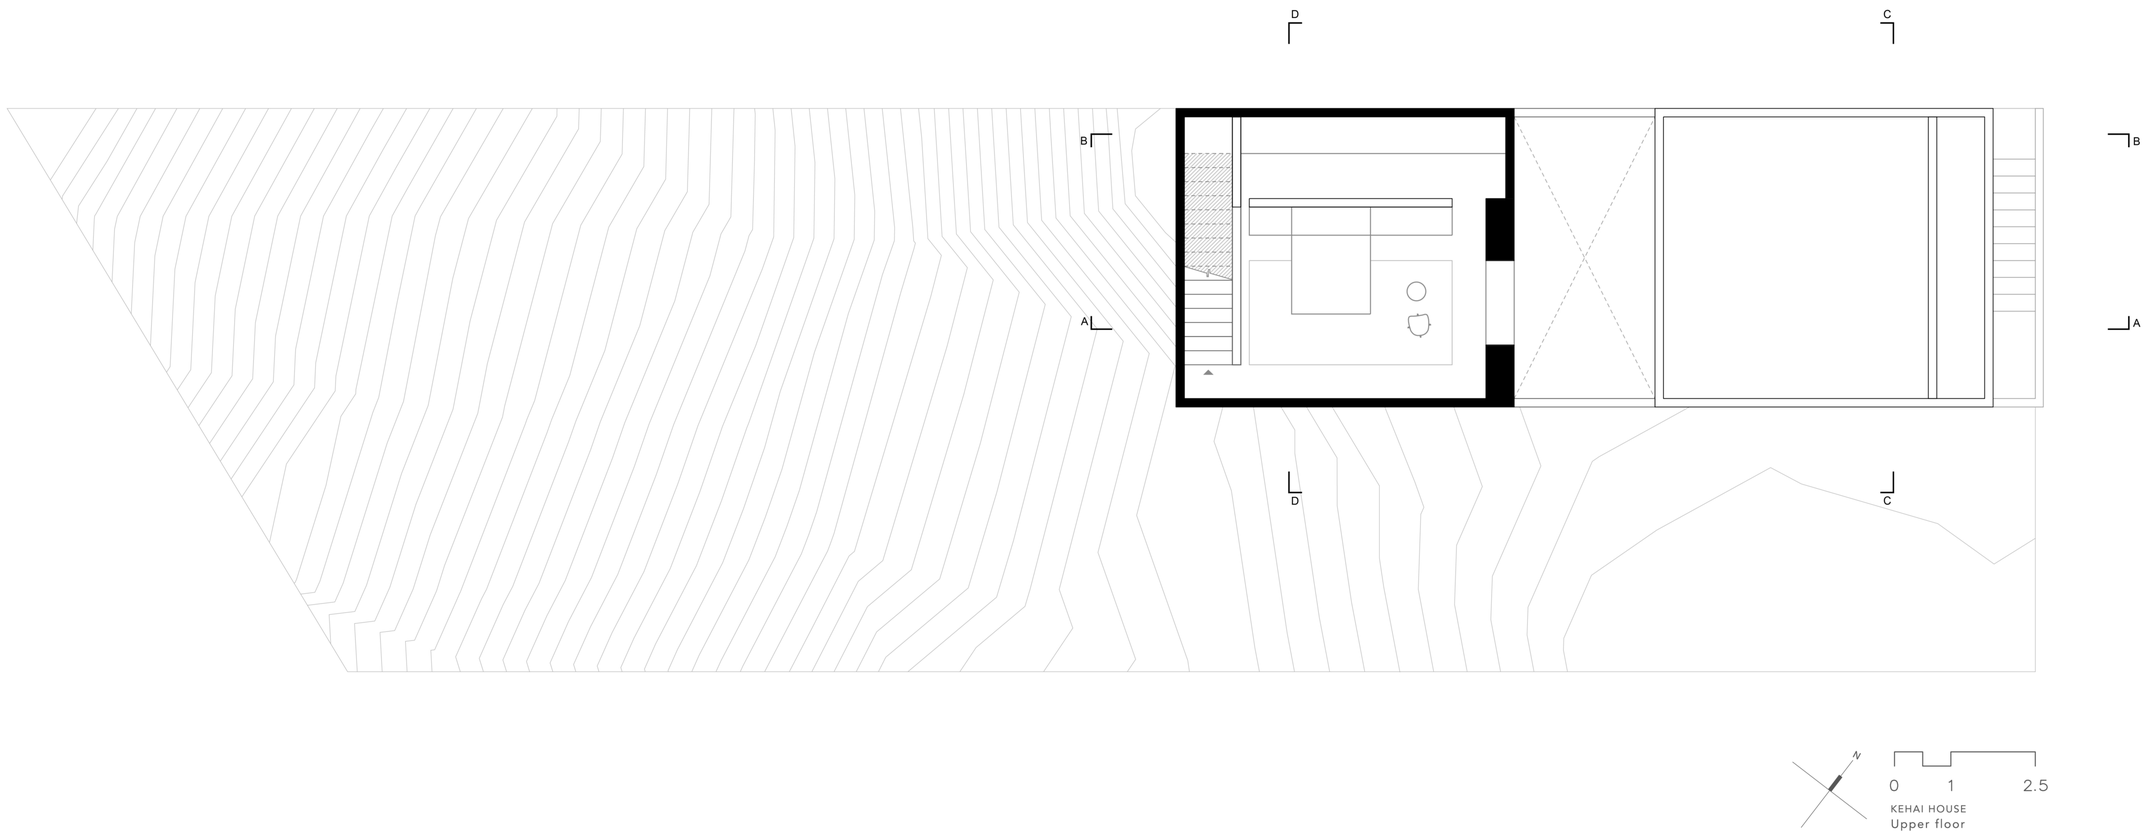
D
C
B
A
B
A
D
C
N
0
1
2.5
KEHAI HOUSE
Upper floor

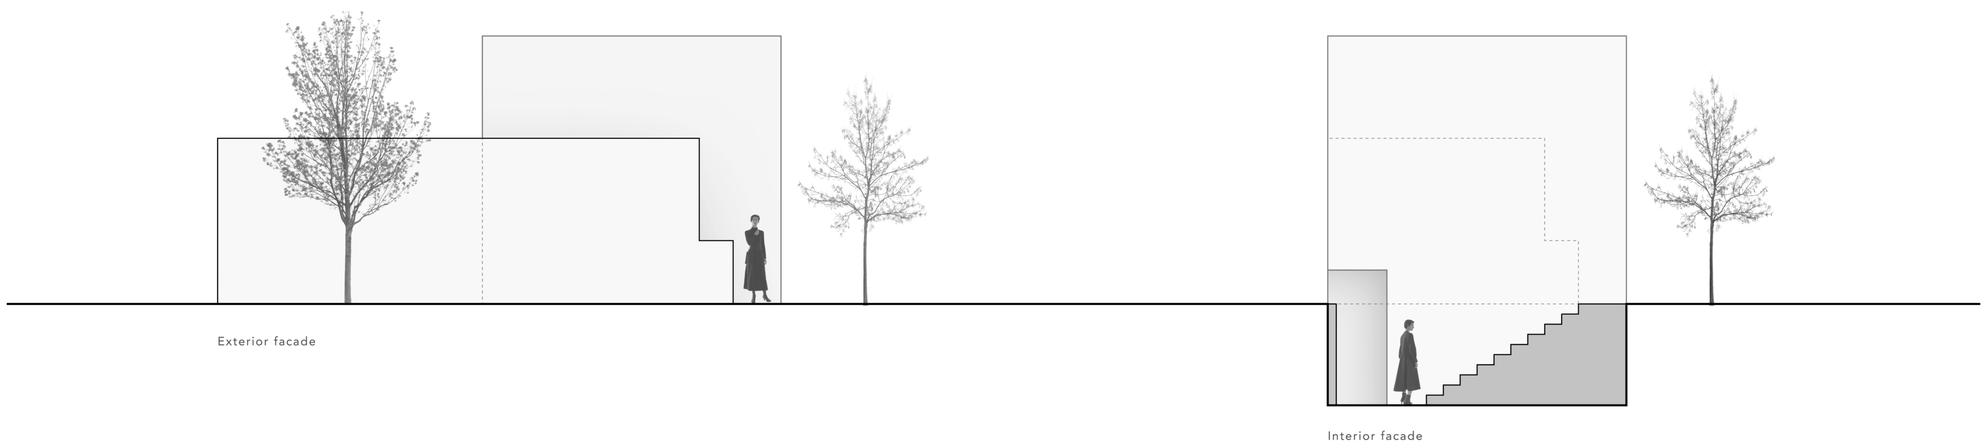

0 1 2.5

KEHAI HOUSE
Northeast Facade

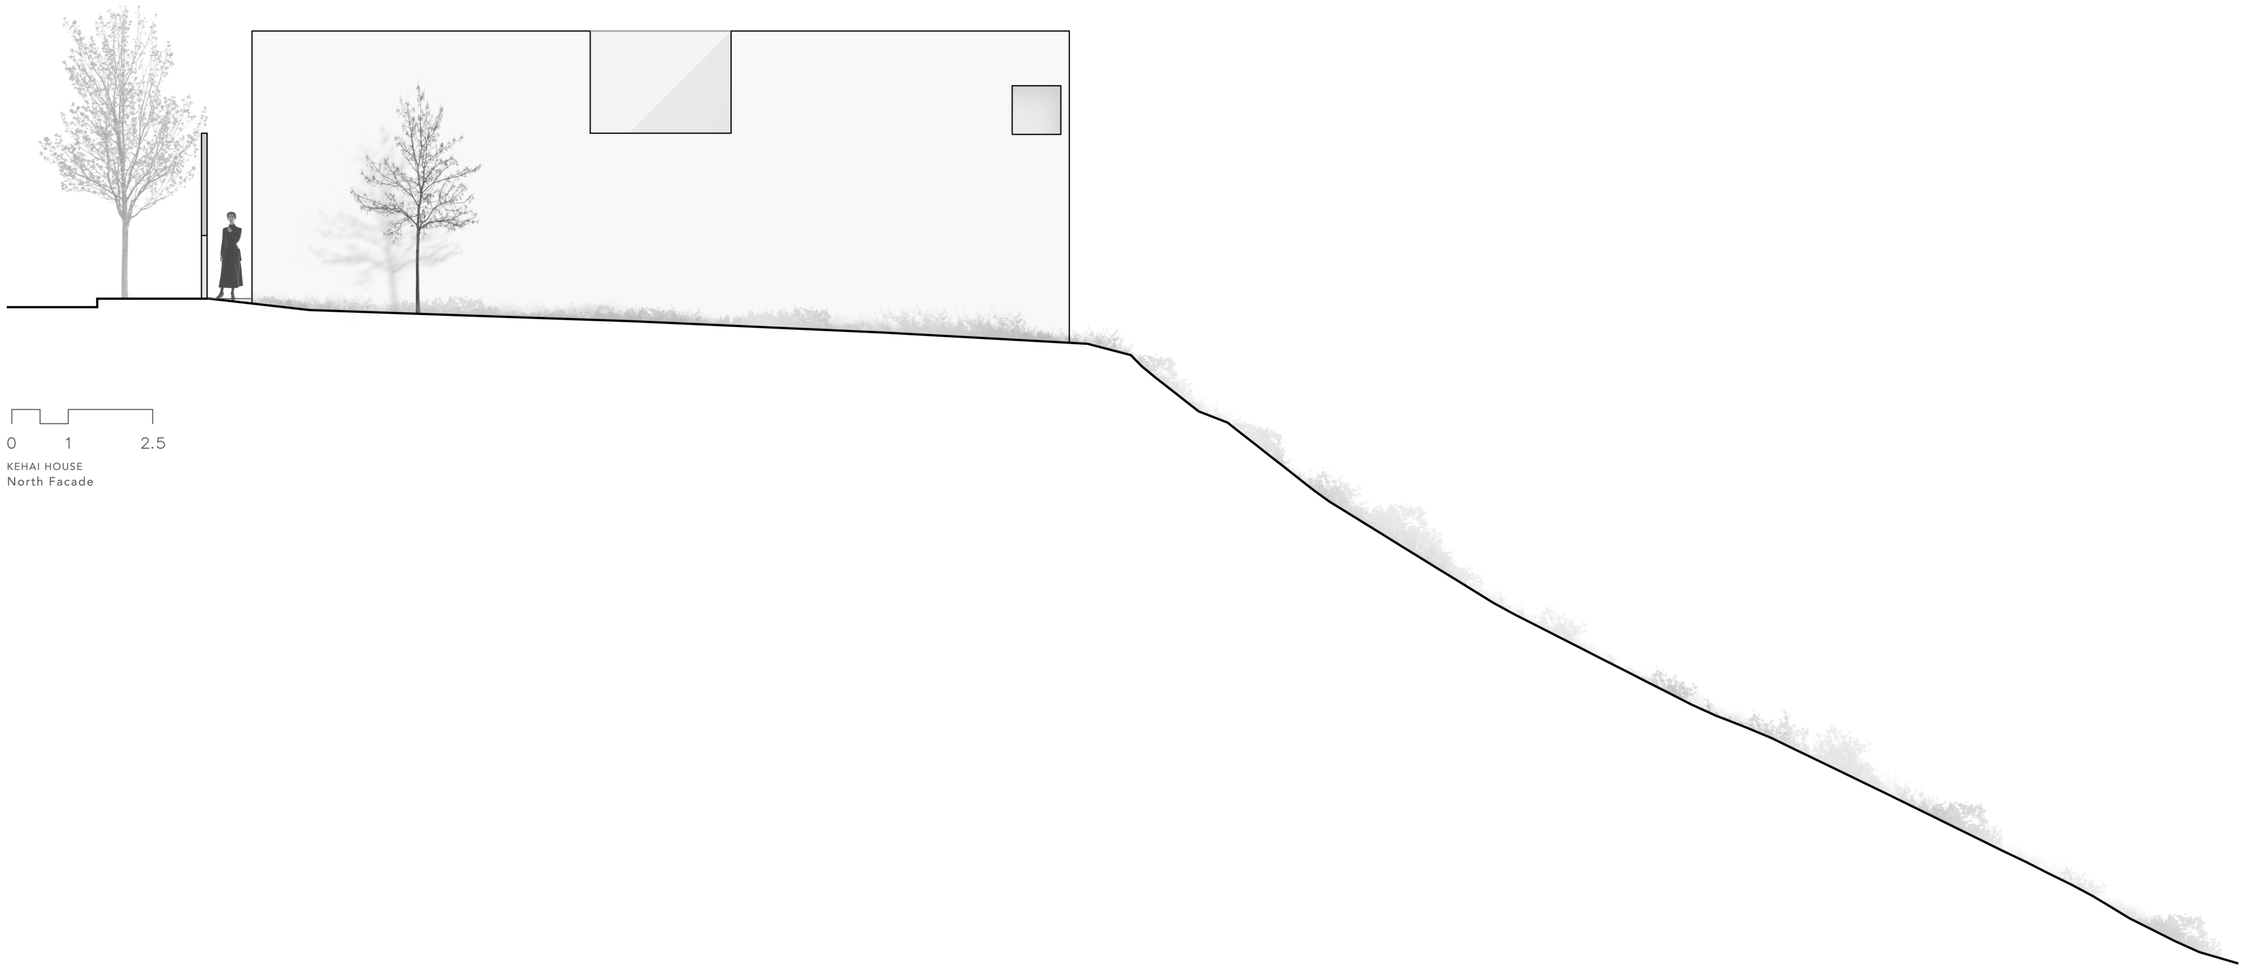

KEHAI HOUSE
North Facade

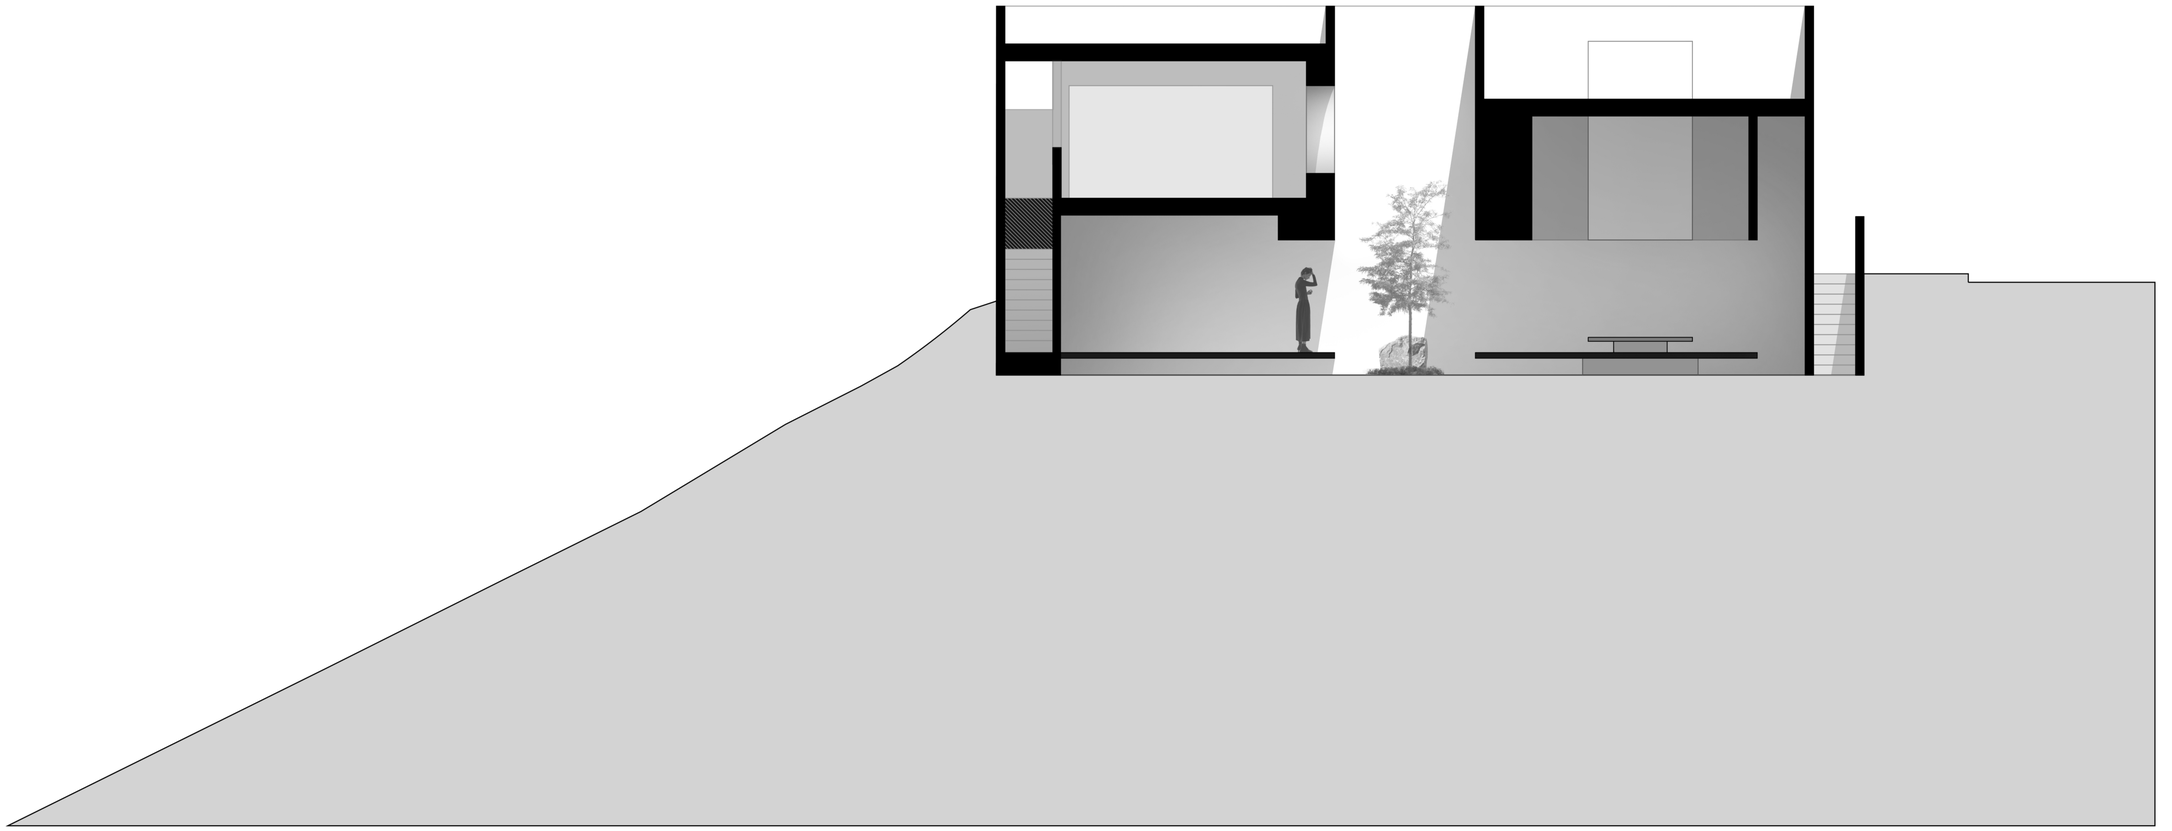

0 1 2.5

KEHAI HOUSE
Section A

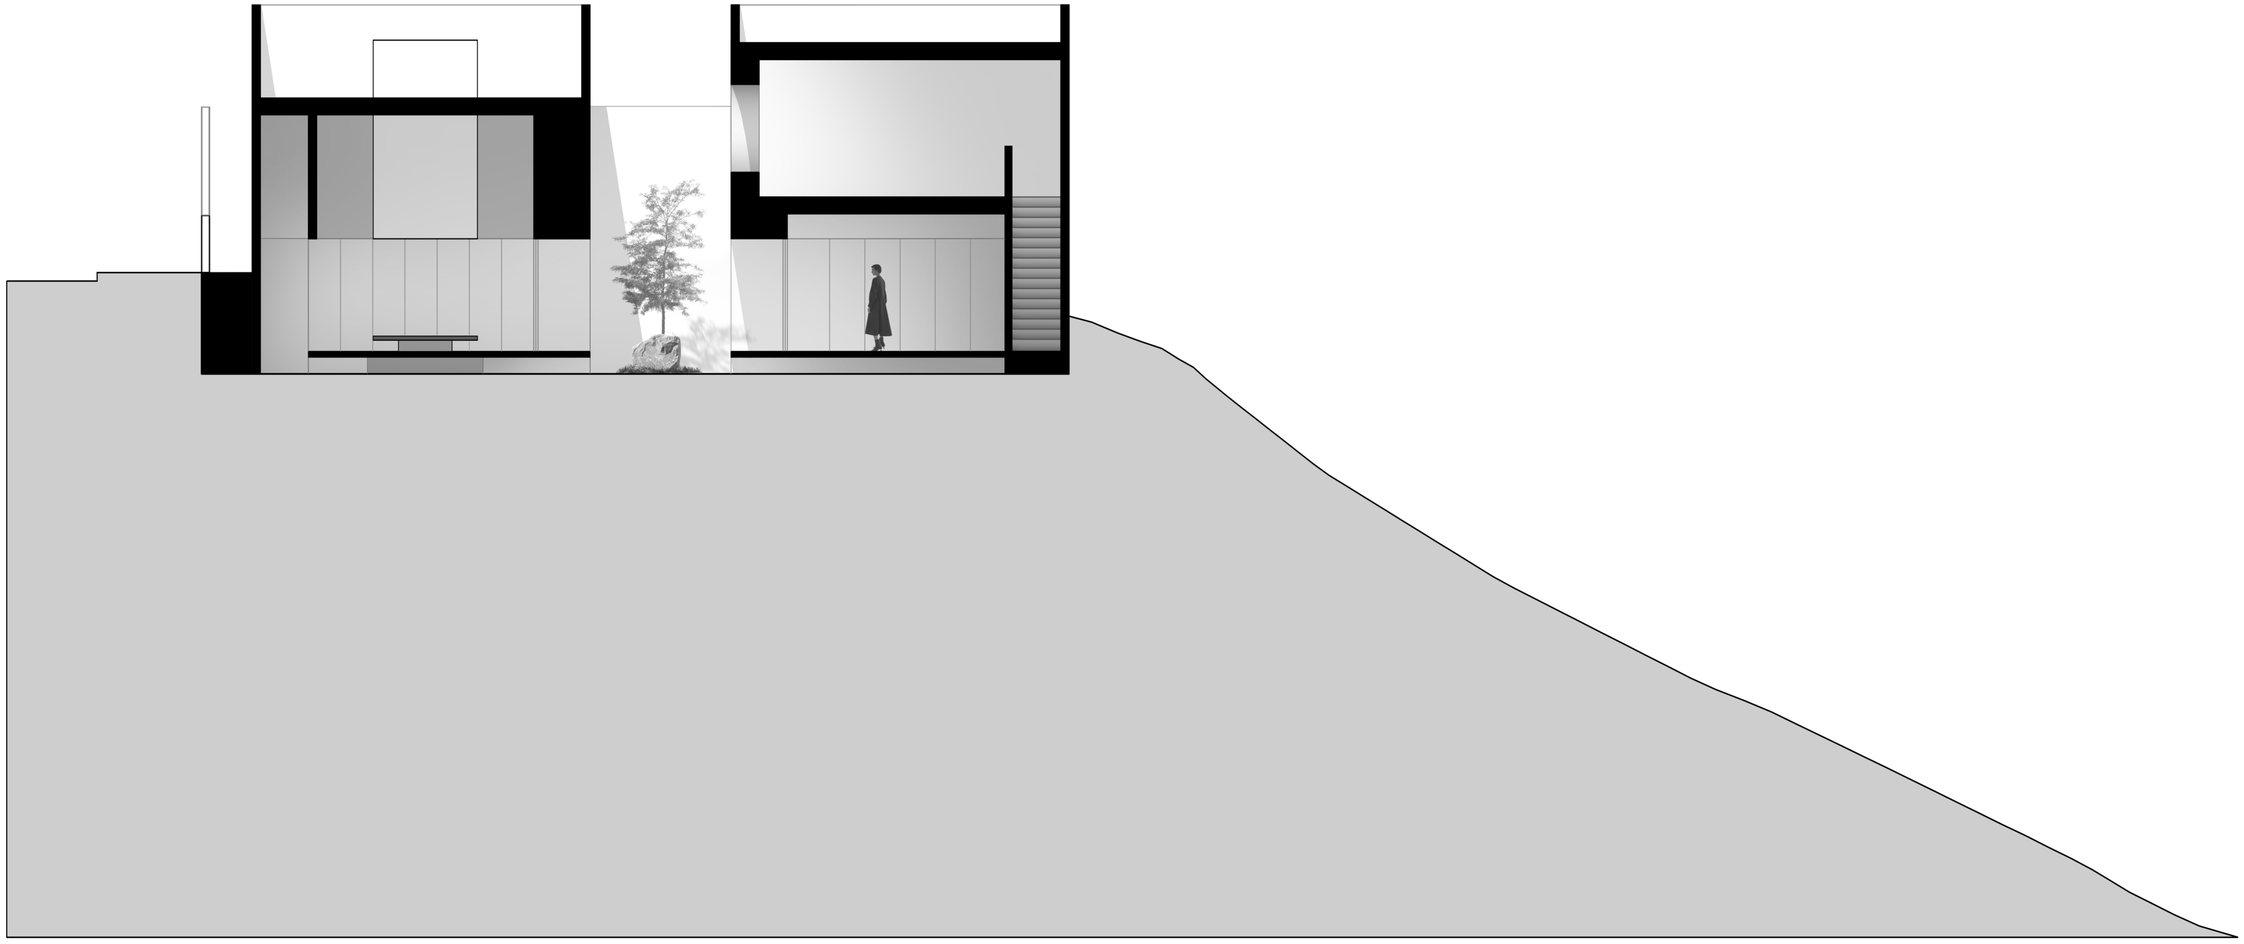

0 1 2.5

KEHAI HOUSE
Section B

Section C

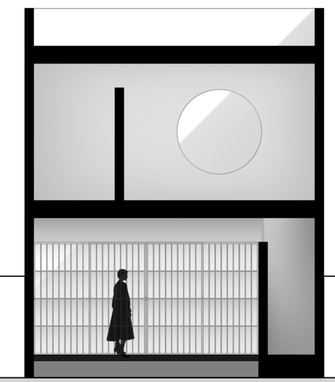

Section D

KEHAI HOUSE