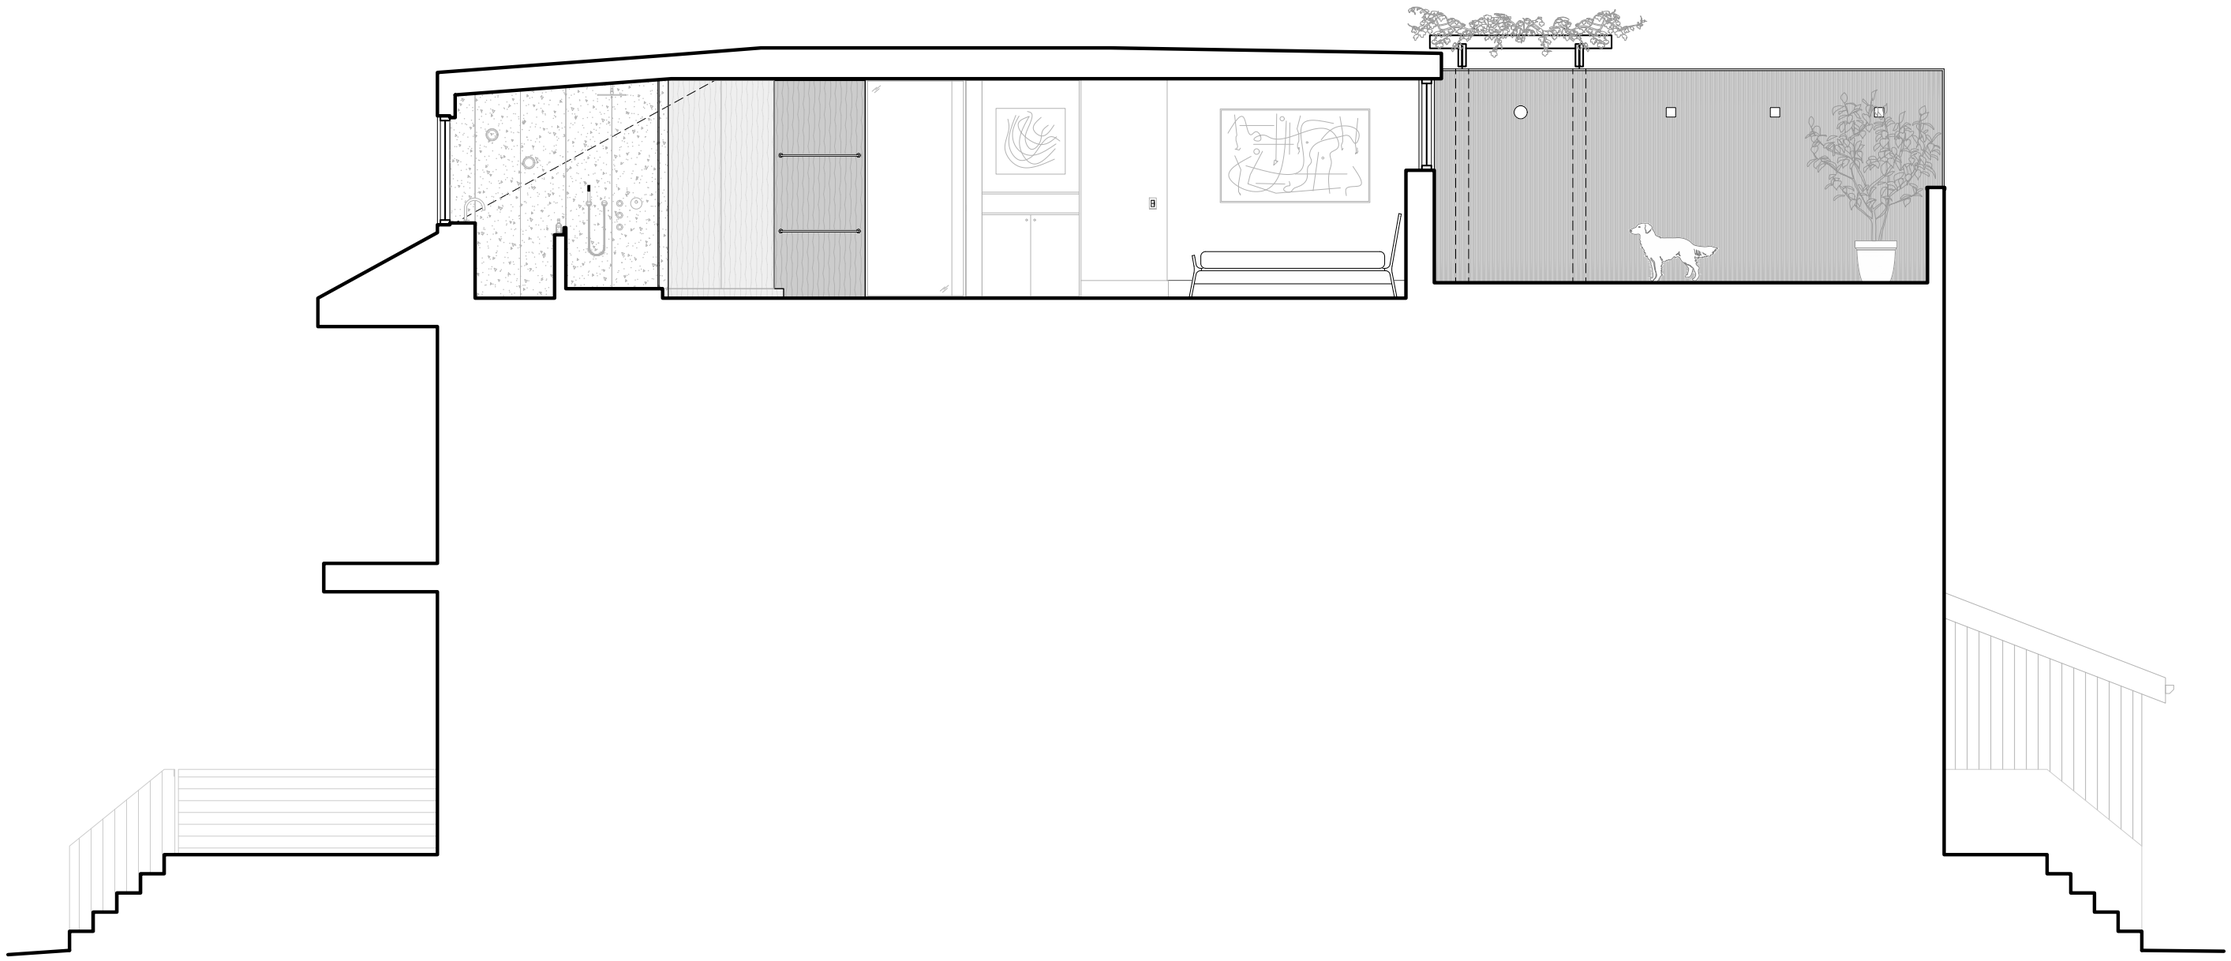

SECTION A

0 3 FT