



BEFORE RESTORATION

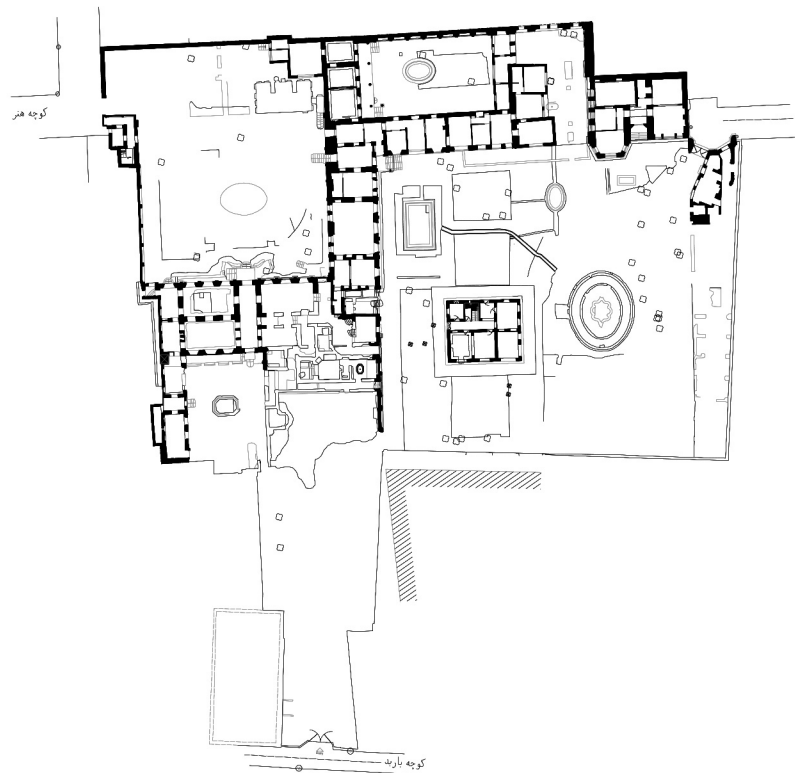


GROUND FLOOR PLAN

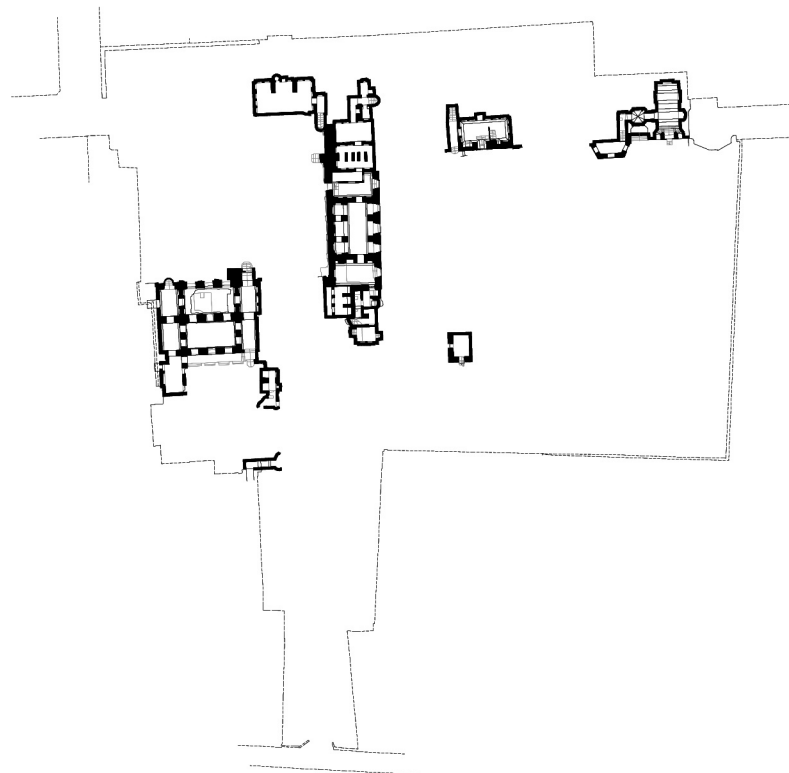


BASEMENT FLOOR PLAN



AFTER RESTORATION

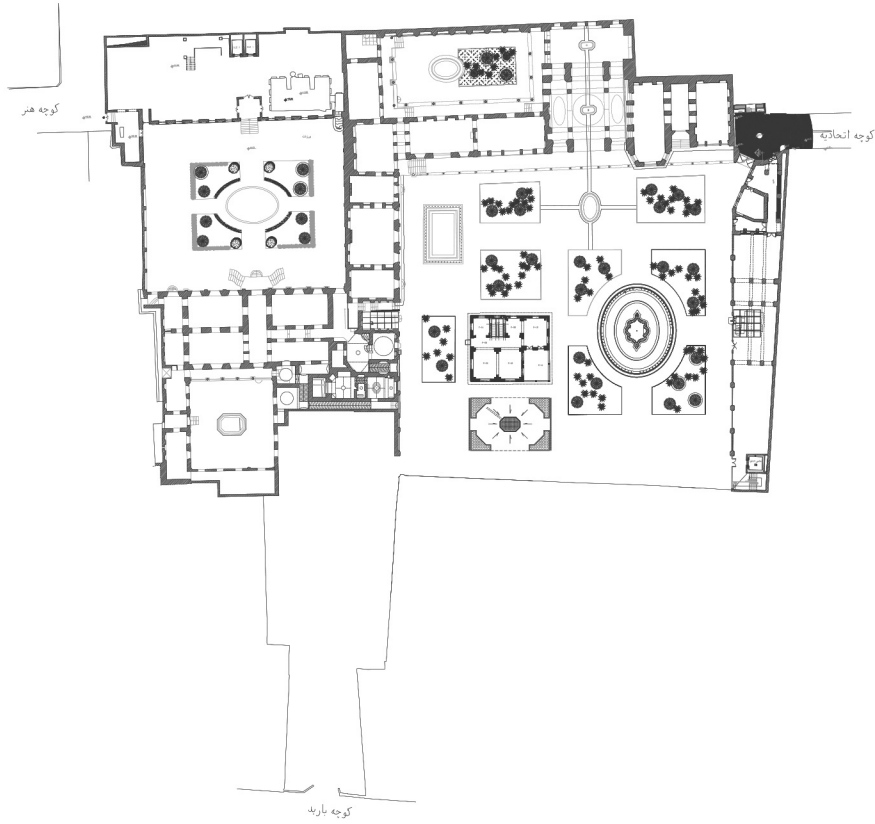

GROUND FLOOR PLAN

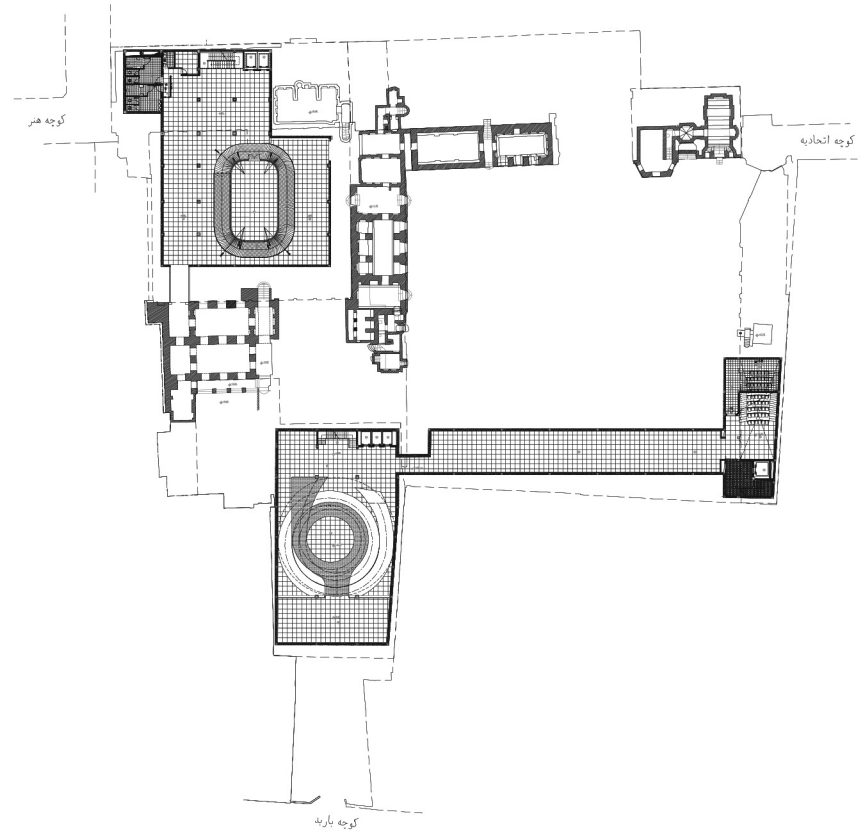


BASEMENT FLOOR PLAN



House of Ettehadieh

The new modern annex to the existing Heritage architecture

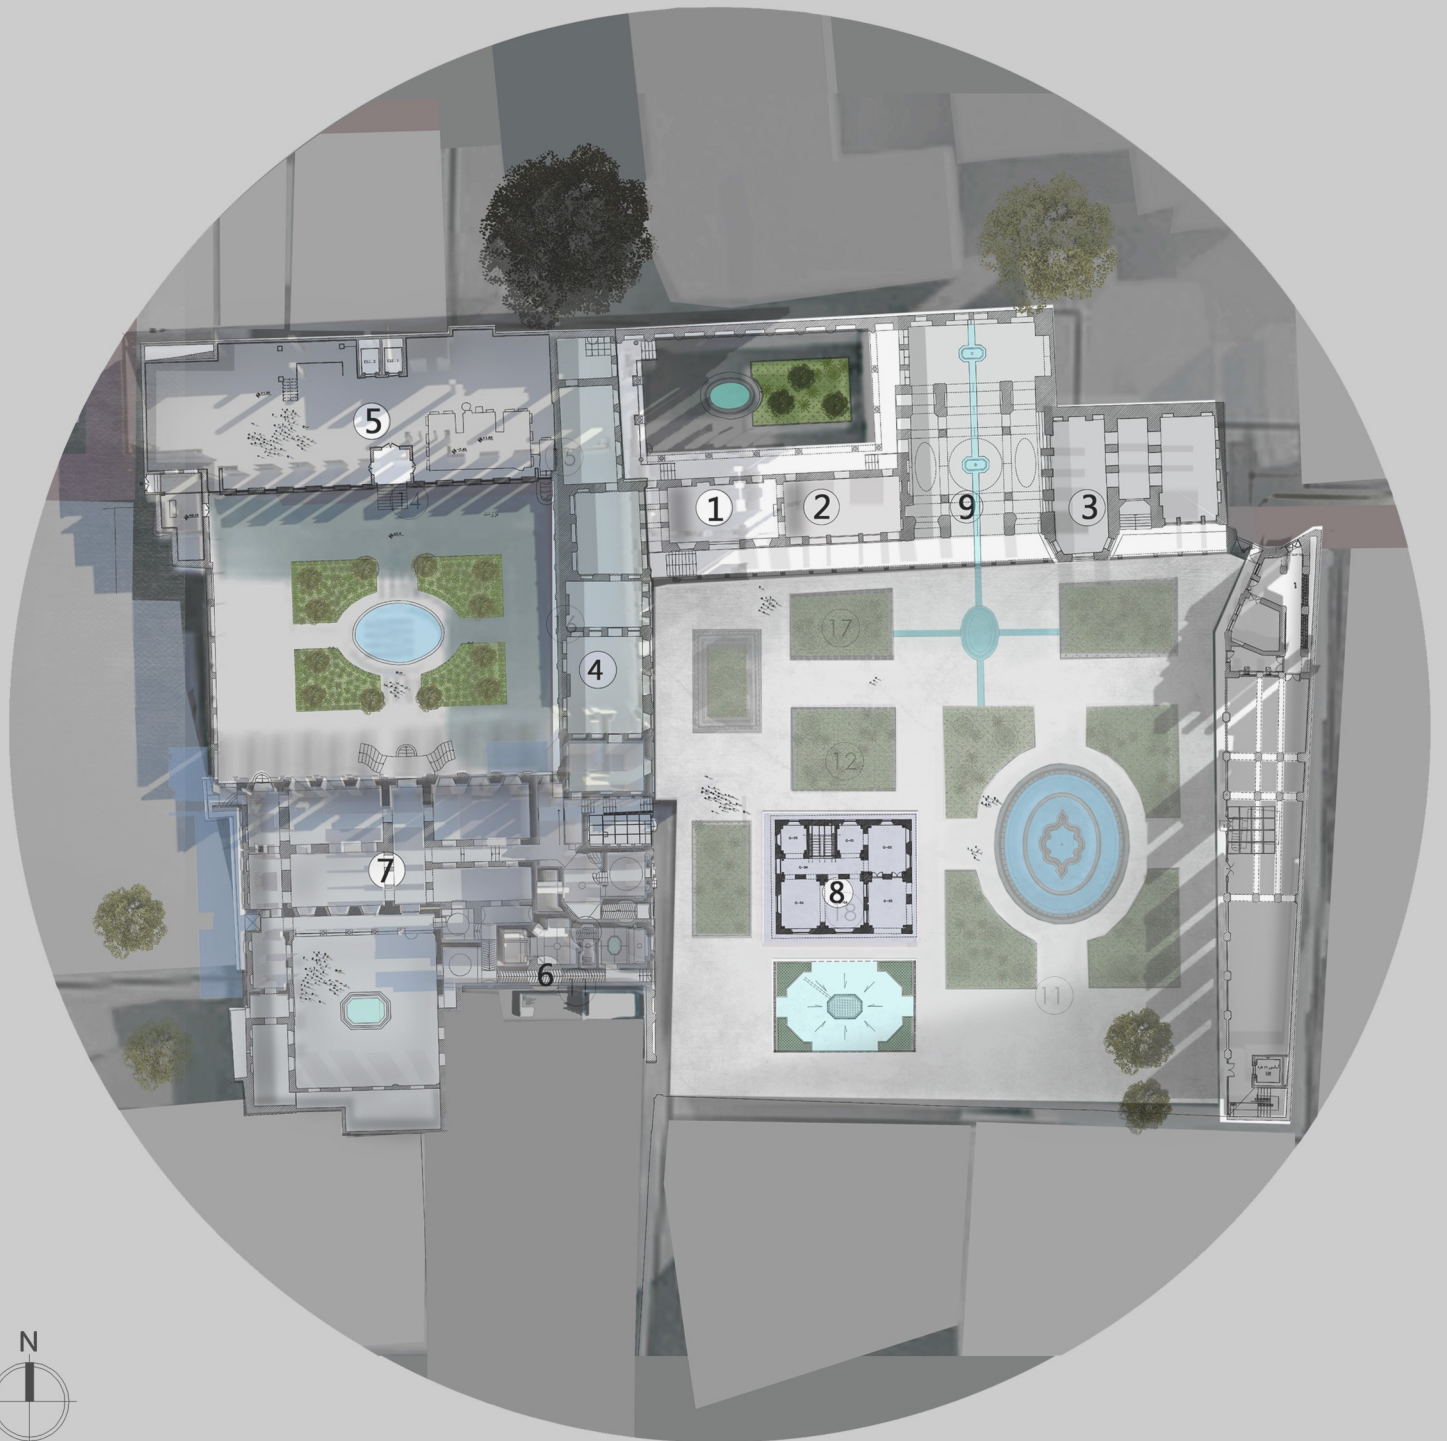

Site plan

- 1-House of Masoud
- 2-House of Lady Farrah
- 3-House of Esmail
- 4-House of Haj Rahim
- 5-House of Peace (New Khaneh Solh)
- 6-Hammām
- 7-House of Lady Masoumeh
- 8-House of Abdolhossain
- 9-Hozkhāneh


House of Ettehadieh

The new modern annex to the existing Heritage architecture





Site plan


- 1-House of Masoud
- 2-House of Lady Farrah
- 3-House of Esmail
- 4-House of Haj Rahim
- 5-House of Peace (New Khaneh Solh)
- 6-Hammām
- 7-House of Lady Masoumeh
- 8-House of Abdolhossain
- 9-Hozkhāneh

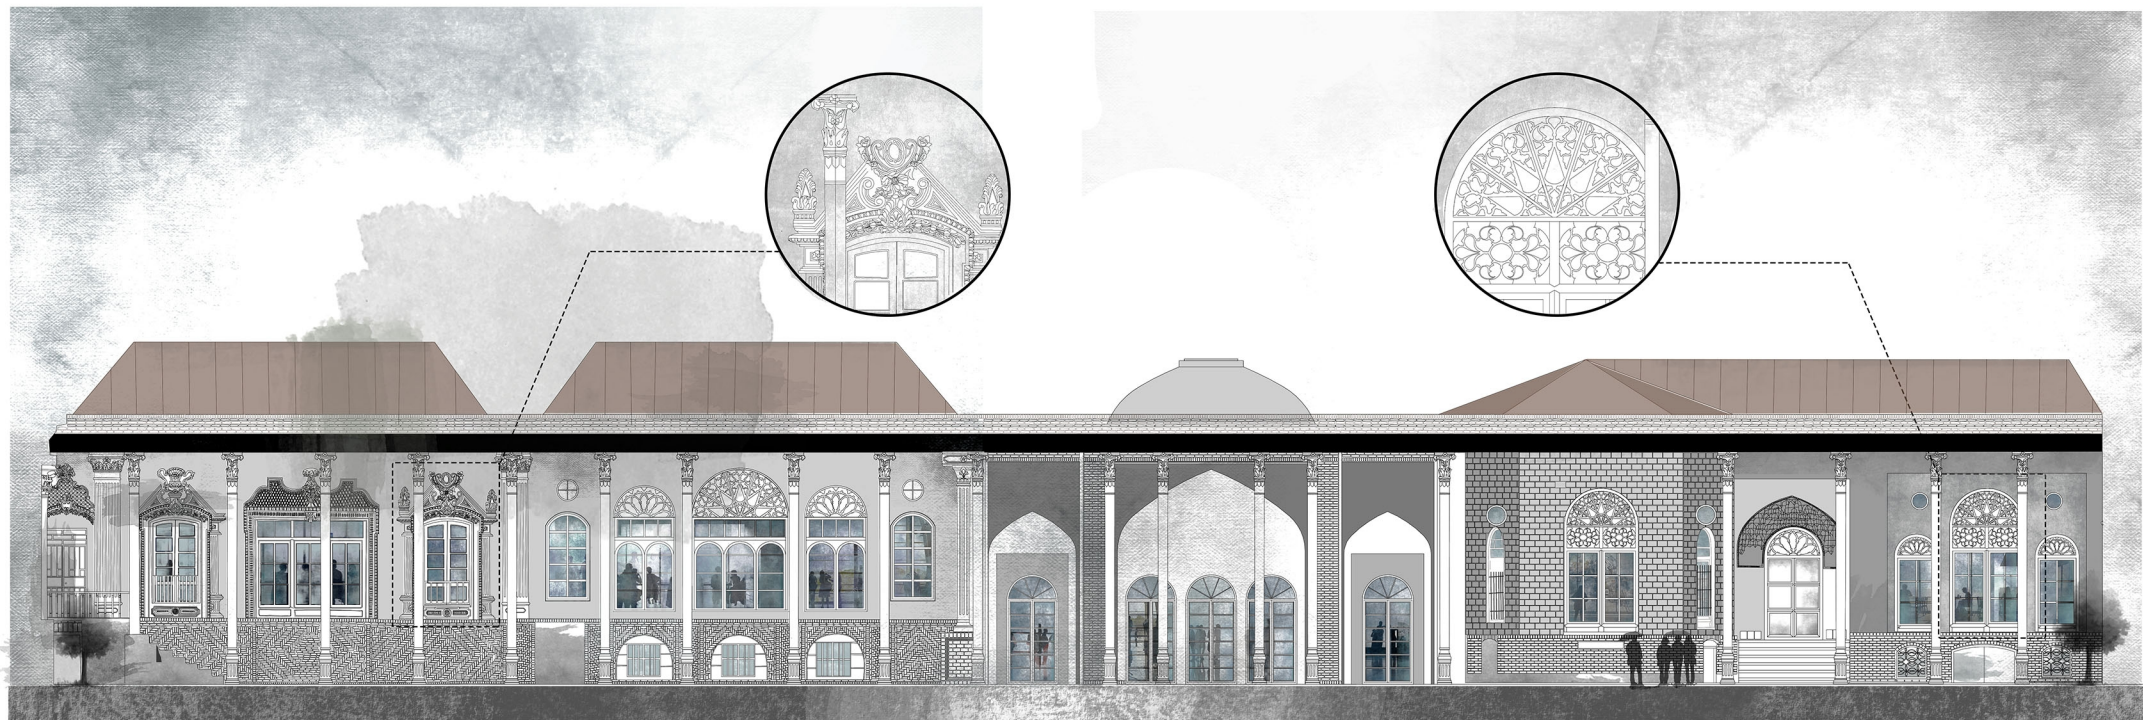


Partico Elevation-Central Courtyard

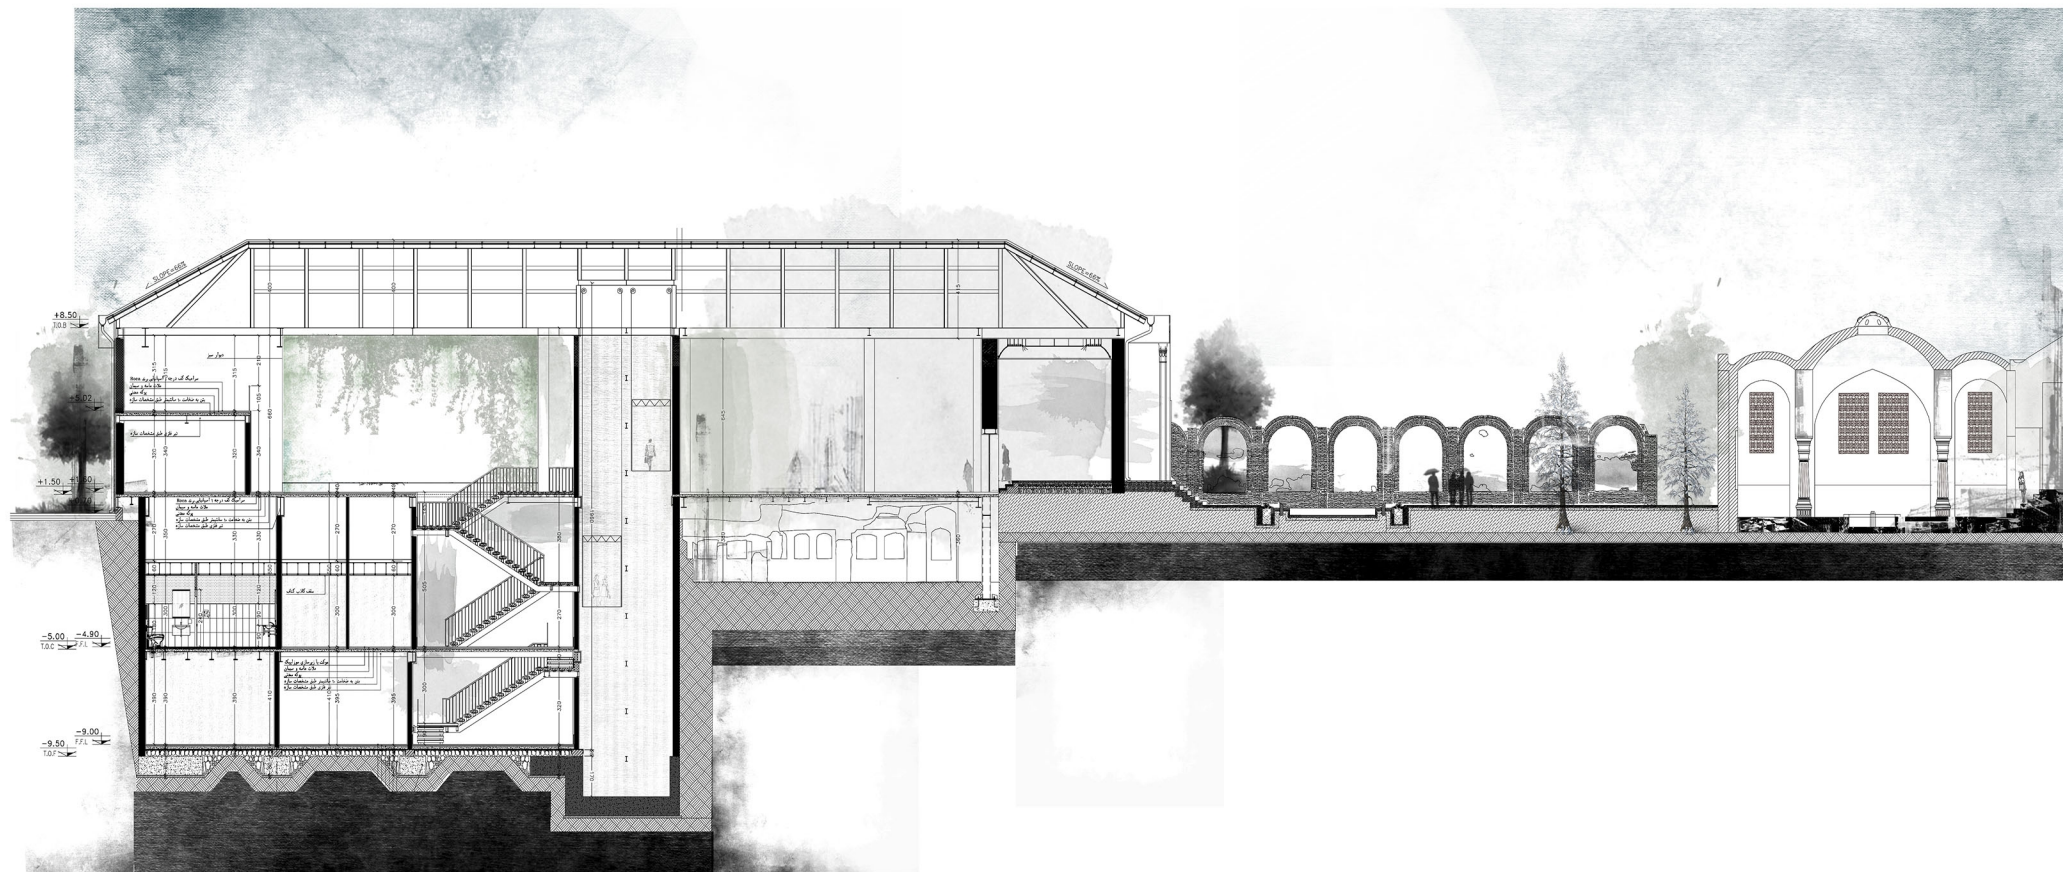

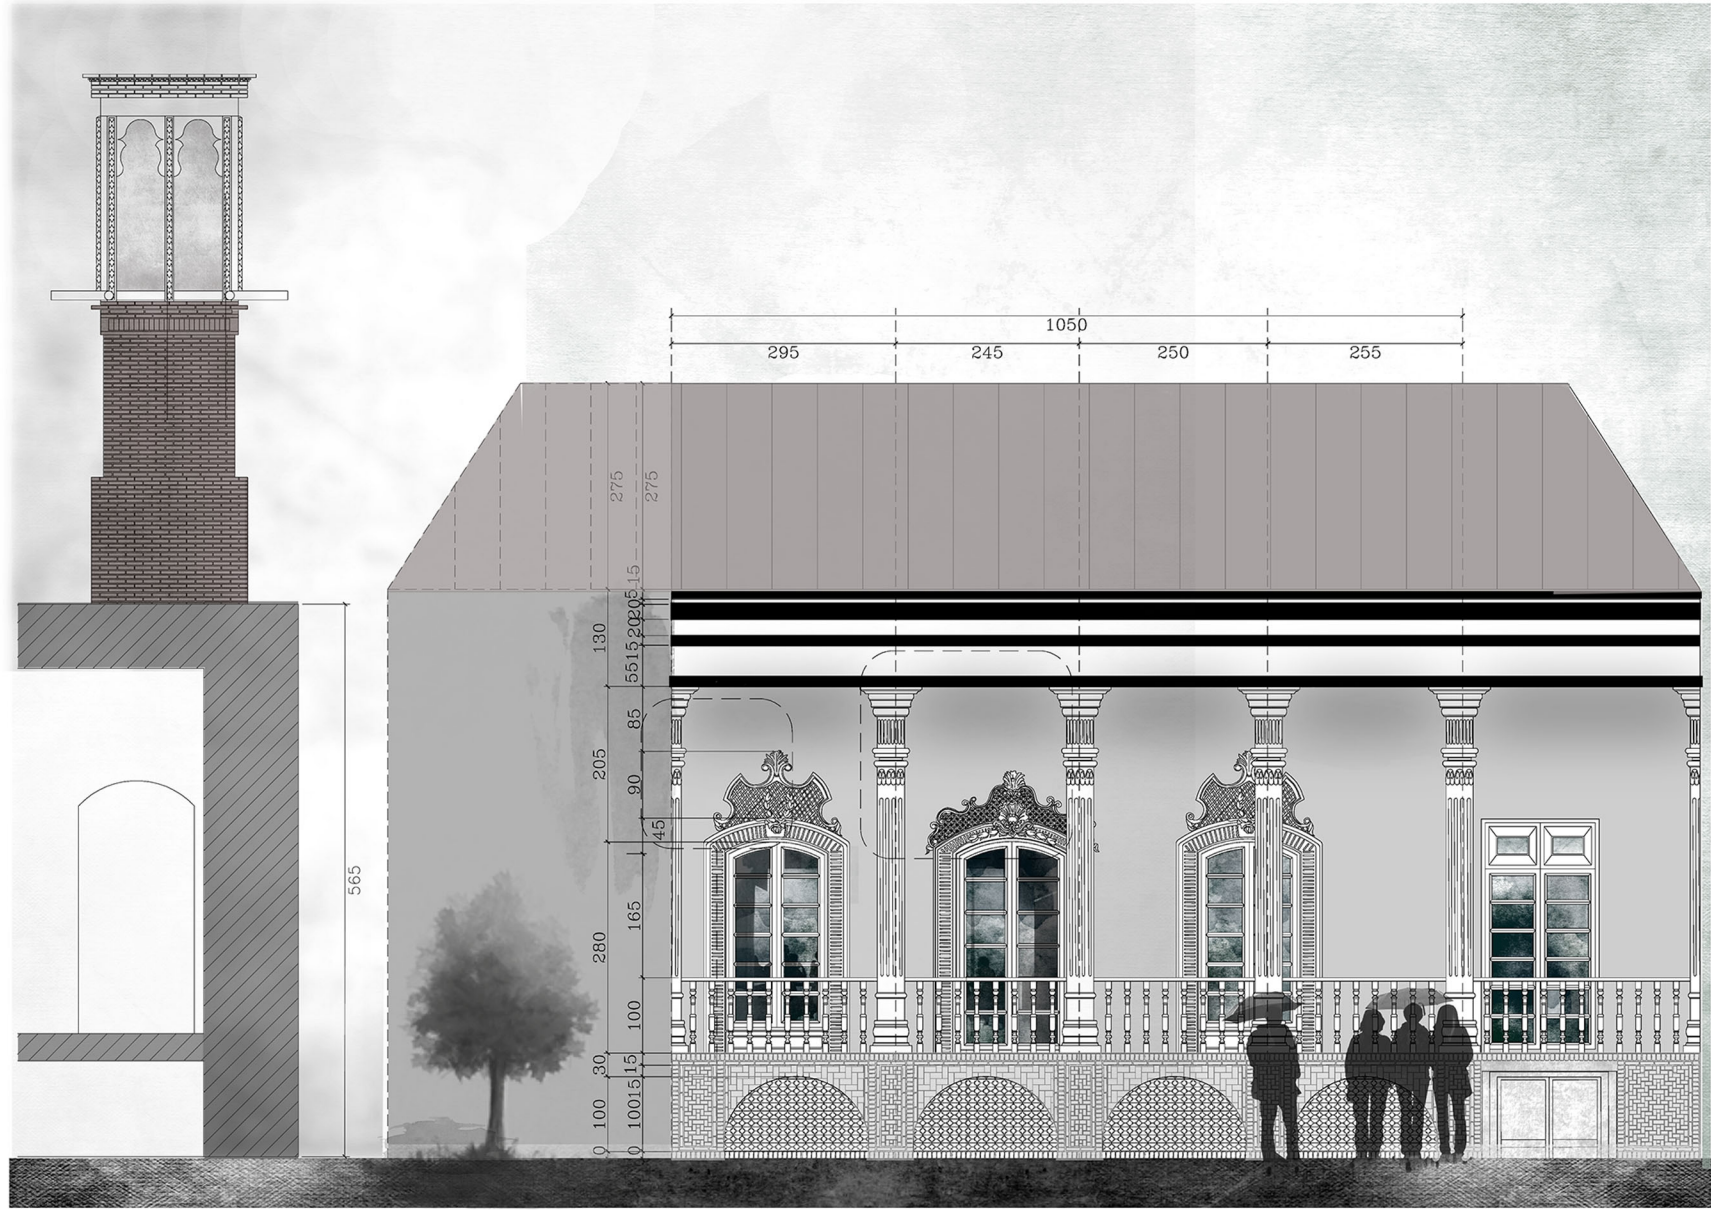

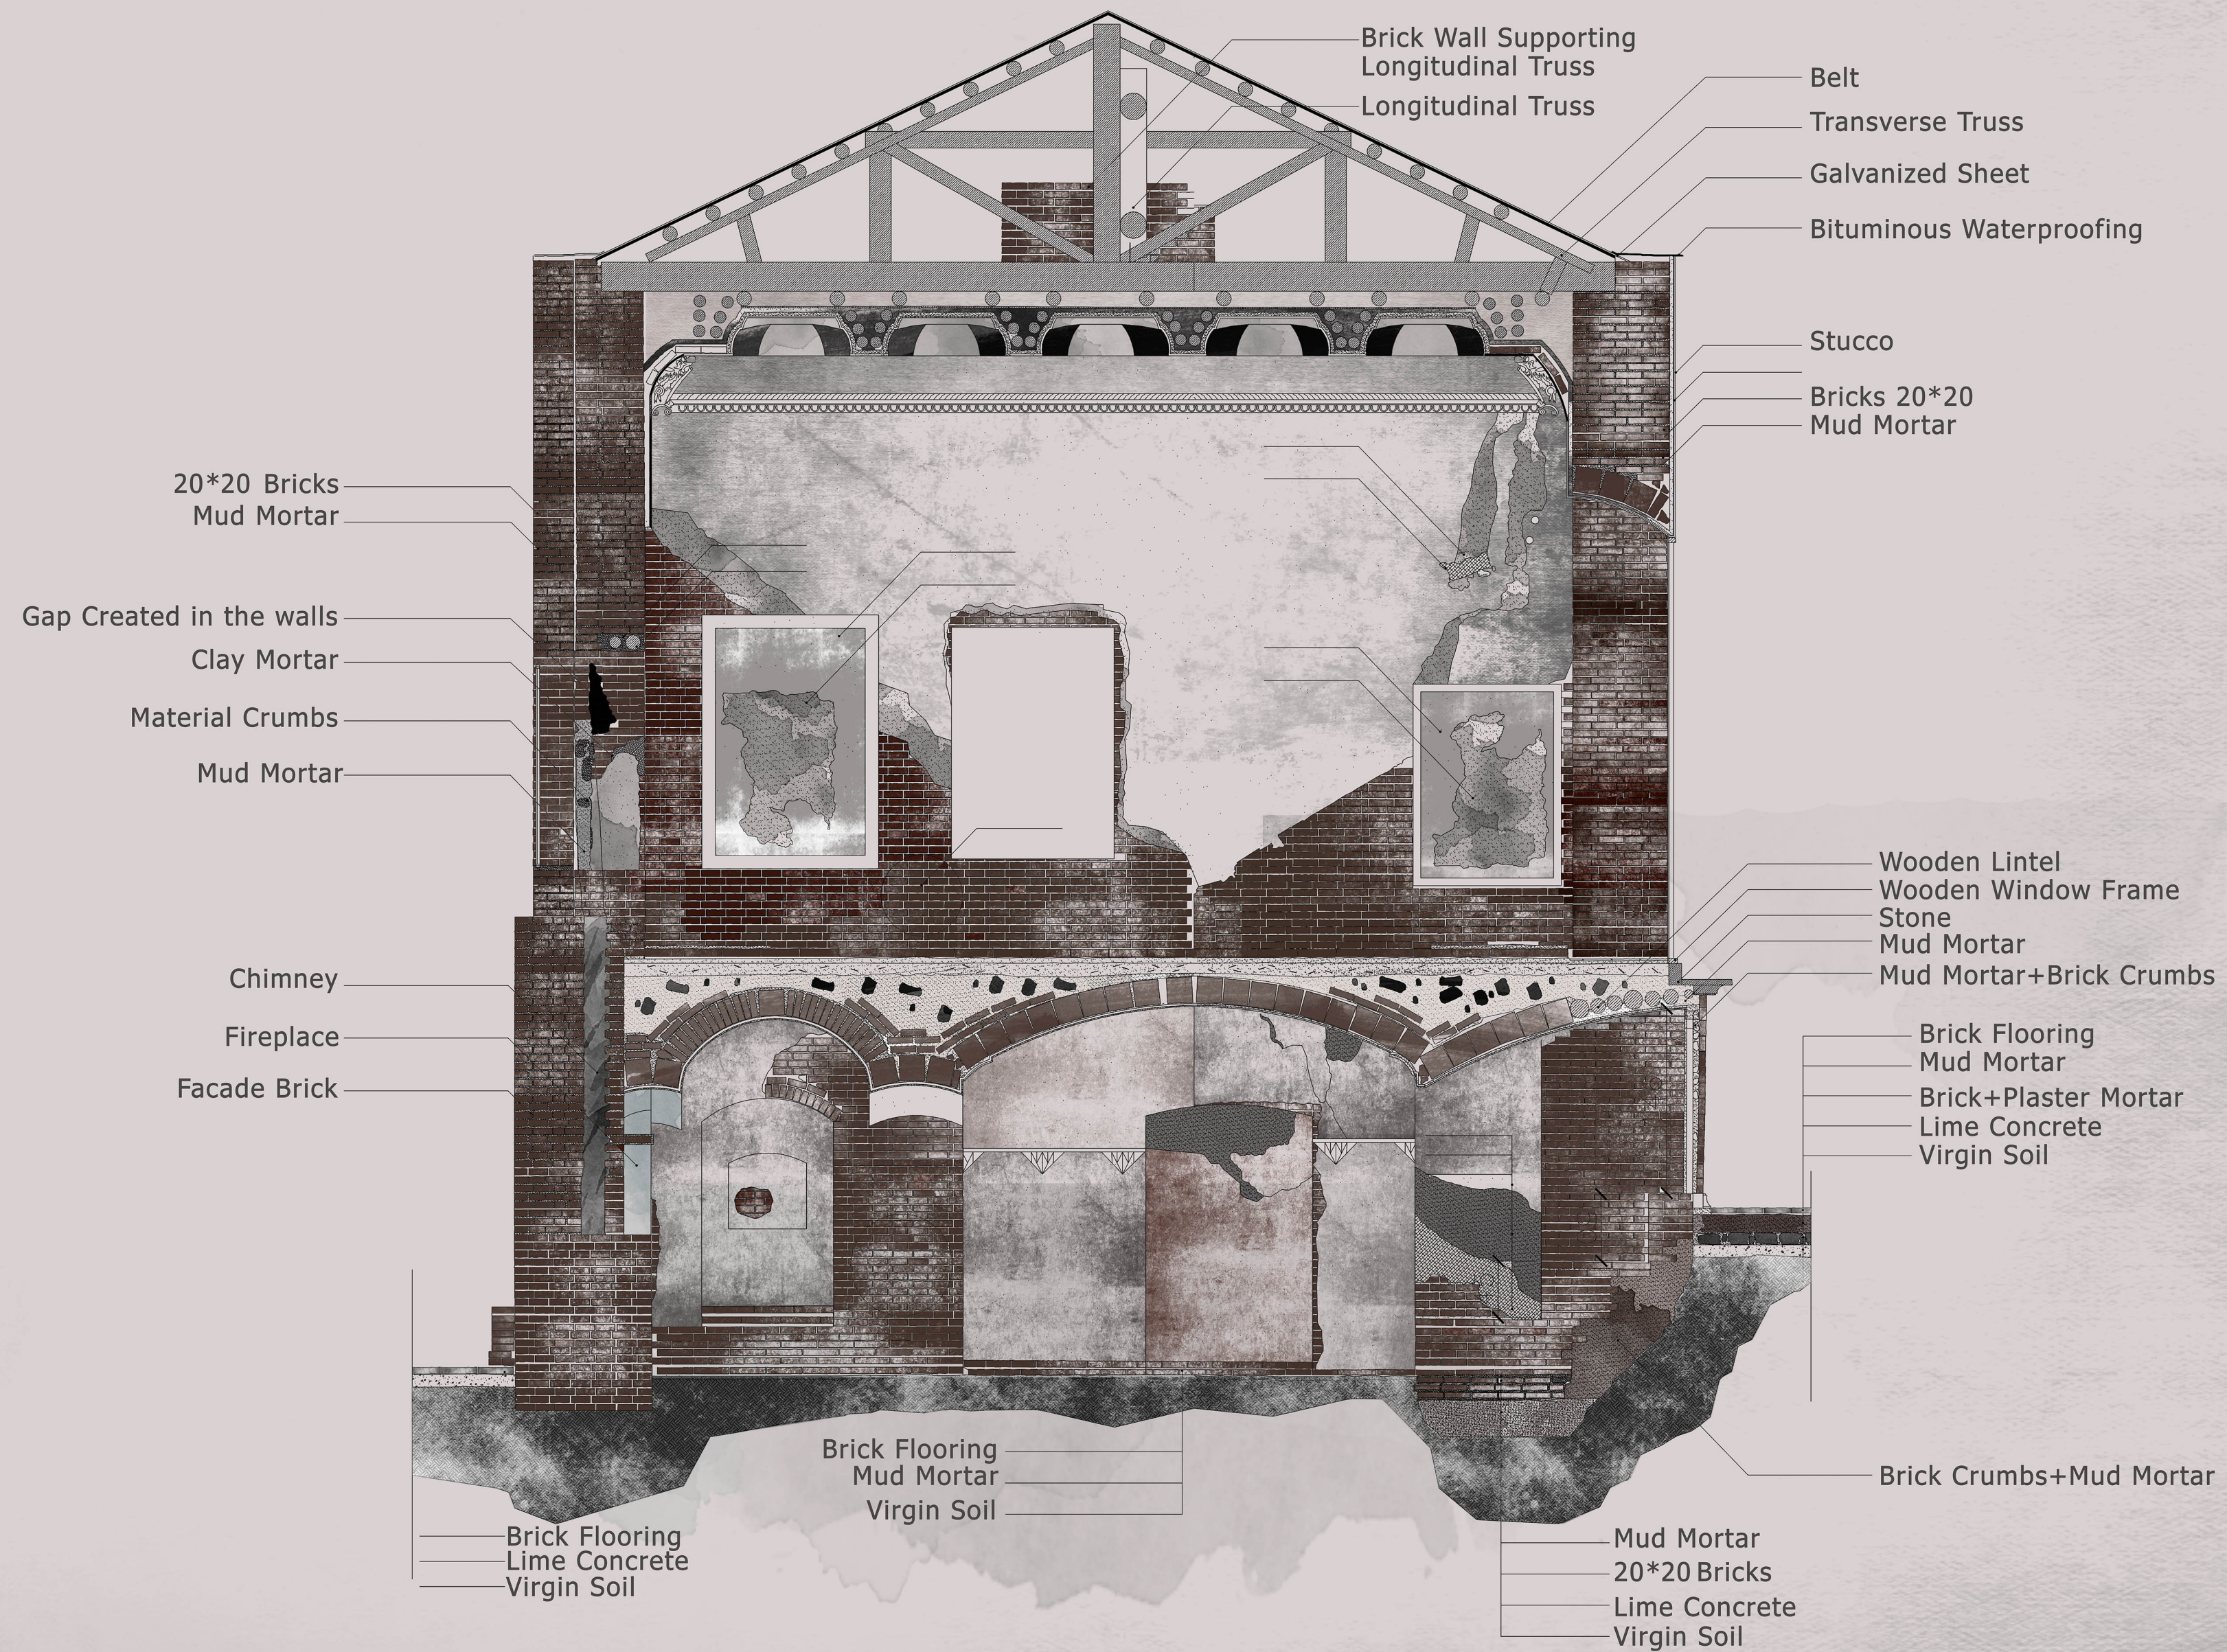

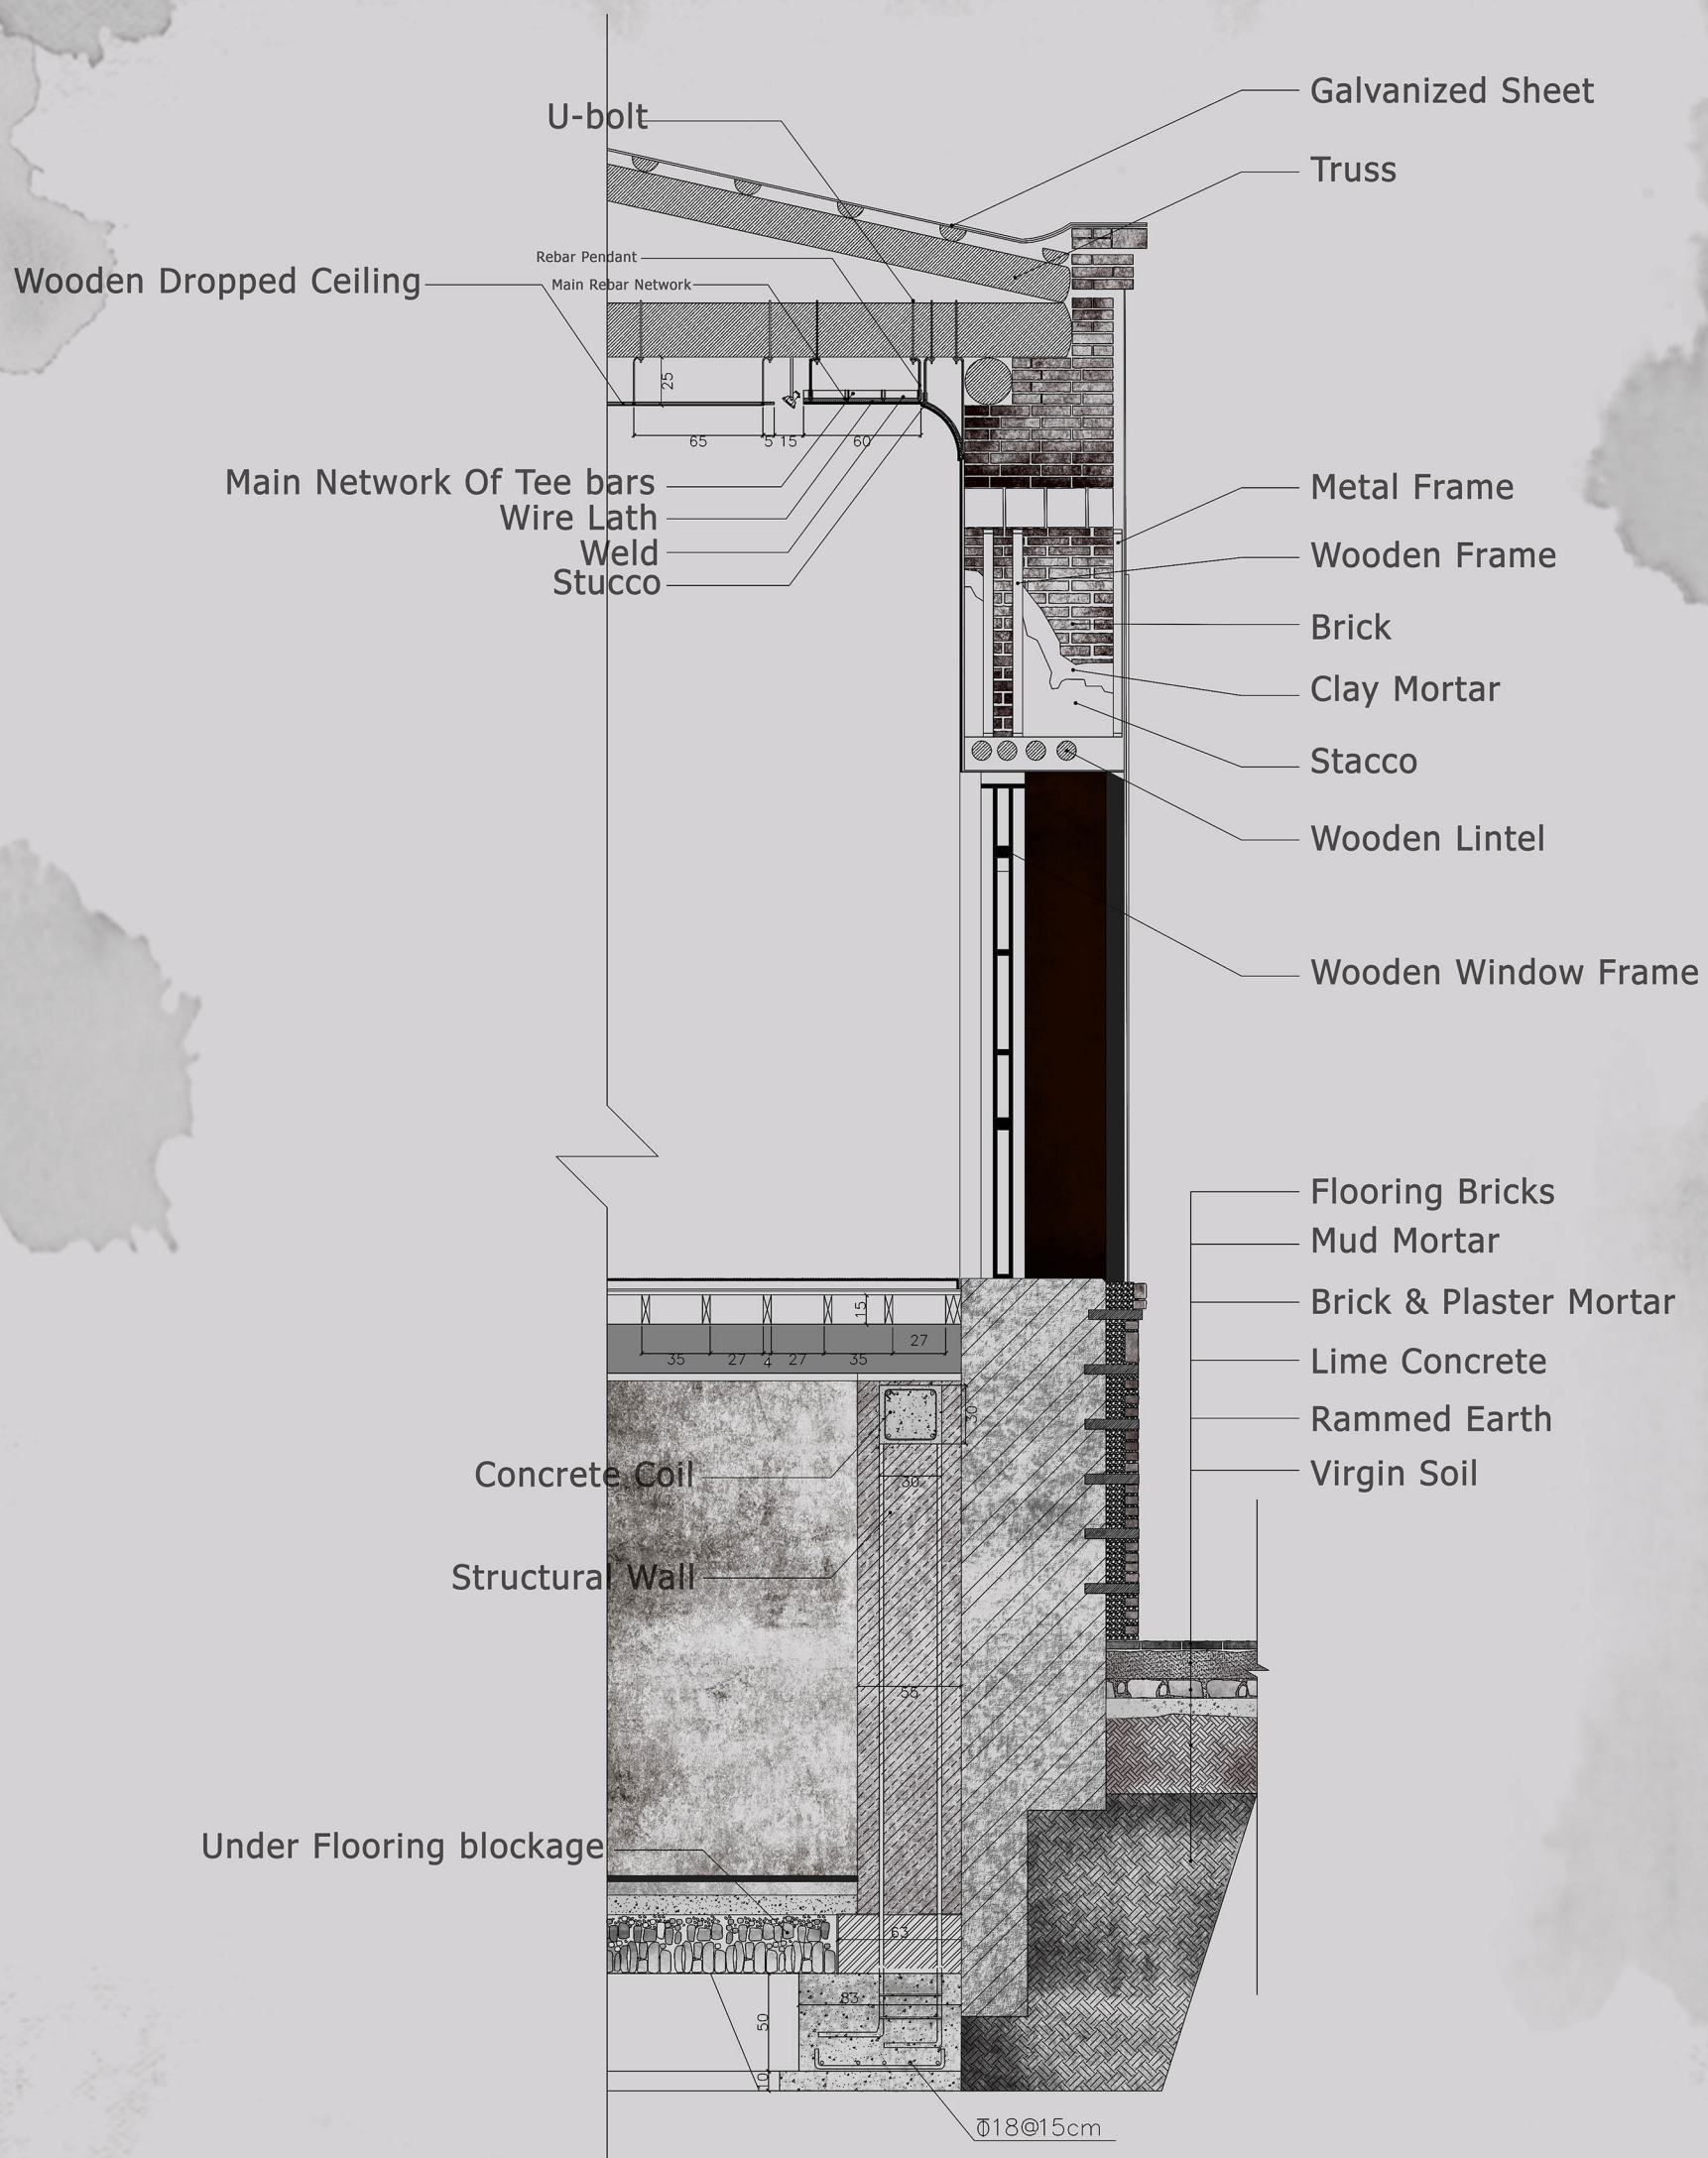

Restoration Wall Section-House of Masoud