SITE PLAN

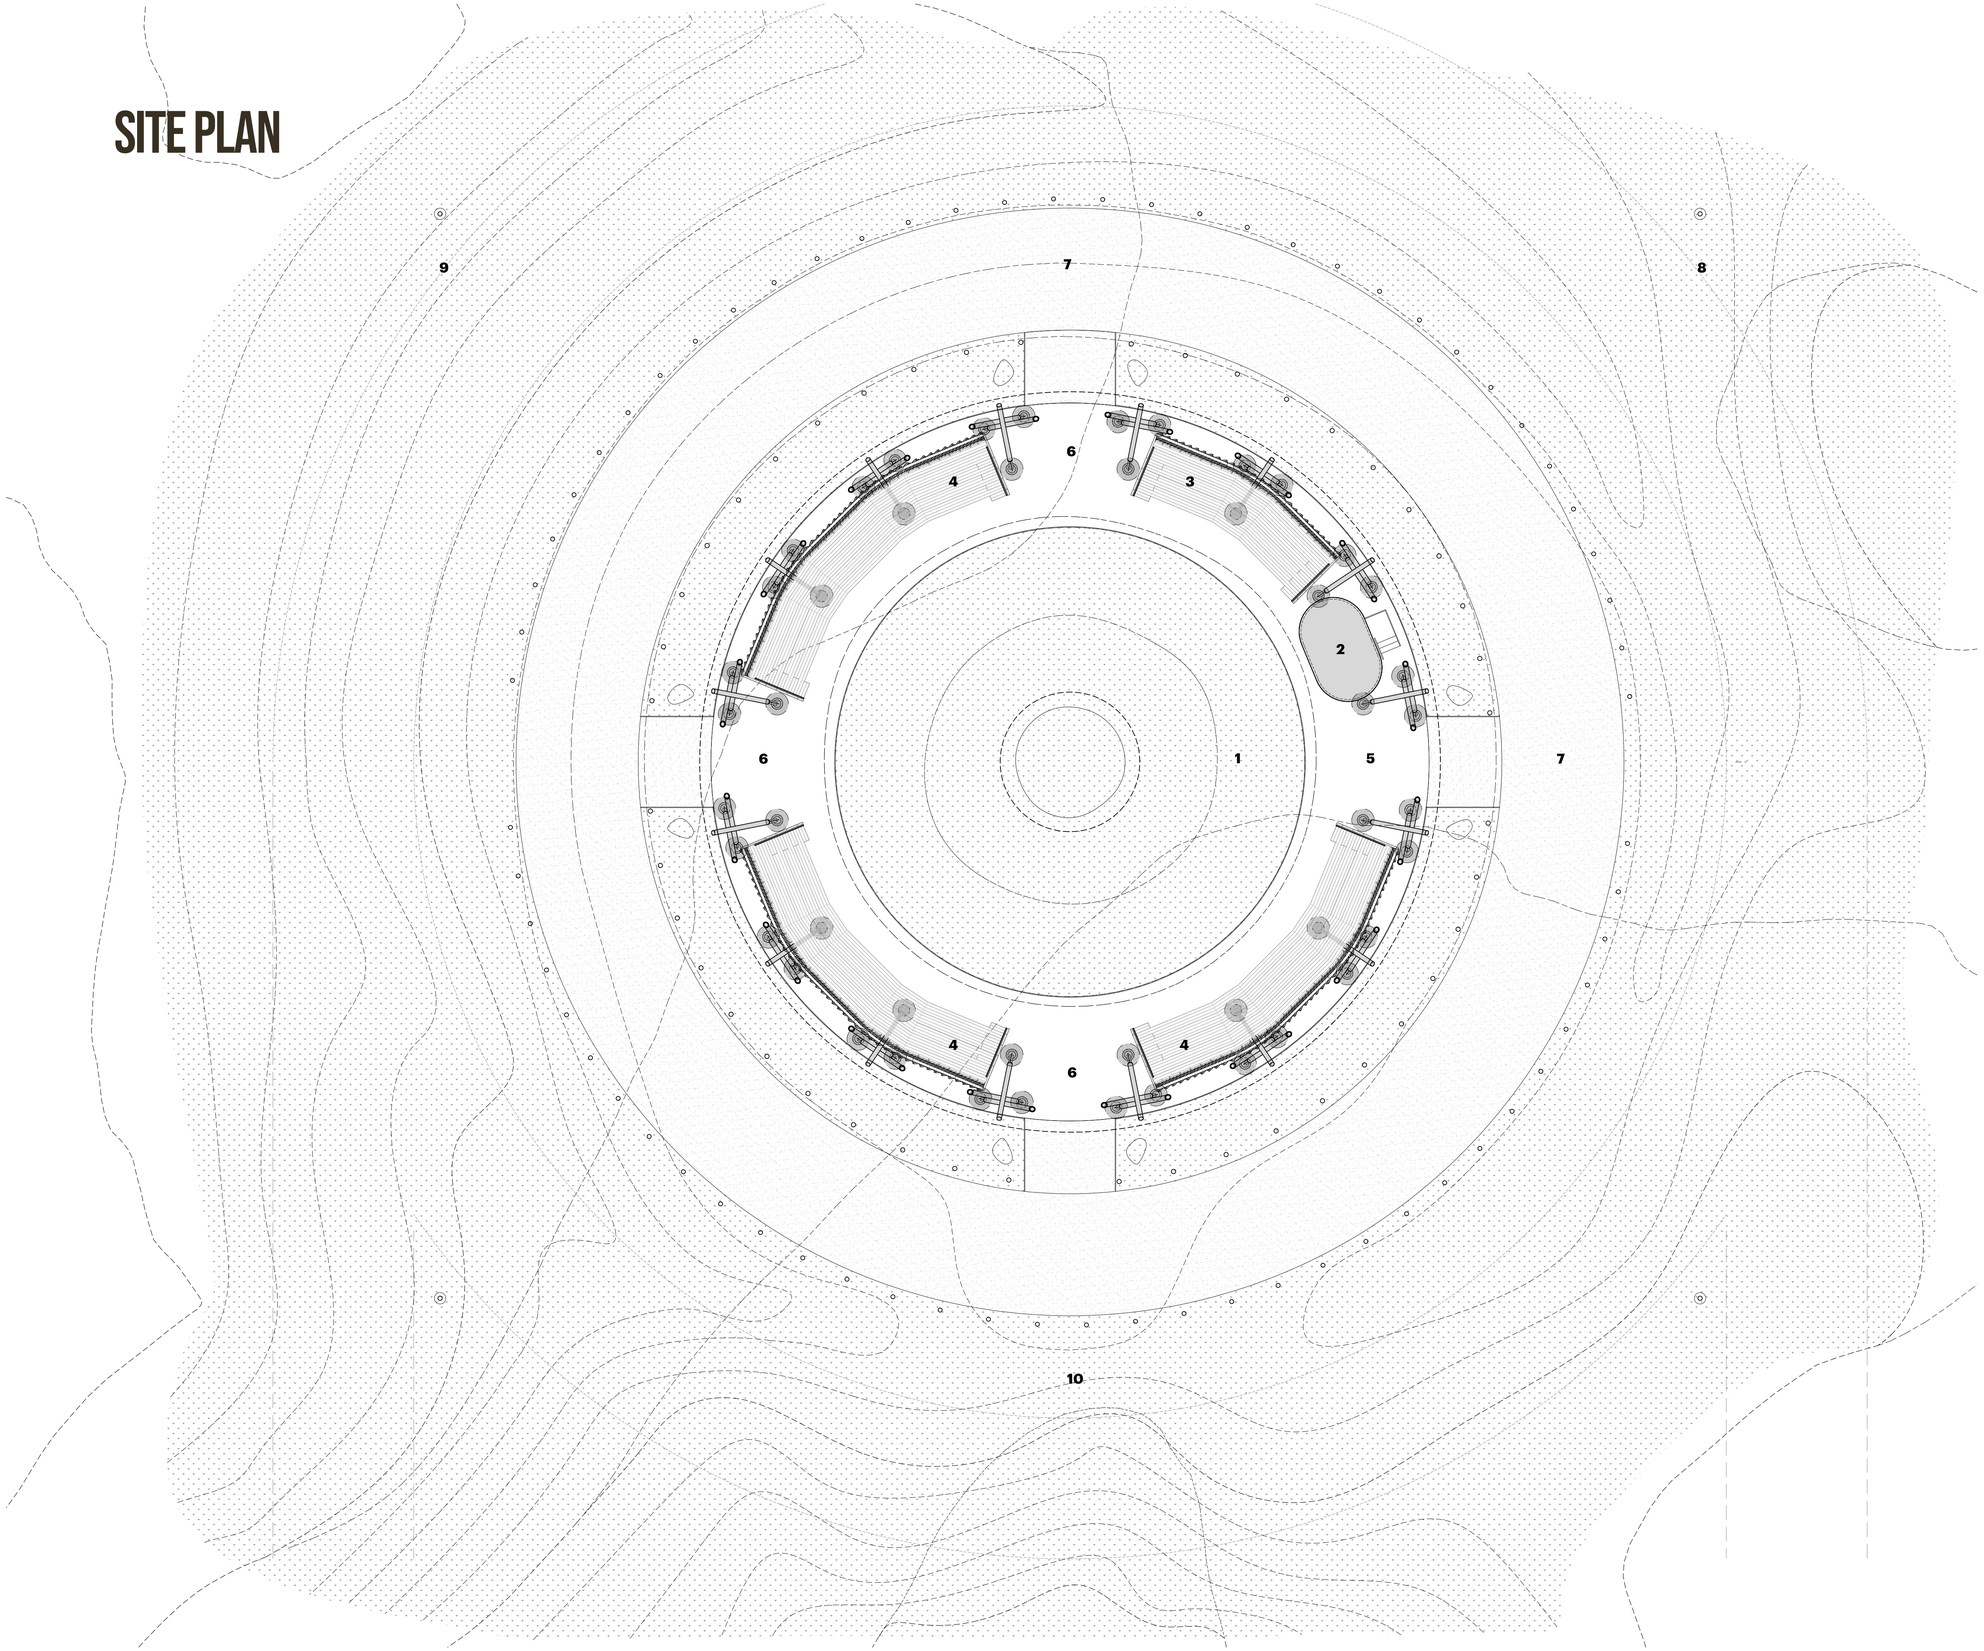

CEREMONIAL ENTRY
STRUCTURE ORIENTED TO THE FOUR CARDINAL DIRECTIONS WITH GRAND ENTRY FROM THE EAST

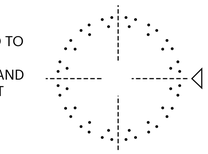

HONOUR ELDERS
ELDER'S SEATING AREA LOCATION NORTH OF ANNOUNCERS BOOTH

DRUM CIRCLES
PERIMITER DRUM CIRCLES

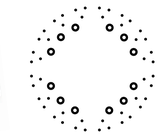

NATURAL DANCE SURFACE
SHADE TOLERANT GRASSES & CLOVER DANCE SURFACE

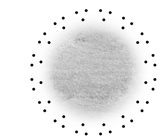

WATER HARVESTING
WATER HARVESTING SYSTEM DESIGNED TO PROVIDE DANCE SURFACE AND ADJACENT MEDICINAL GARDEN IRRIGATION

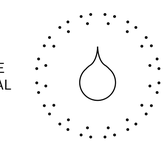
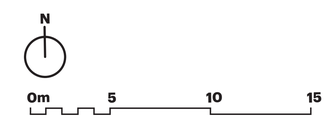
LEGEND
1. DANCE AREA
2. ANNOUNCER BOOTH
3. ELDER'S SEATING
4. BLEACHER SEATING
5. GRAND ENTRY
6. SECONDARY ENTRY
7. PEDESTRIAN CIRCULATION
8. VENDORS AREA
9. R.V. & CAMPING
10. DAY PARKING