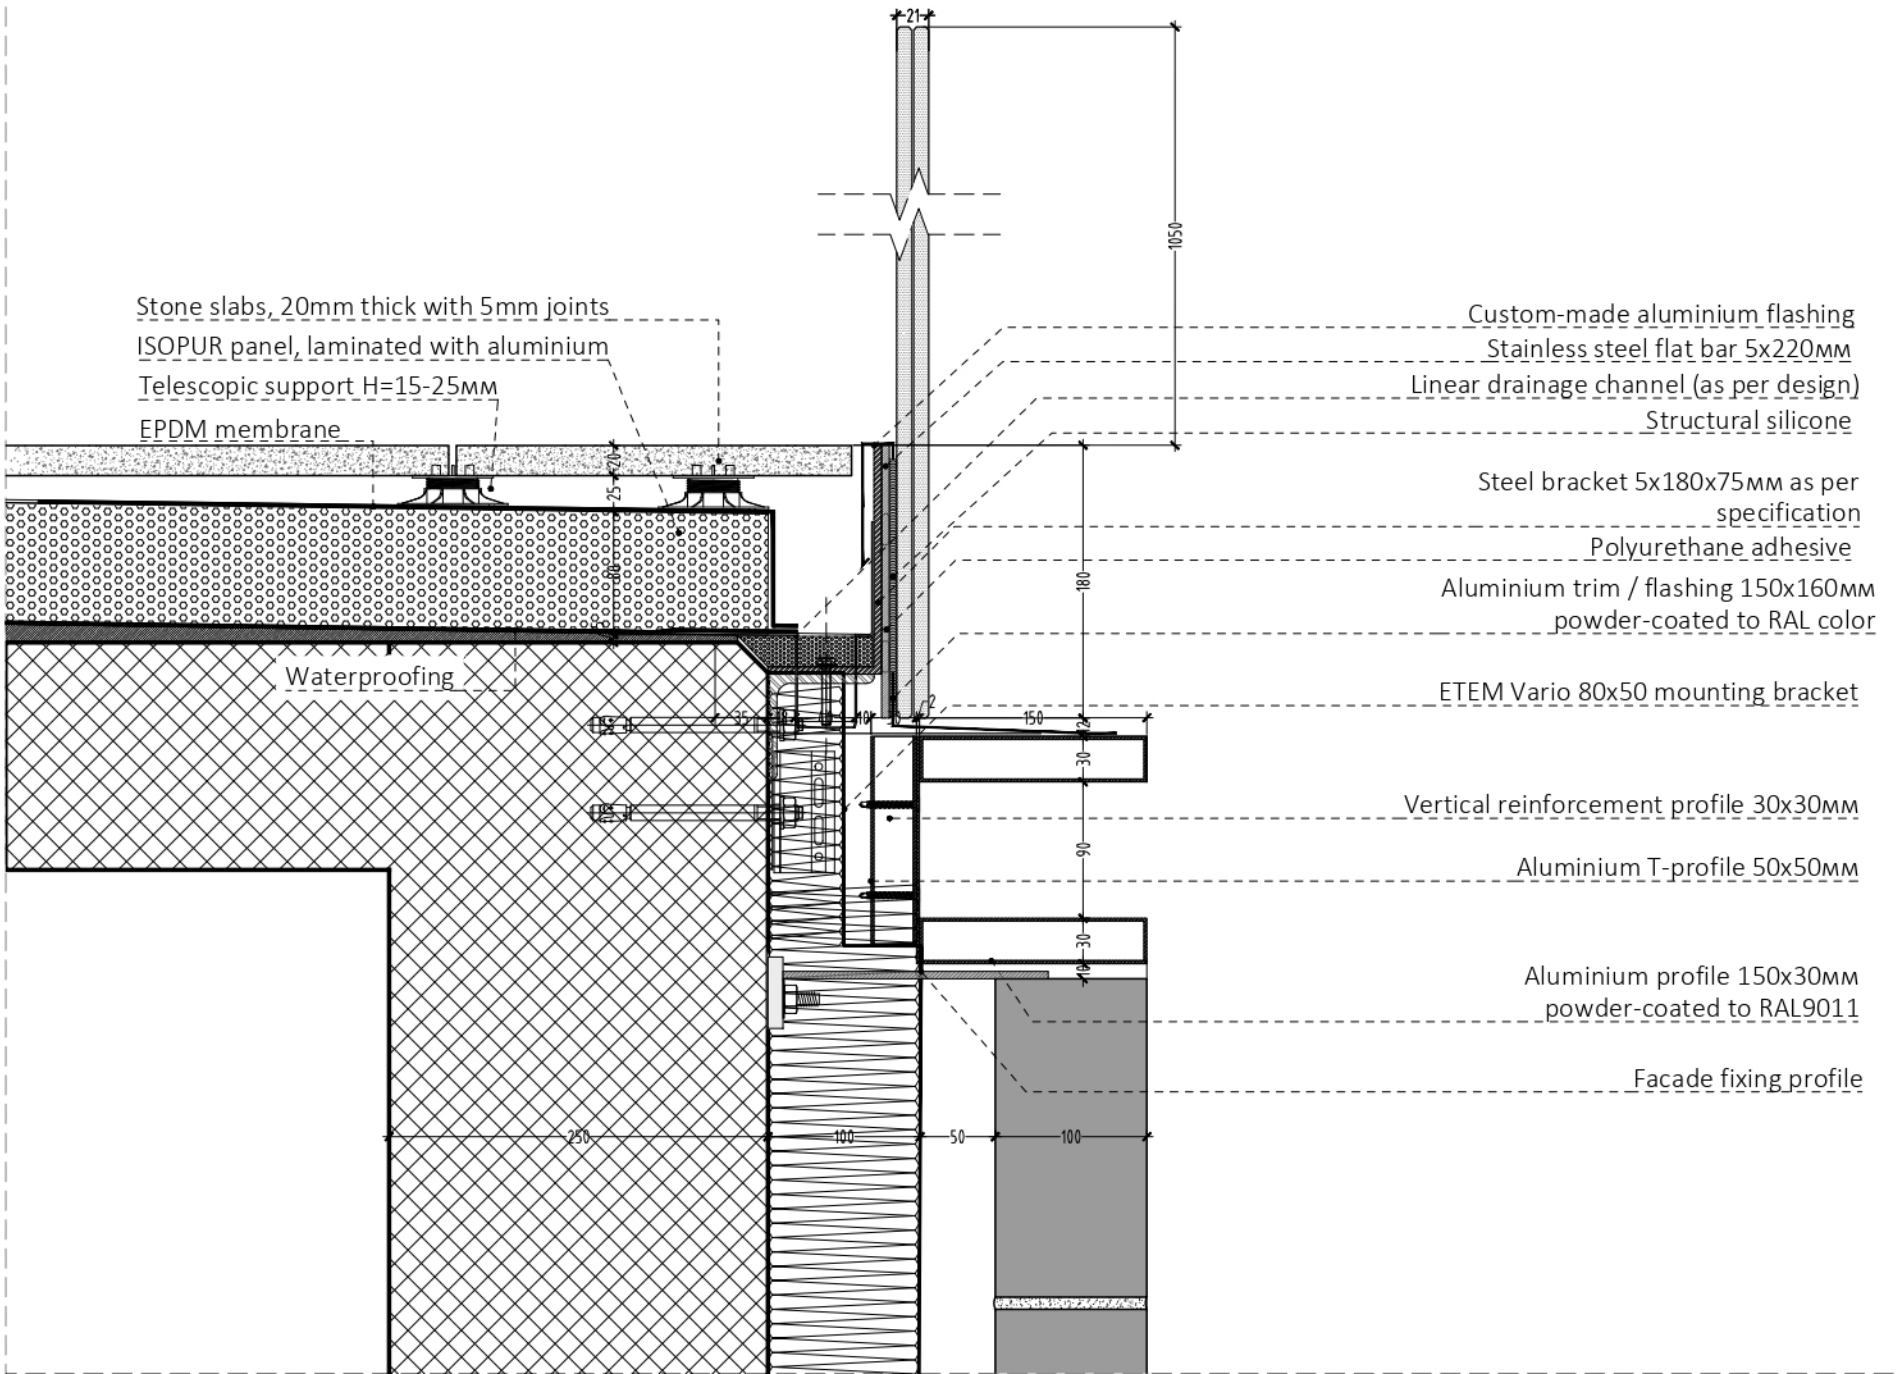

Stone slabs, 20mm thick with 5mm joints
ISOPUR panel, laminated with aluminium
Telescopic support H=15-25мм
EPDM membrane
Waterproofing
Custom-made aluminium flashing
Stainless steel flat bar 5x220мм
Linear drainage channel (as per design)
Structural silicone
Steel bracket 5x180x75мм as per specification
Polyurethane adhesive
Aluminium trim / flashing 150x160мм powder-coated to RAL color
ETEM Vario 80x50 mounting bracket
Vertical reinforcement profile 30x30мм
Aluminium T-profile 50x50мм
Aluminium profile 150x30мм powder-coated to RAL9011
Facade fixing profile
21
1050
180
150
30
90
30
250
100
50
100