



BASEMENT FLOOR


- 1 MUDROOM
- 2 LAUNDRY ROOM
- 3 CELLAR
- 4 BATHROOM
- 5 LIVING ROOM
- 6 BEDROOM
- 7 STORAGE
- 8 MECHANICAL ROOM

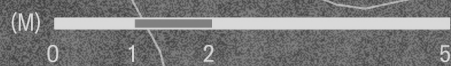

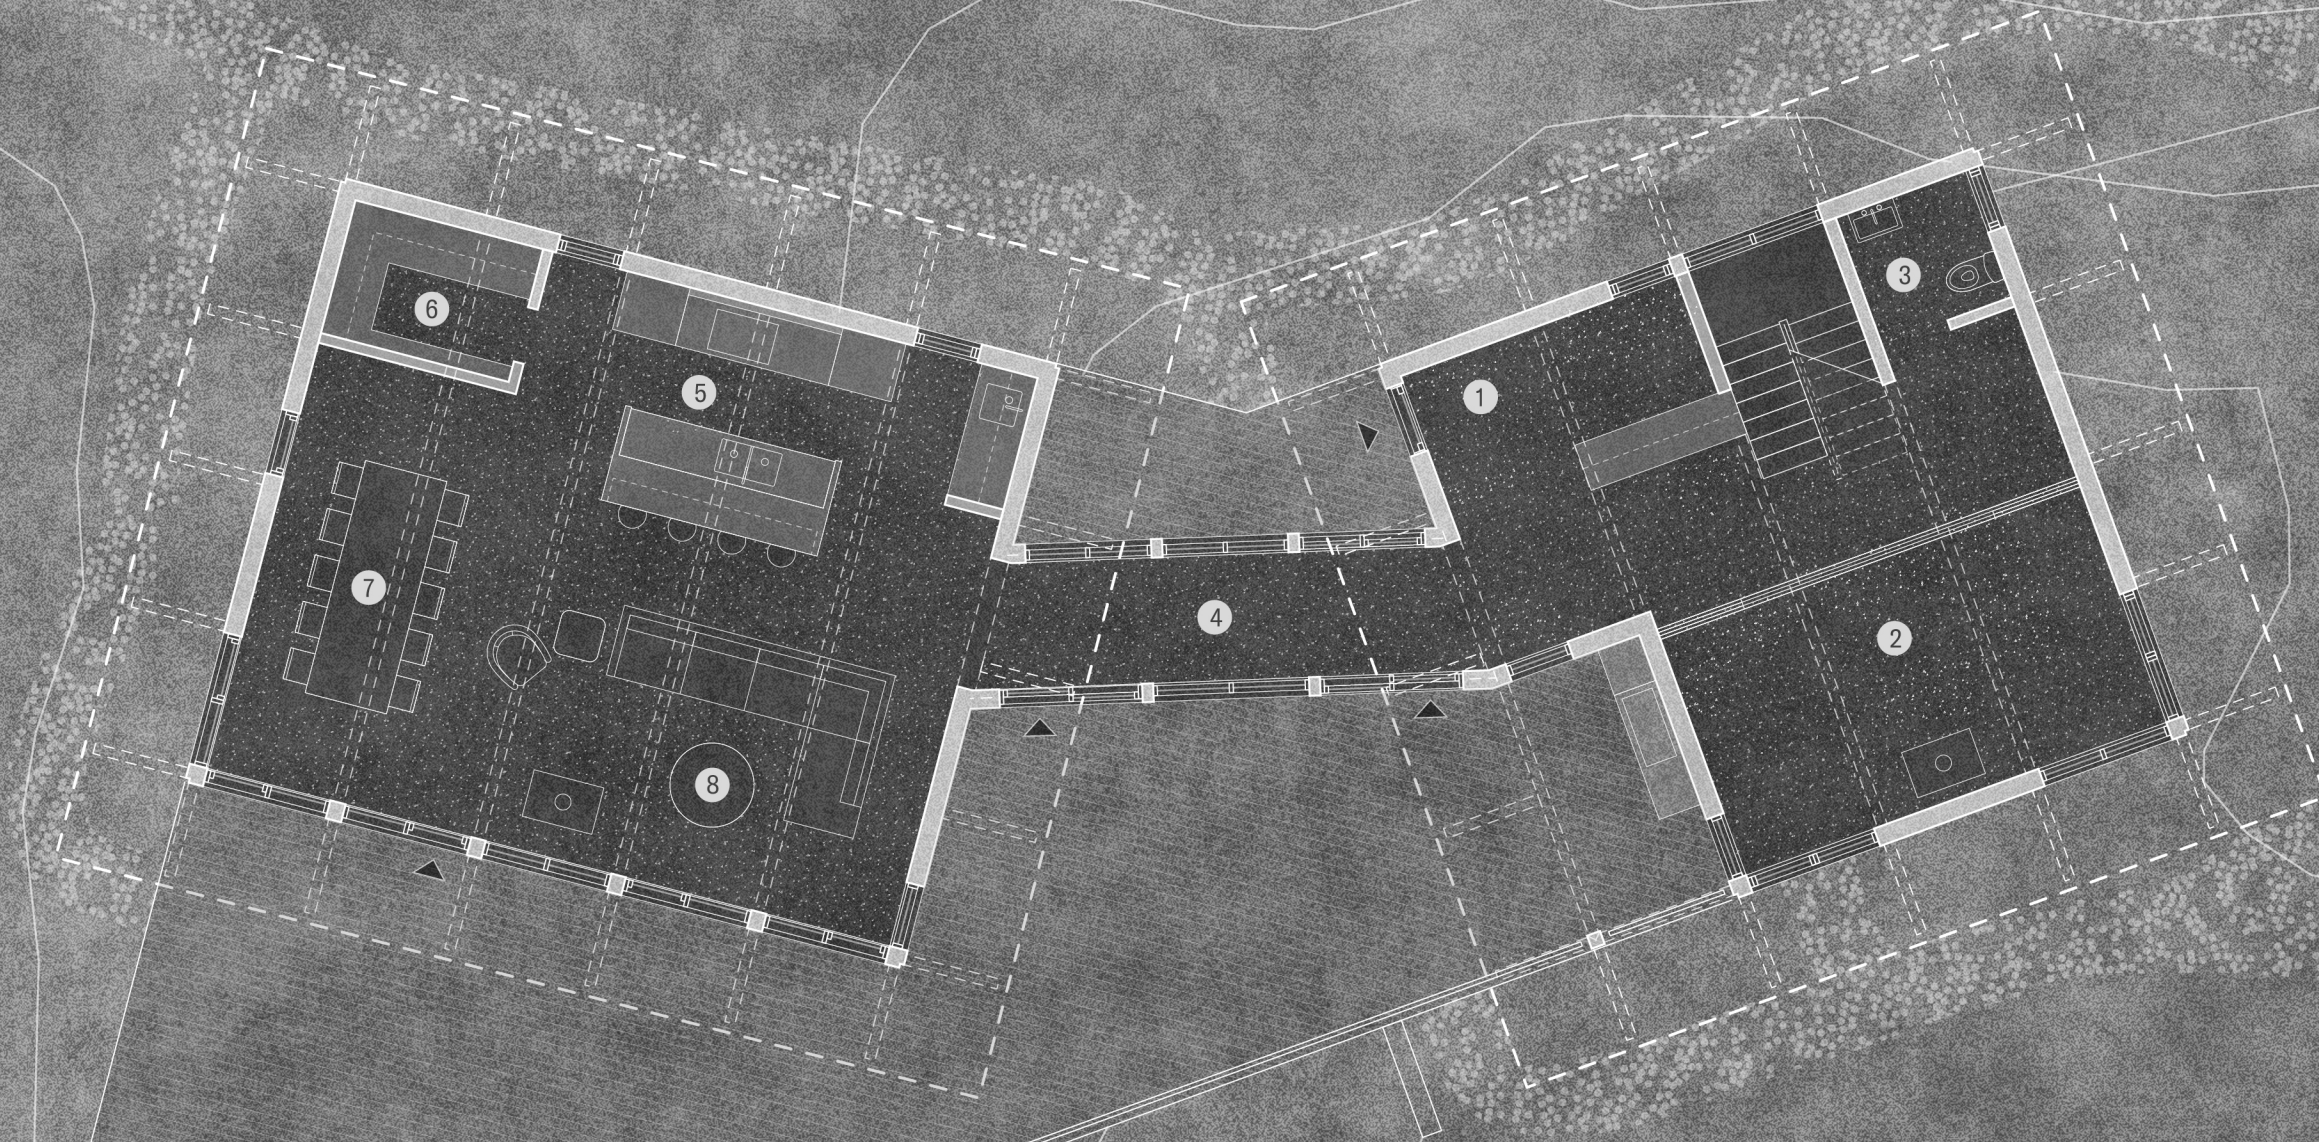



GROUND FLOOR

- 1 ENTRANCE / MUDROOM
- 2 BOUDOIR
- 3 POWDER ROOM
- 4 BRIDGE
- 5 KITCHEN
- 6 PANTRY
- 7 DINING ROOM
- 8 LIVING ROOM

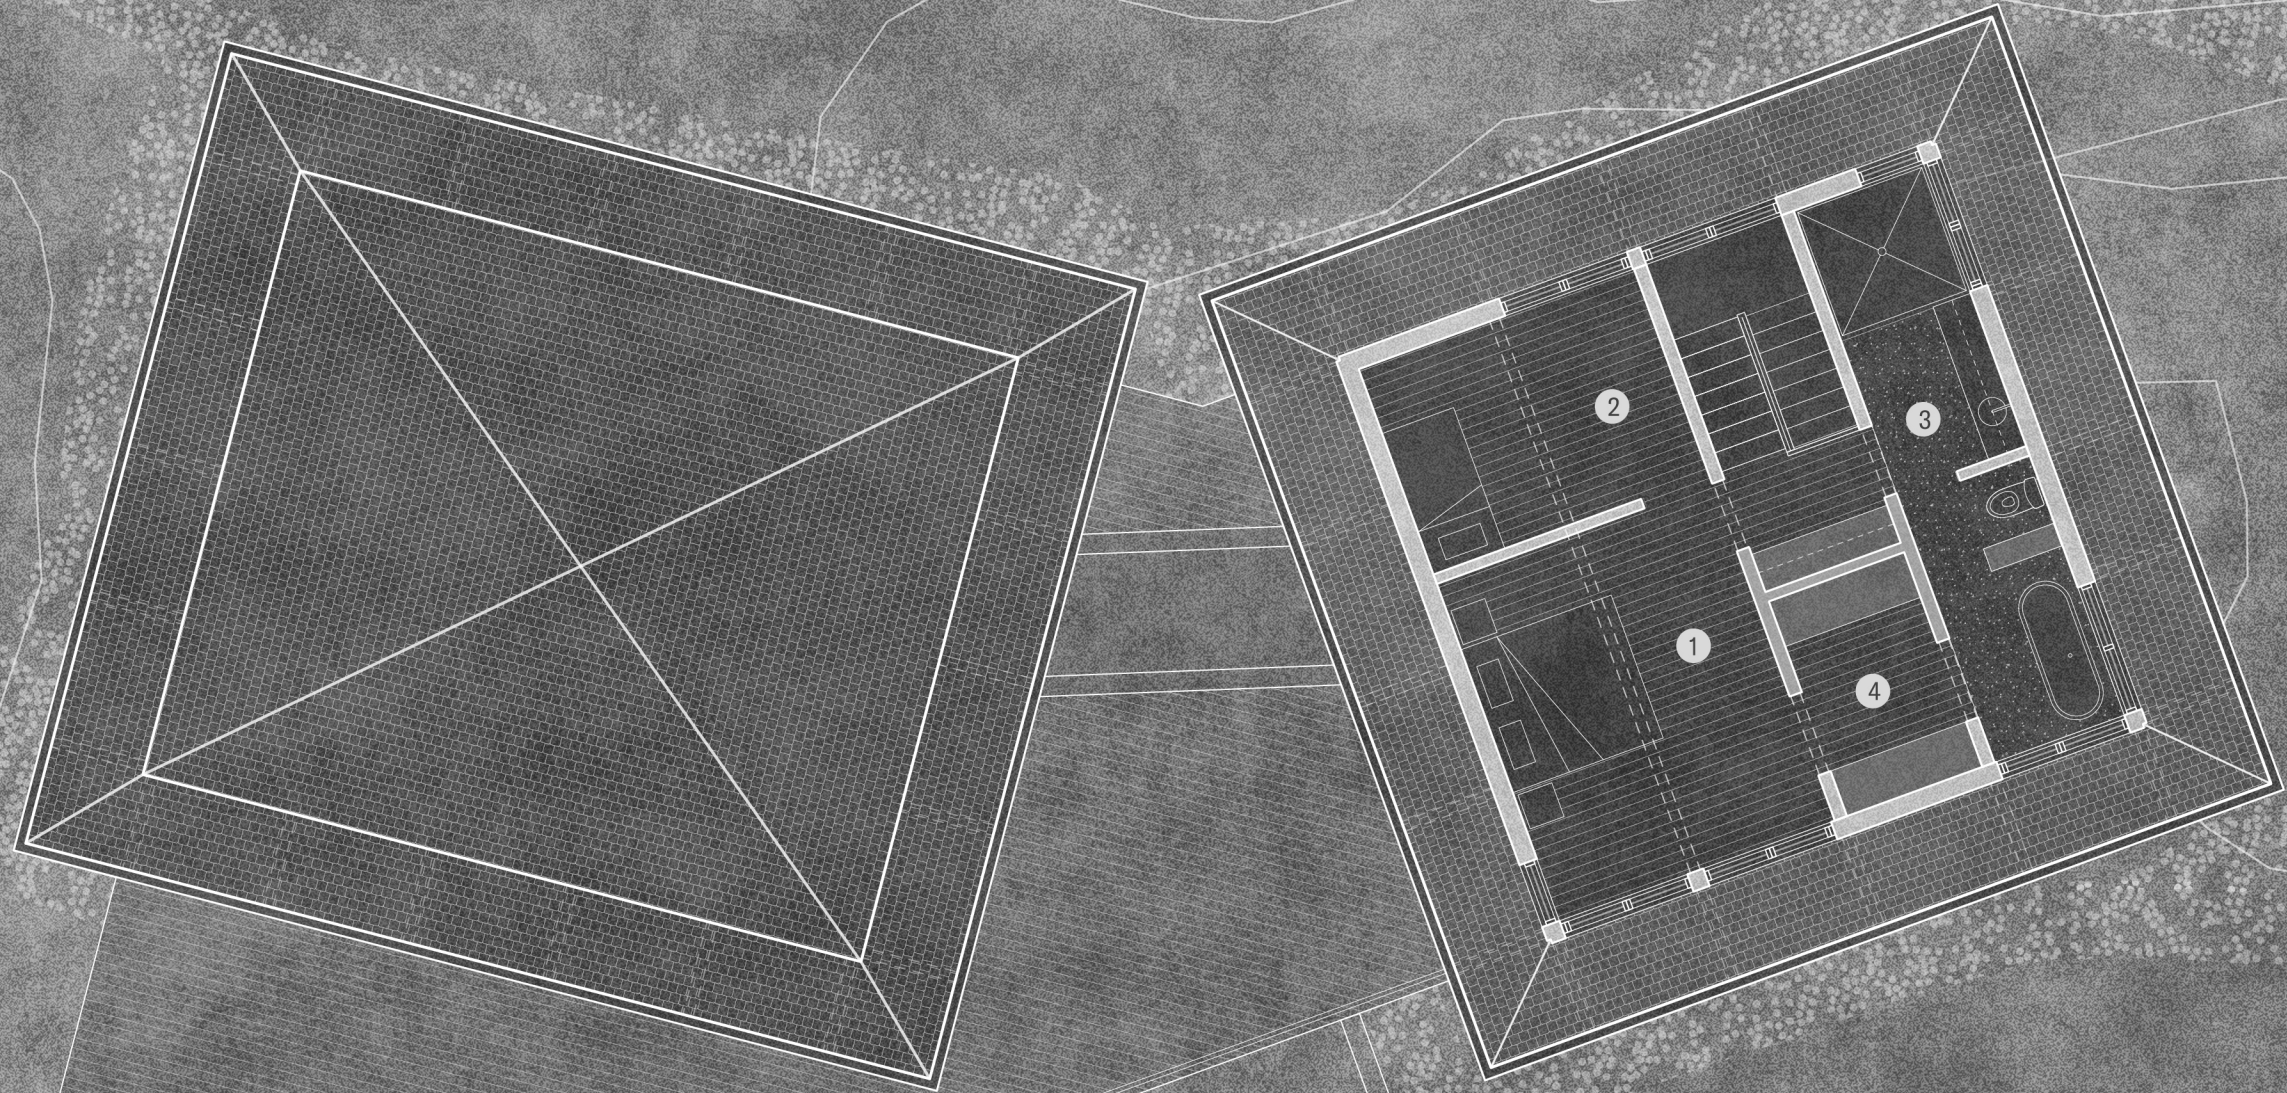


SECOND FLOOR

- 1 MASTER BEDROOM
- 2 LIVING ROOM
- 3 MASTER BATHROOM
- 4 WALK-IN CLOSET

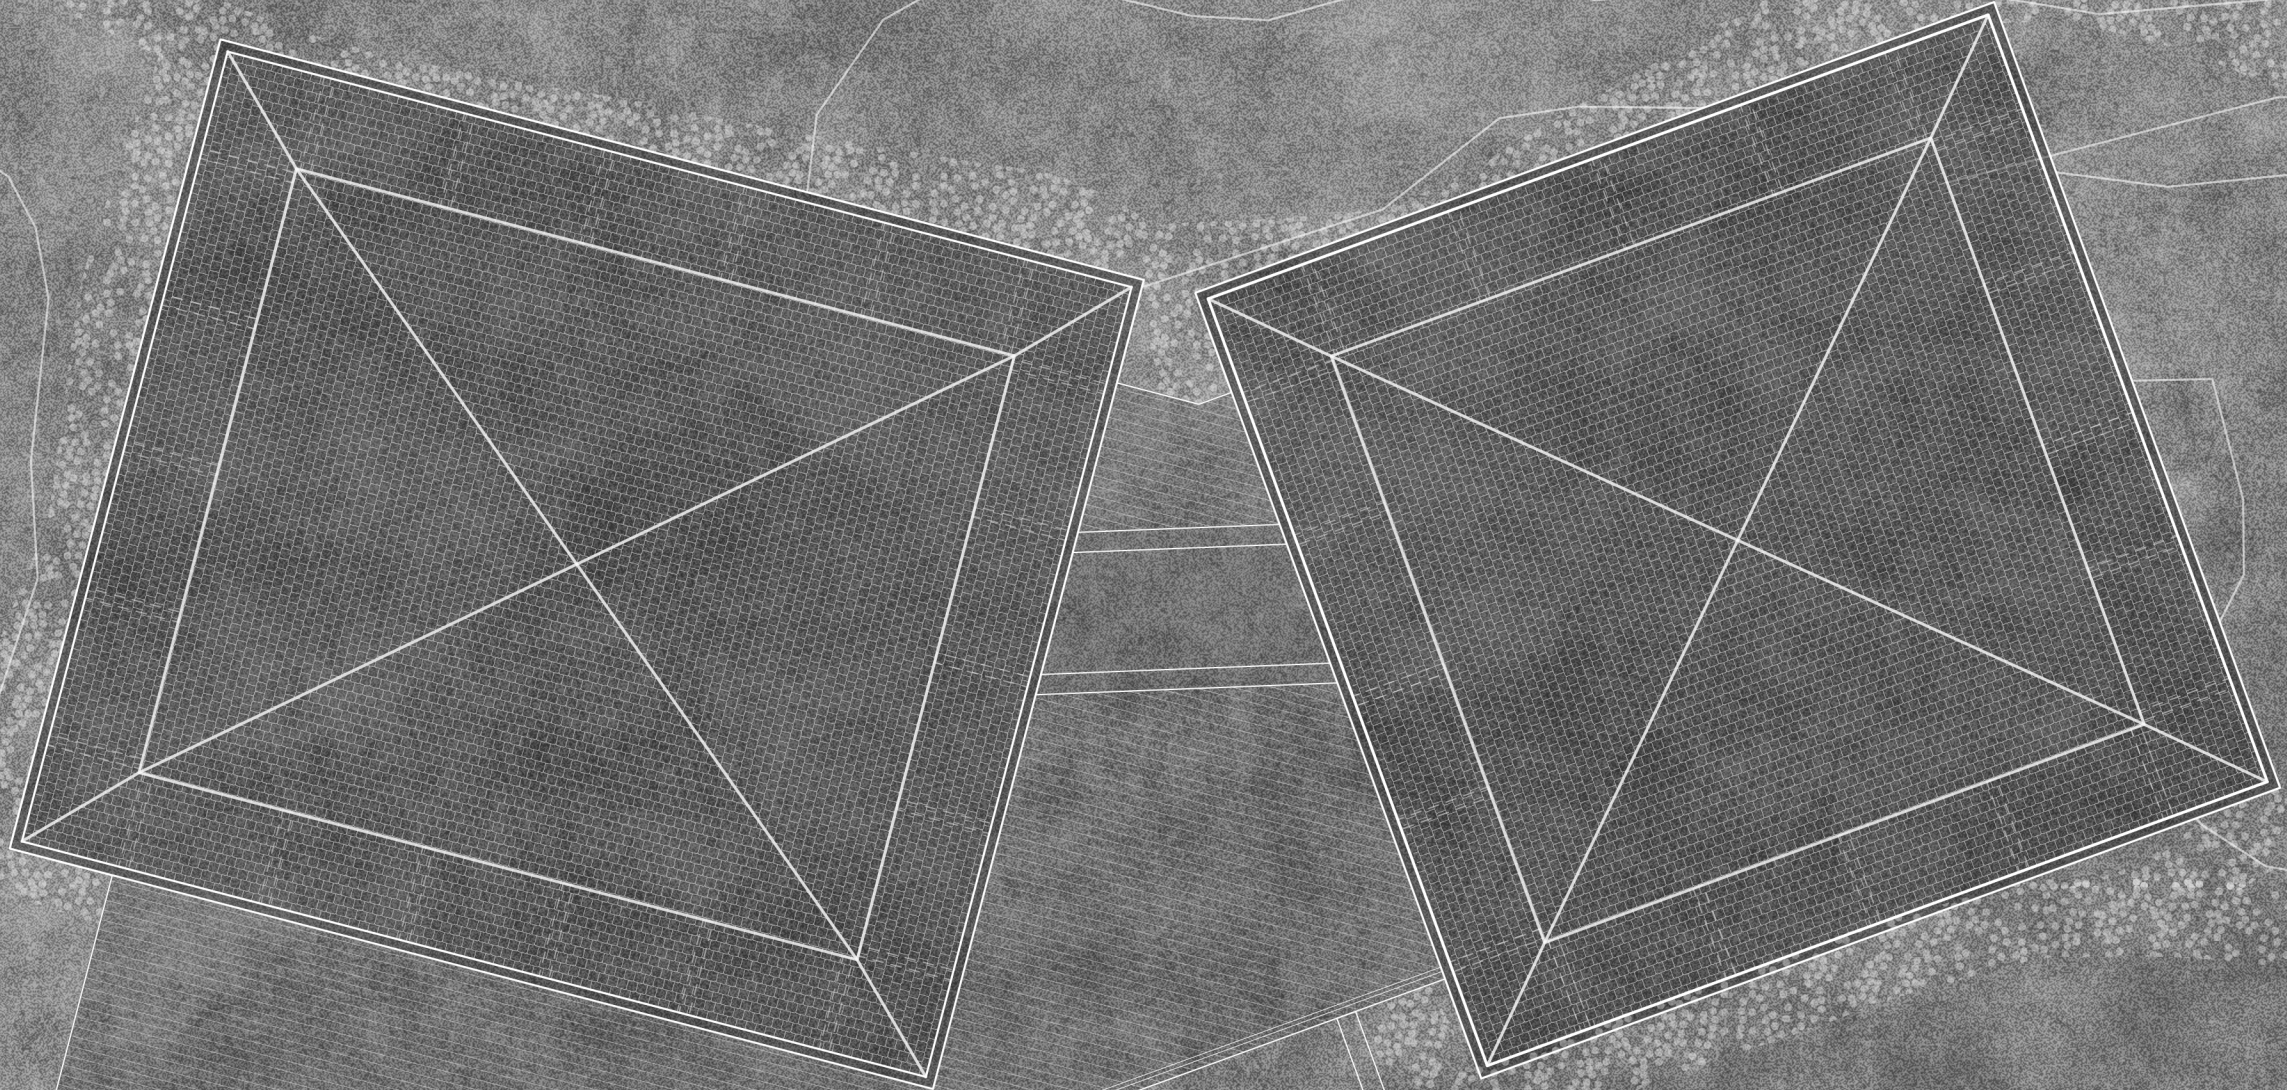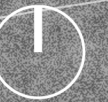


(M)
0 1 2 5

ROOF PLAN

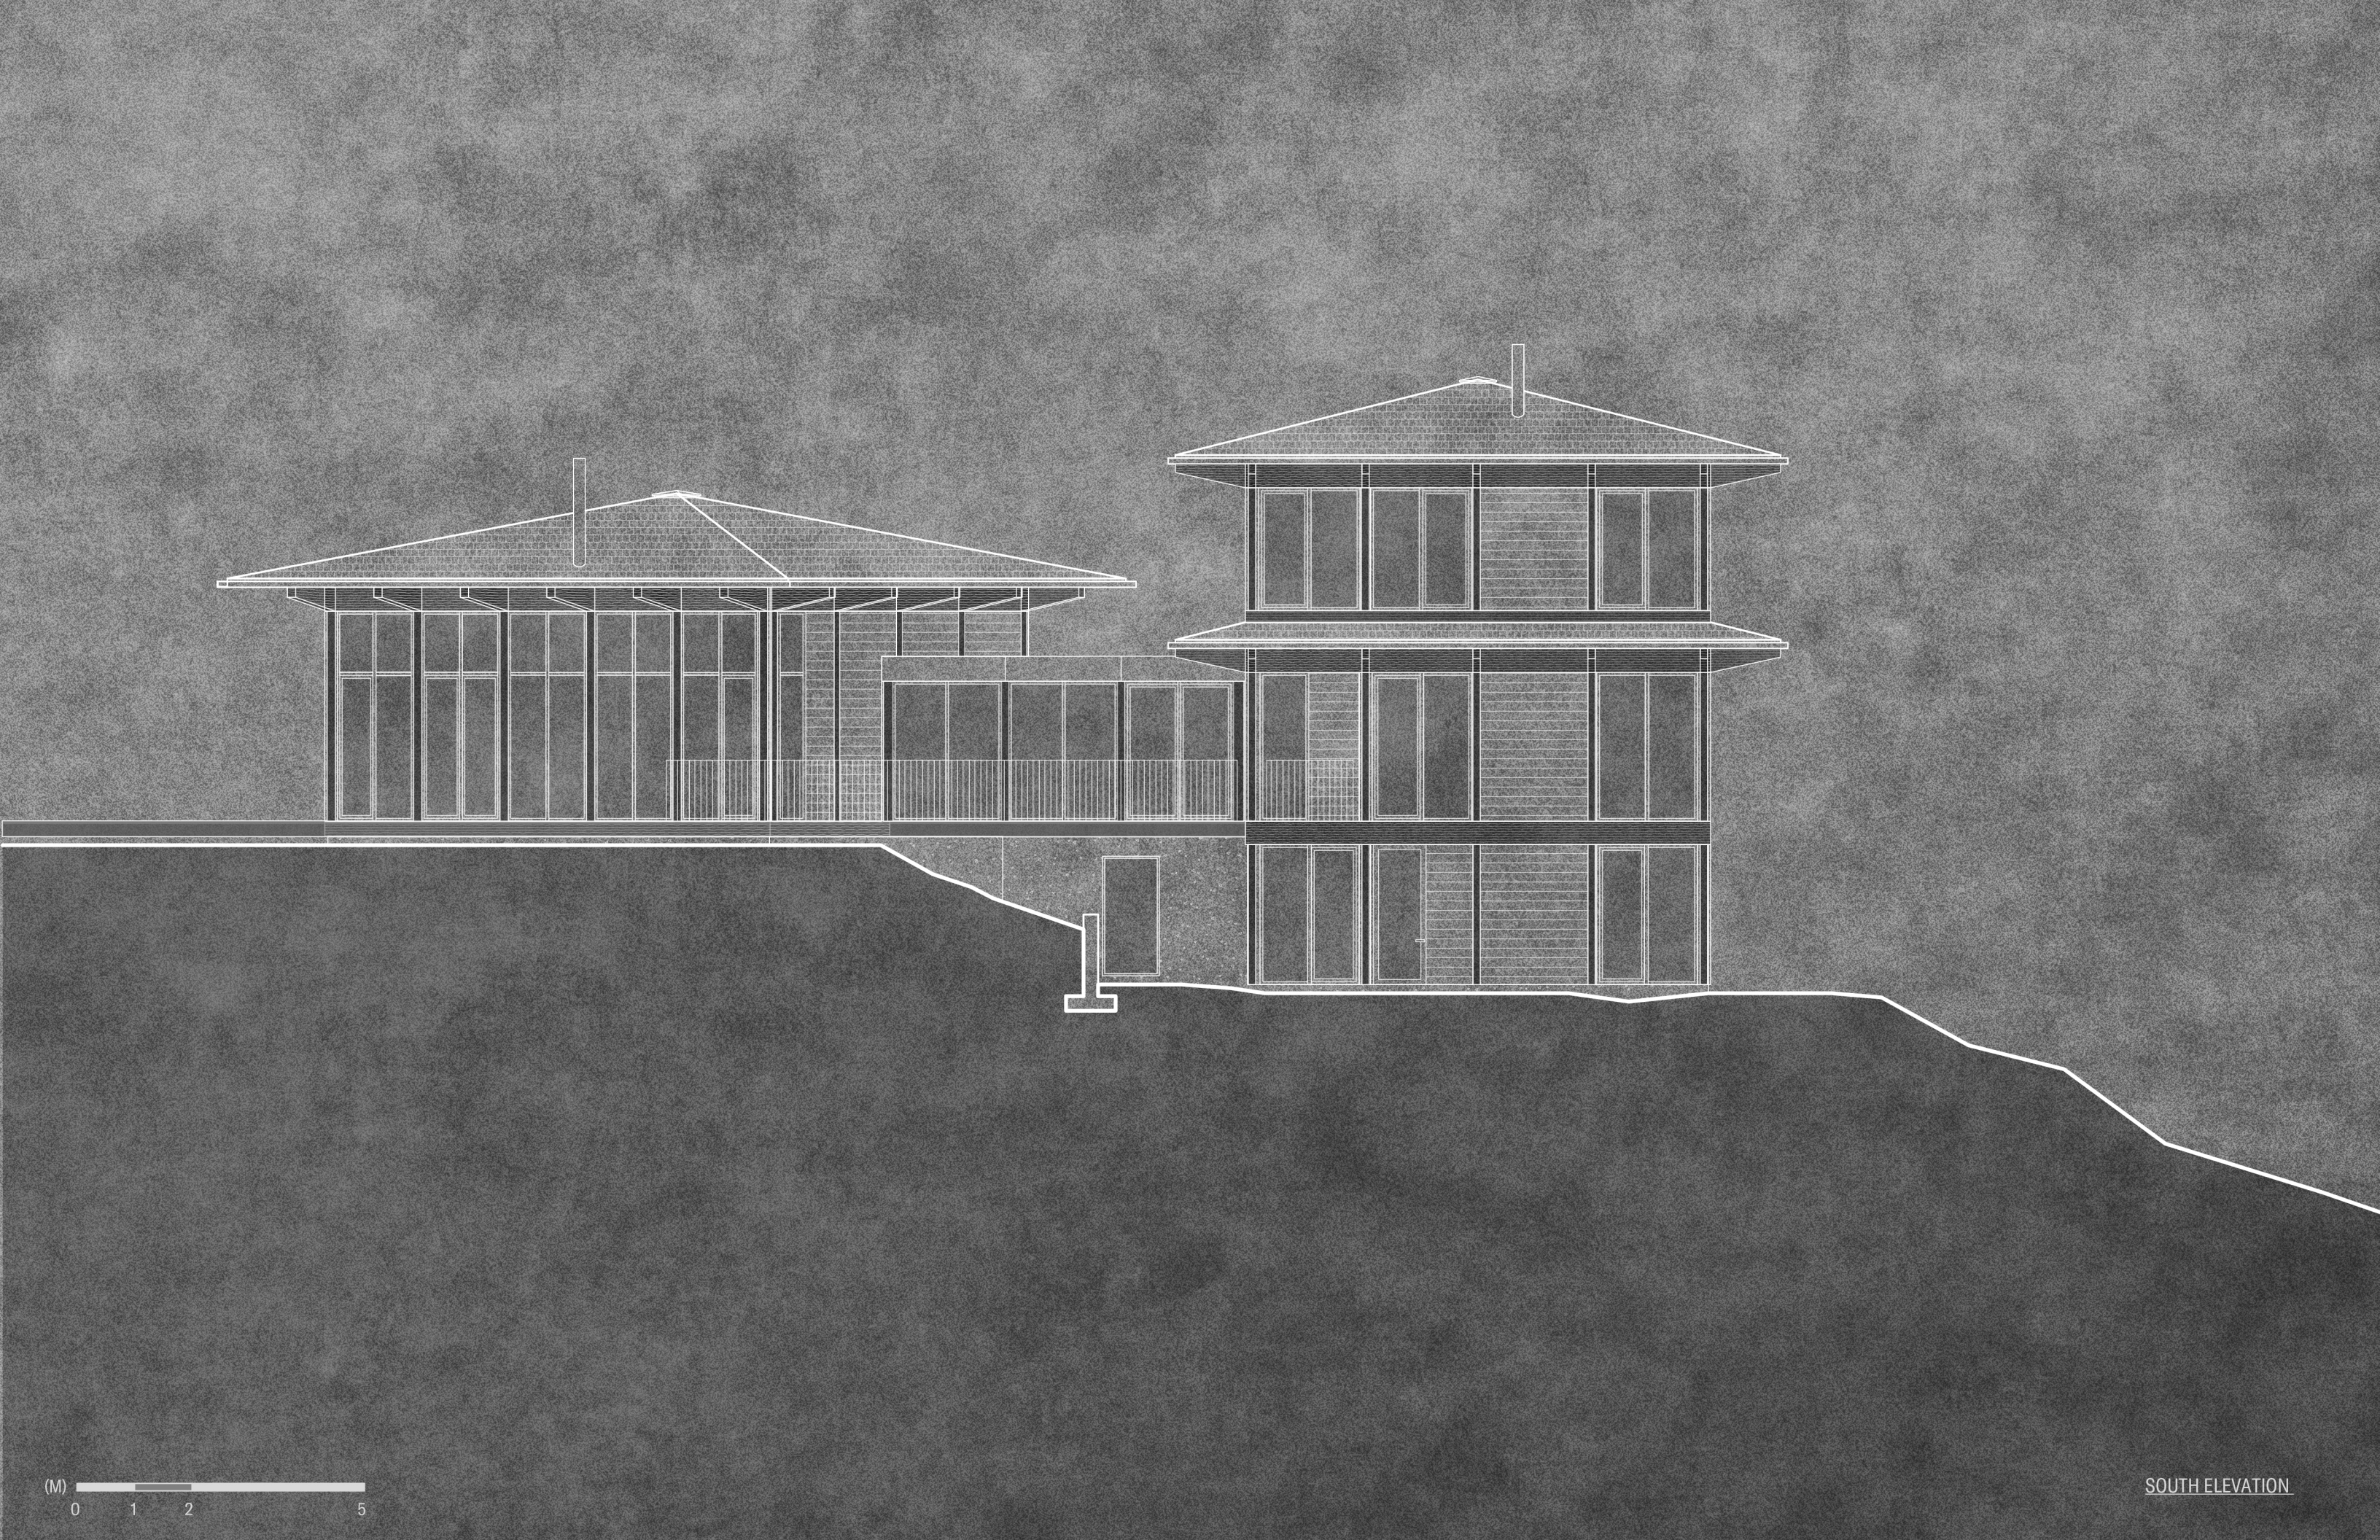

(M) 0 1 2 5

SOUTH ELEVATION

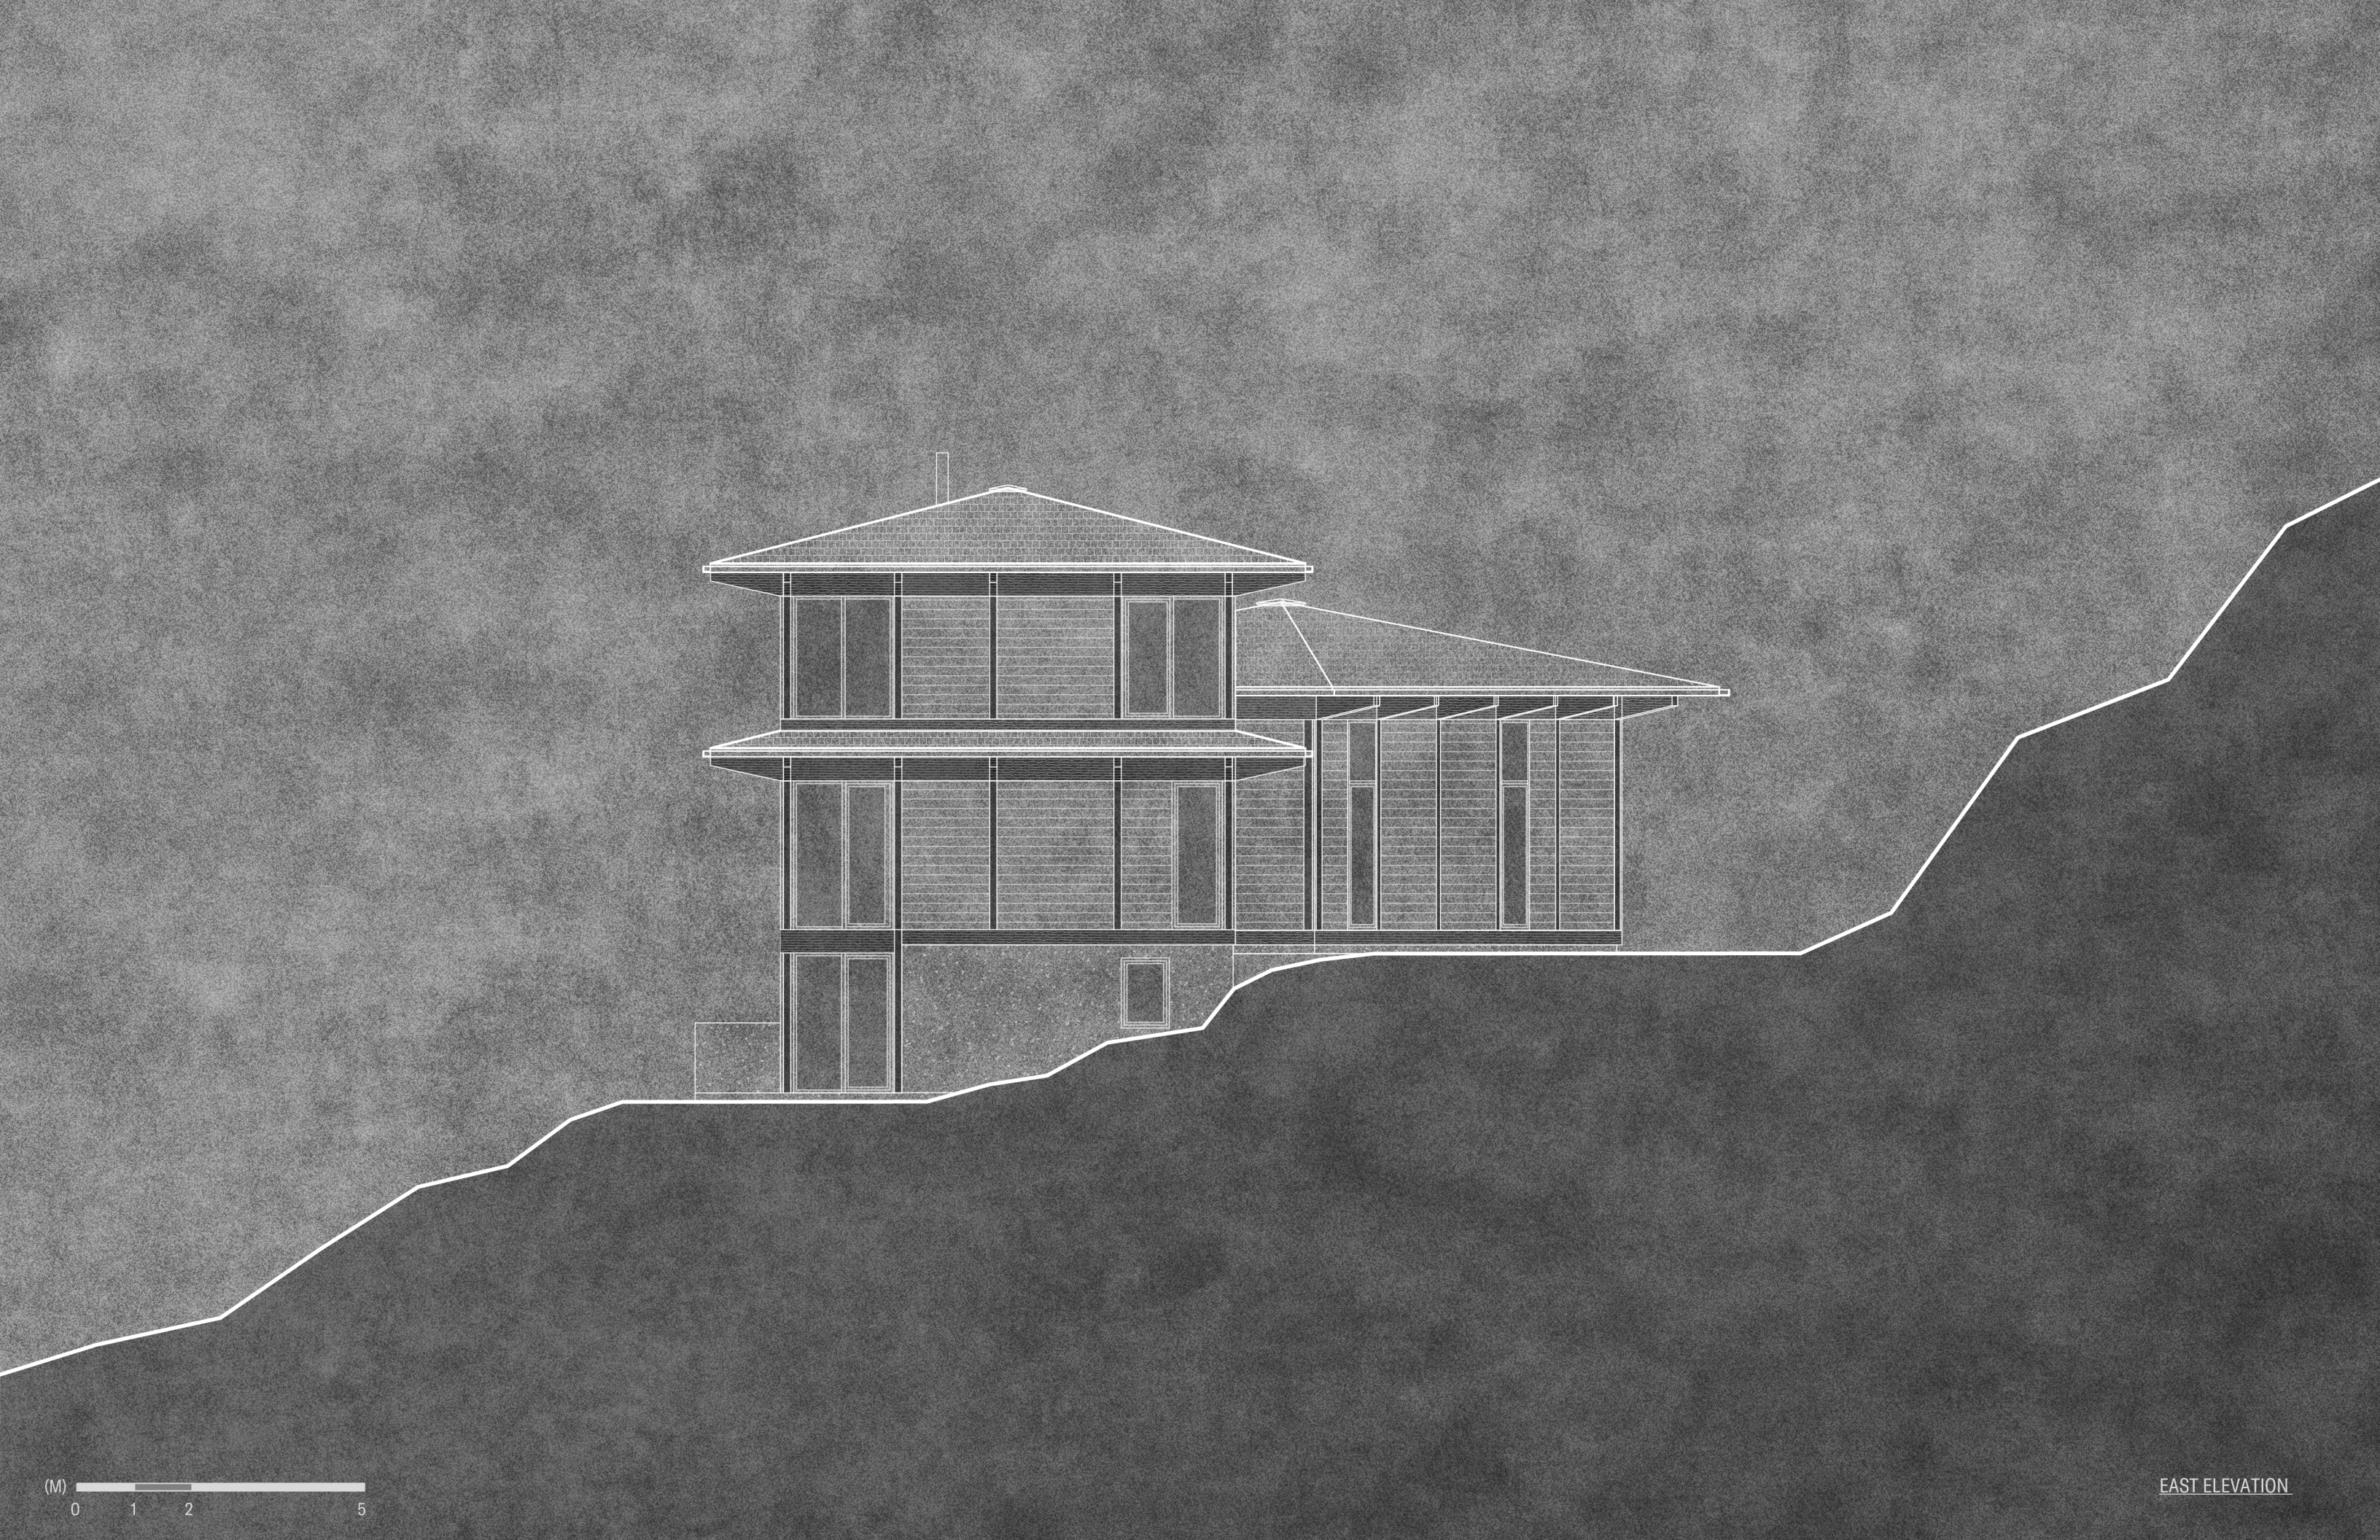

(M) 0 1 2 5

EAST ELEVATION