


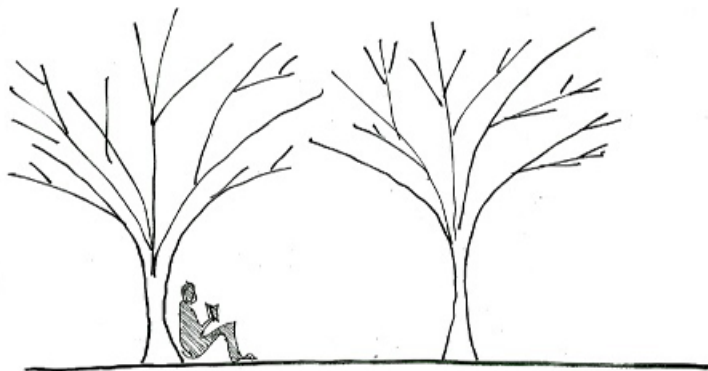
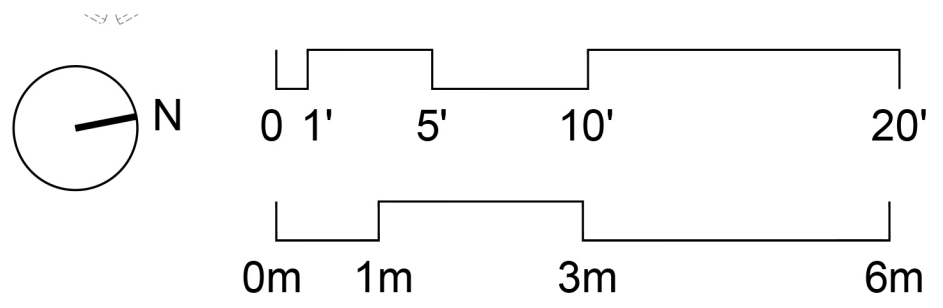
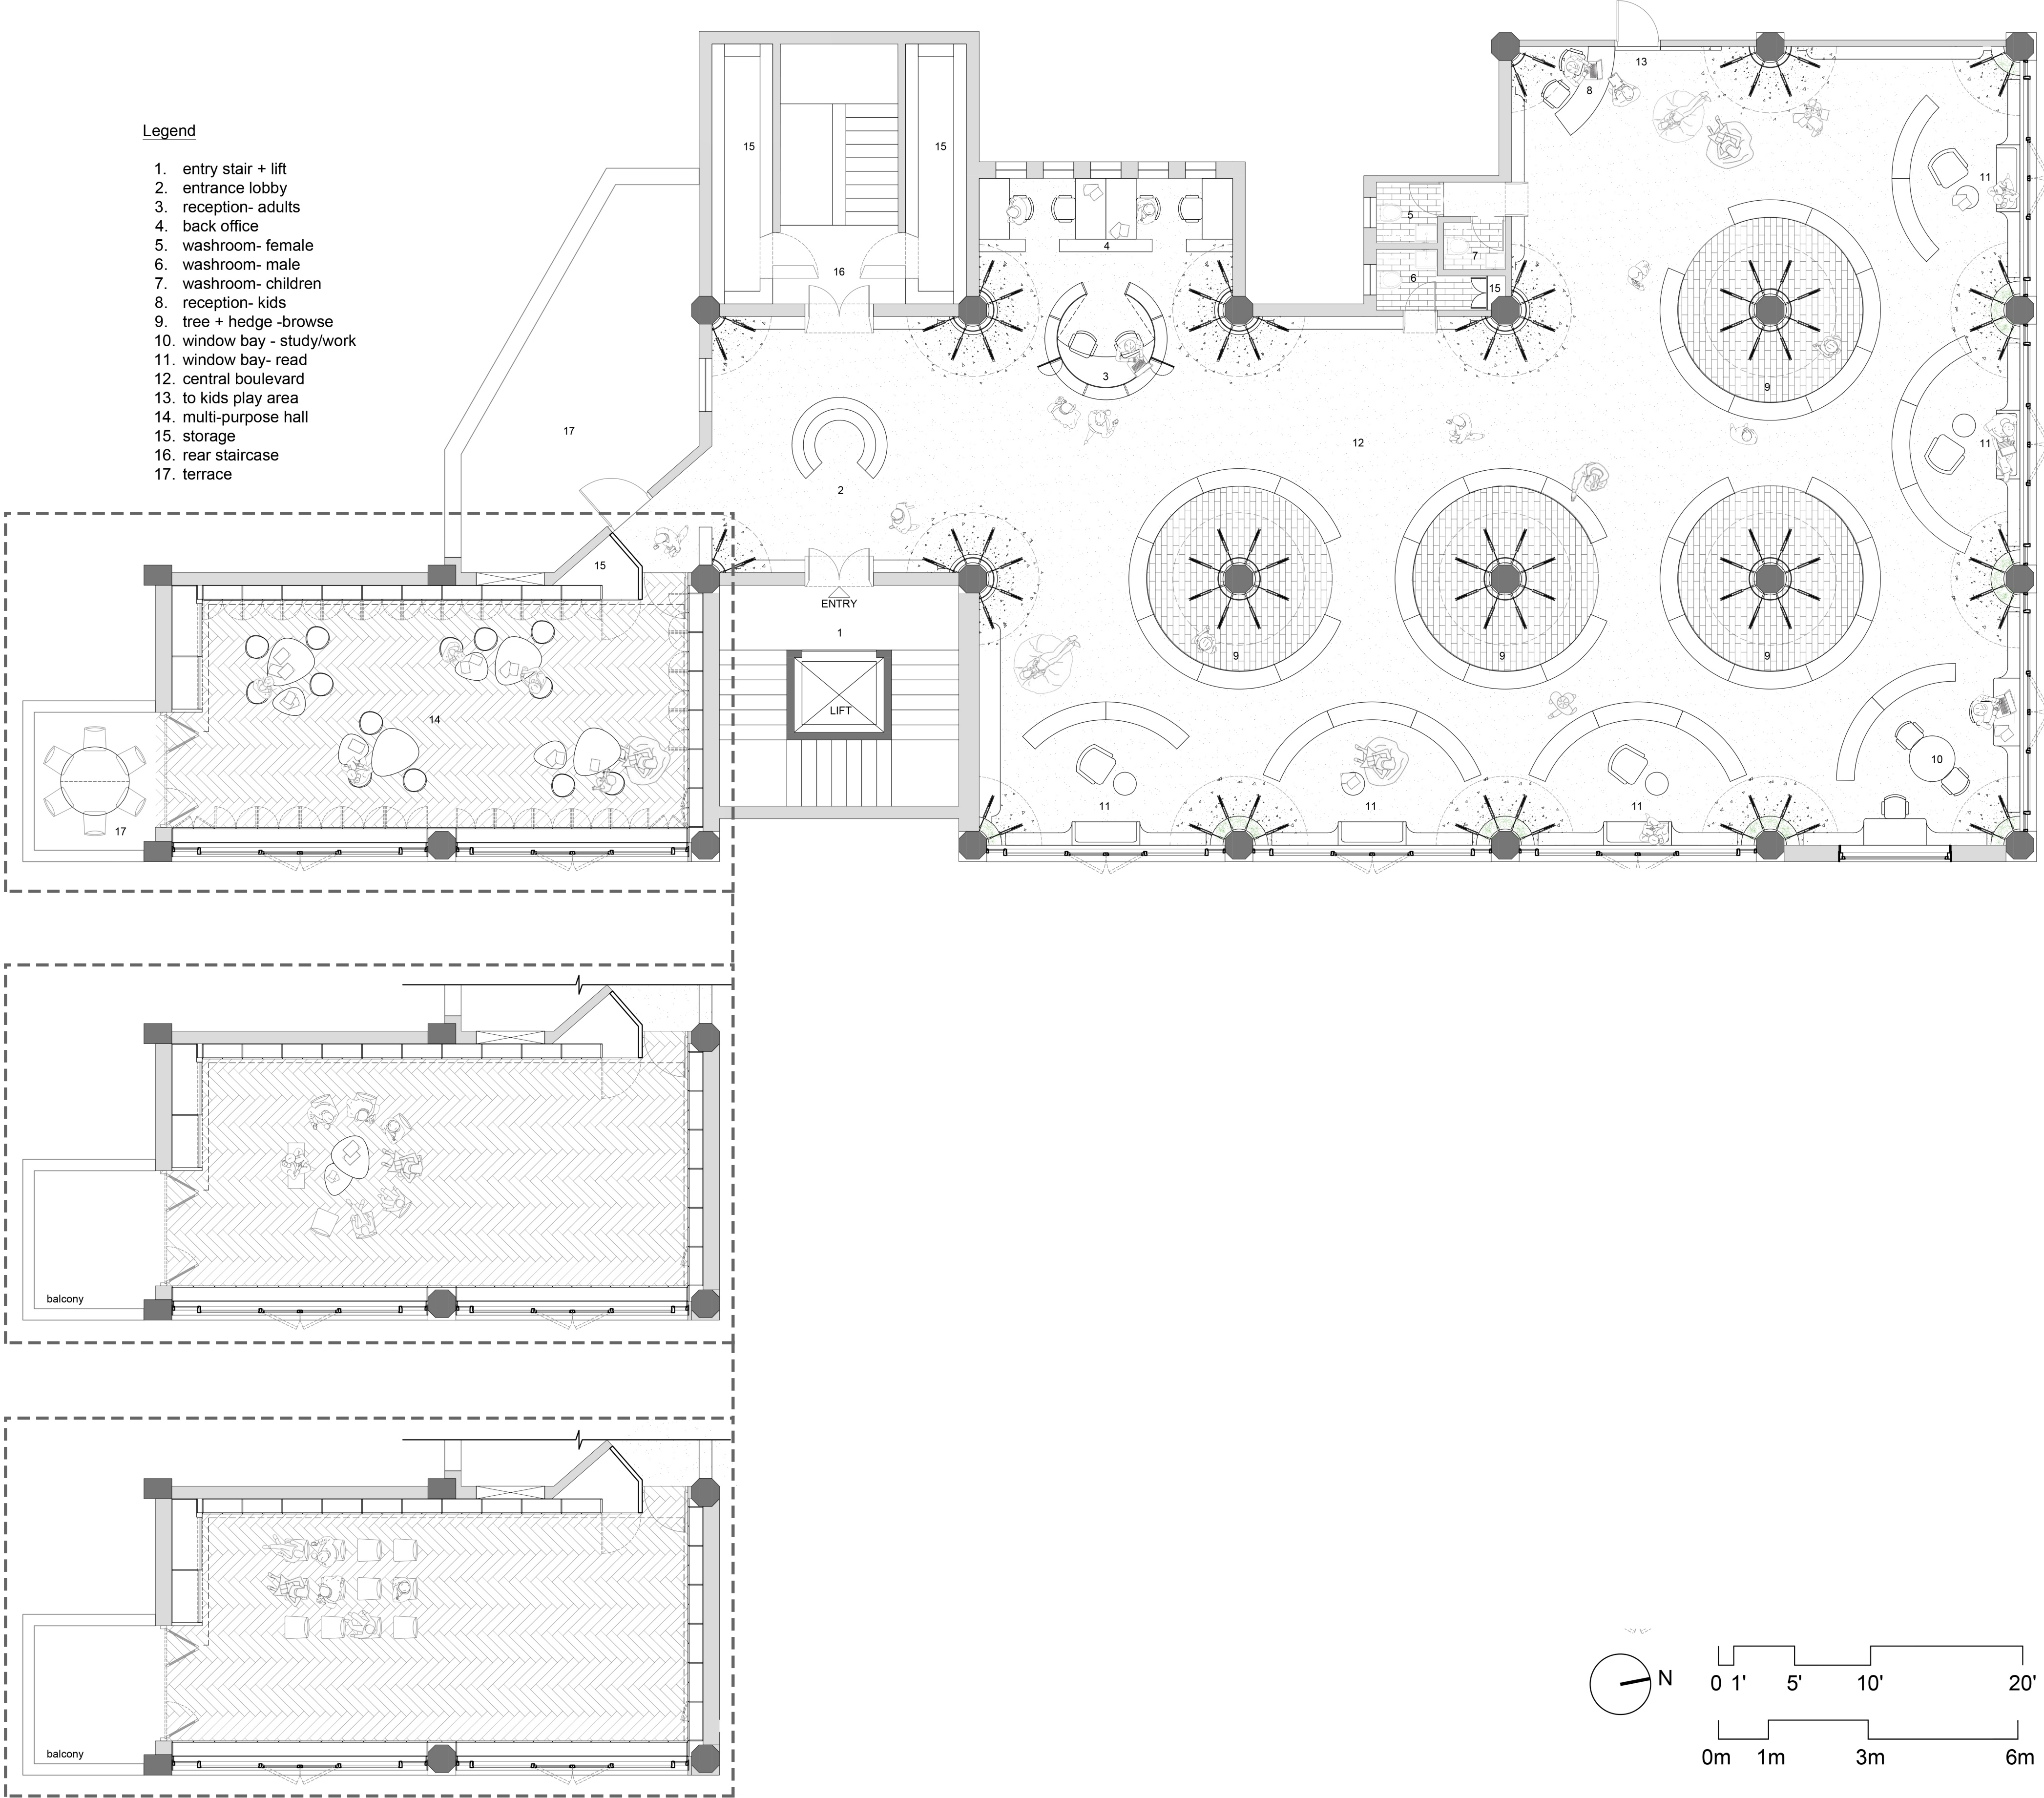




Legend

- 1. entry stair + lift
- 2. entrance lobby
- 3. reception- adults
- 4. back office
- 5. washroom- female
- 6. washroom- male
- 7. washroom- children
- 8. reception- kids
- 9. tree + hedge -browse
- 10. window bay - study/work
- 11. window bay- read
- 12. central boulevard
- 13. to kids play area
- 14. multi-purpose hall
- 15. storage
- 16. rear staircase
- 17. terrace

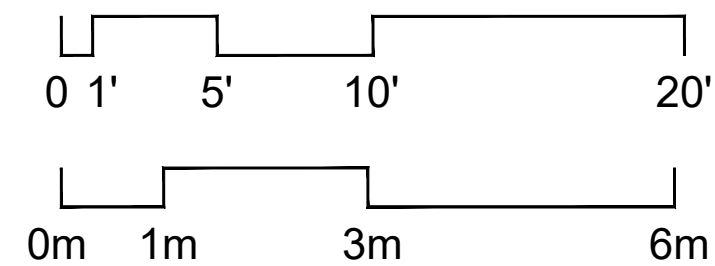


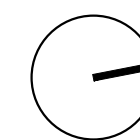

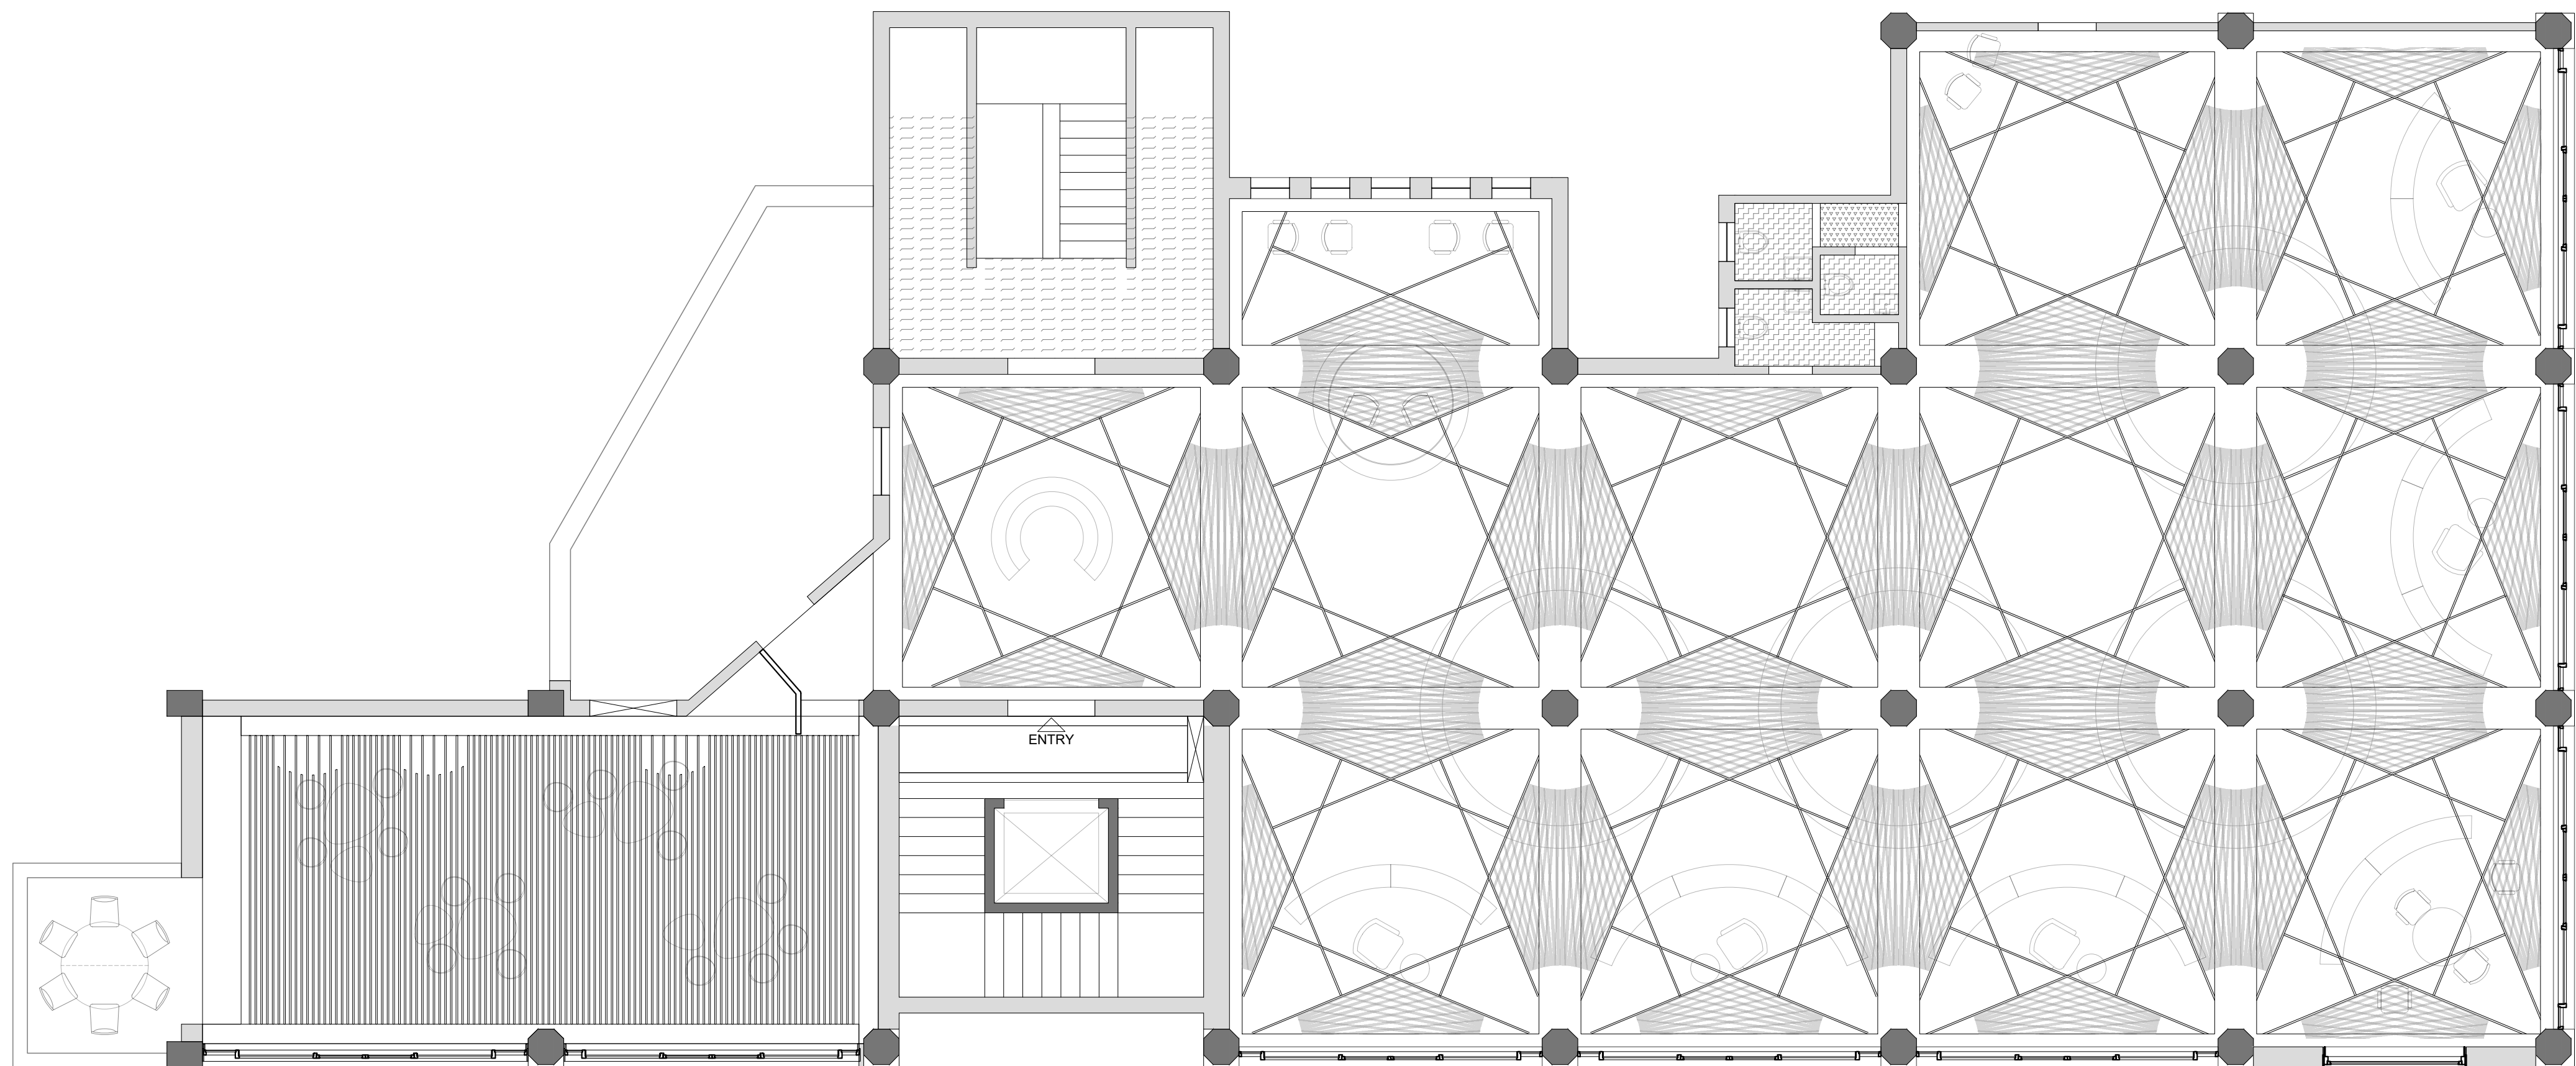

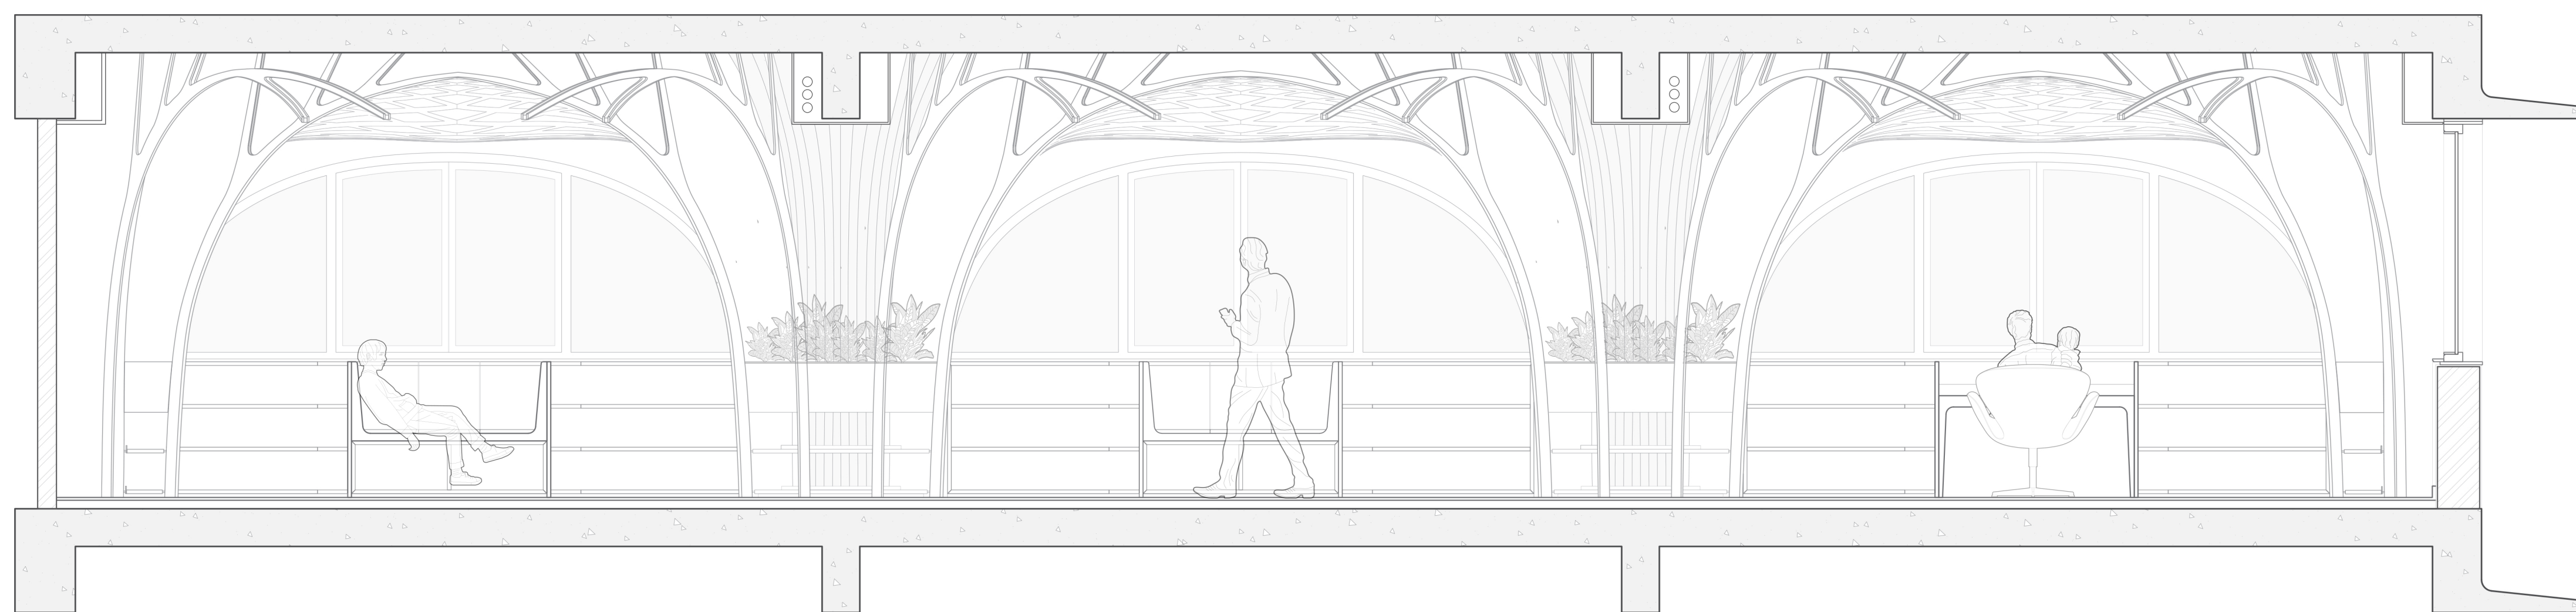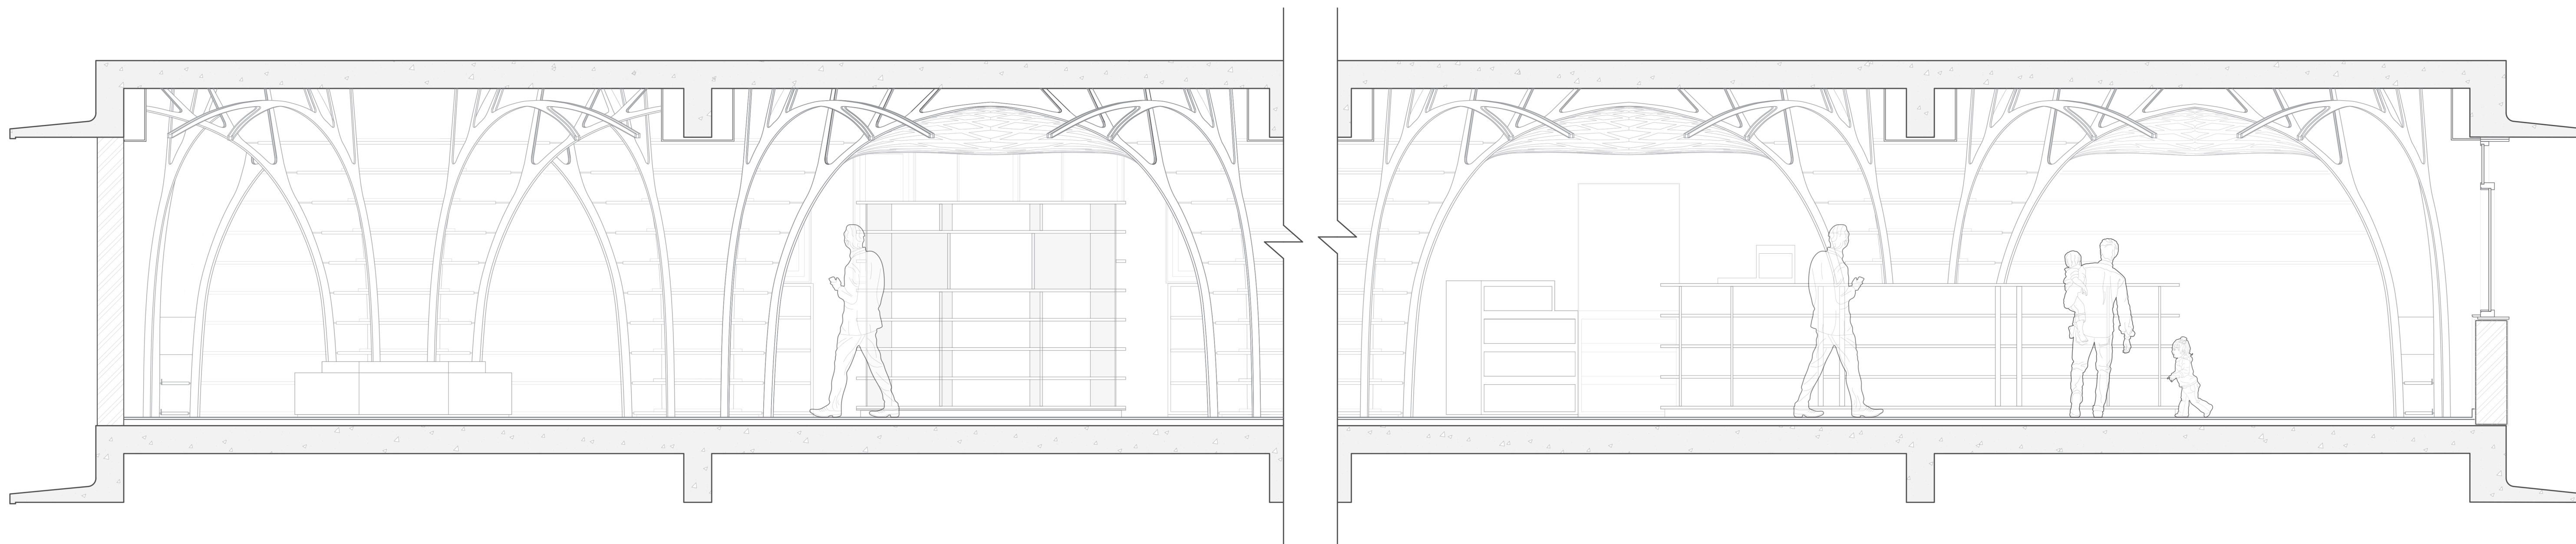




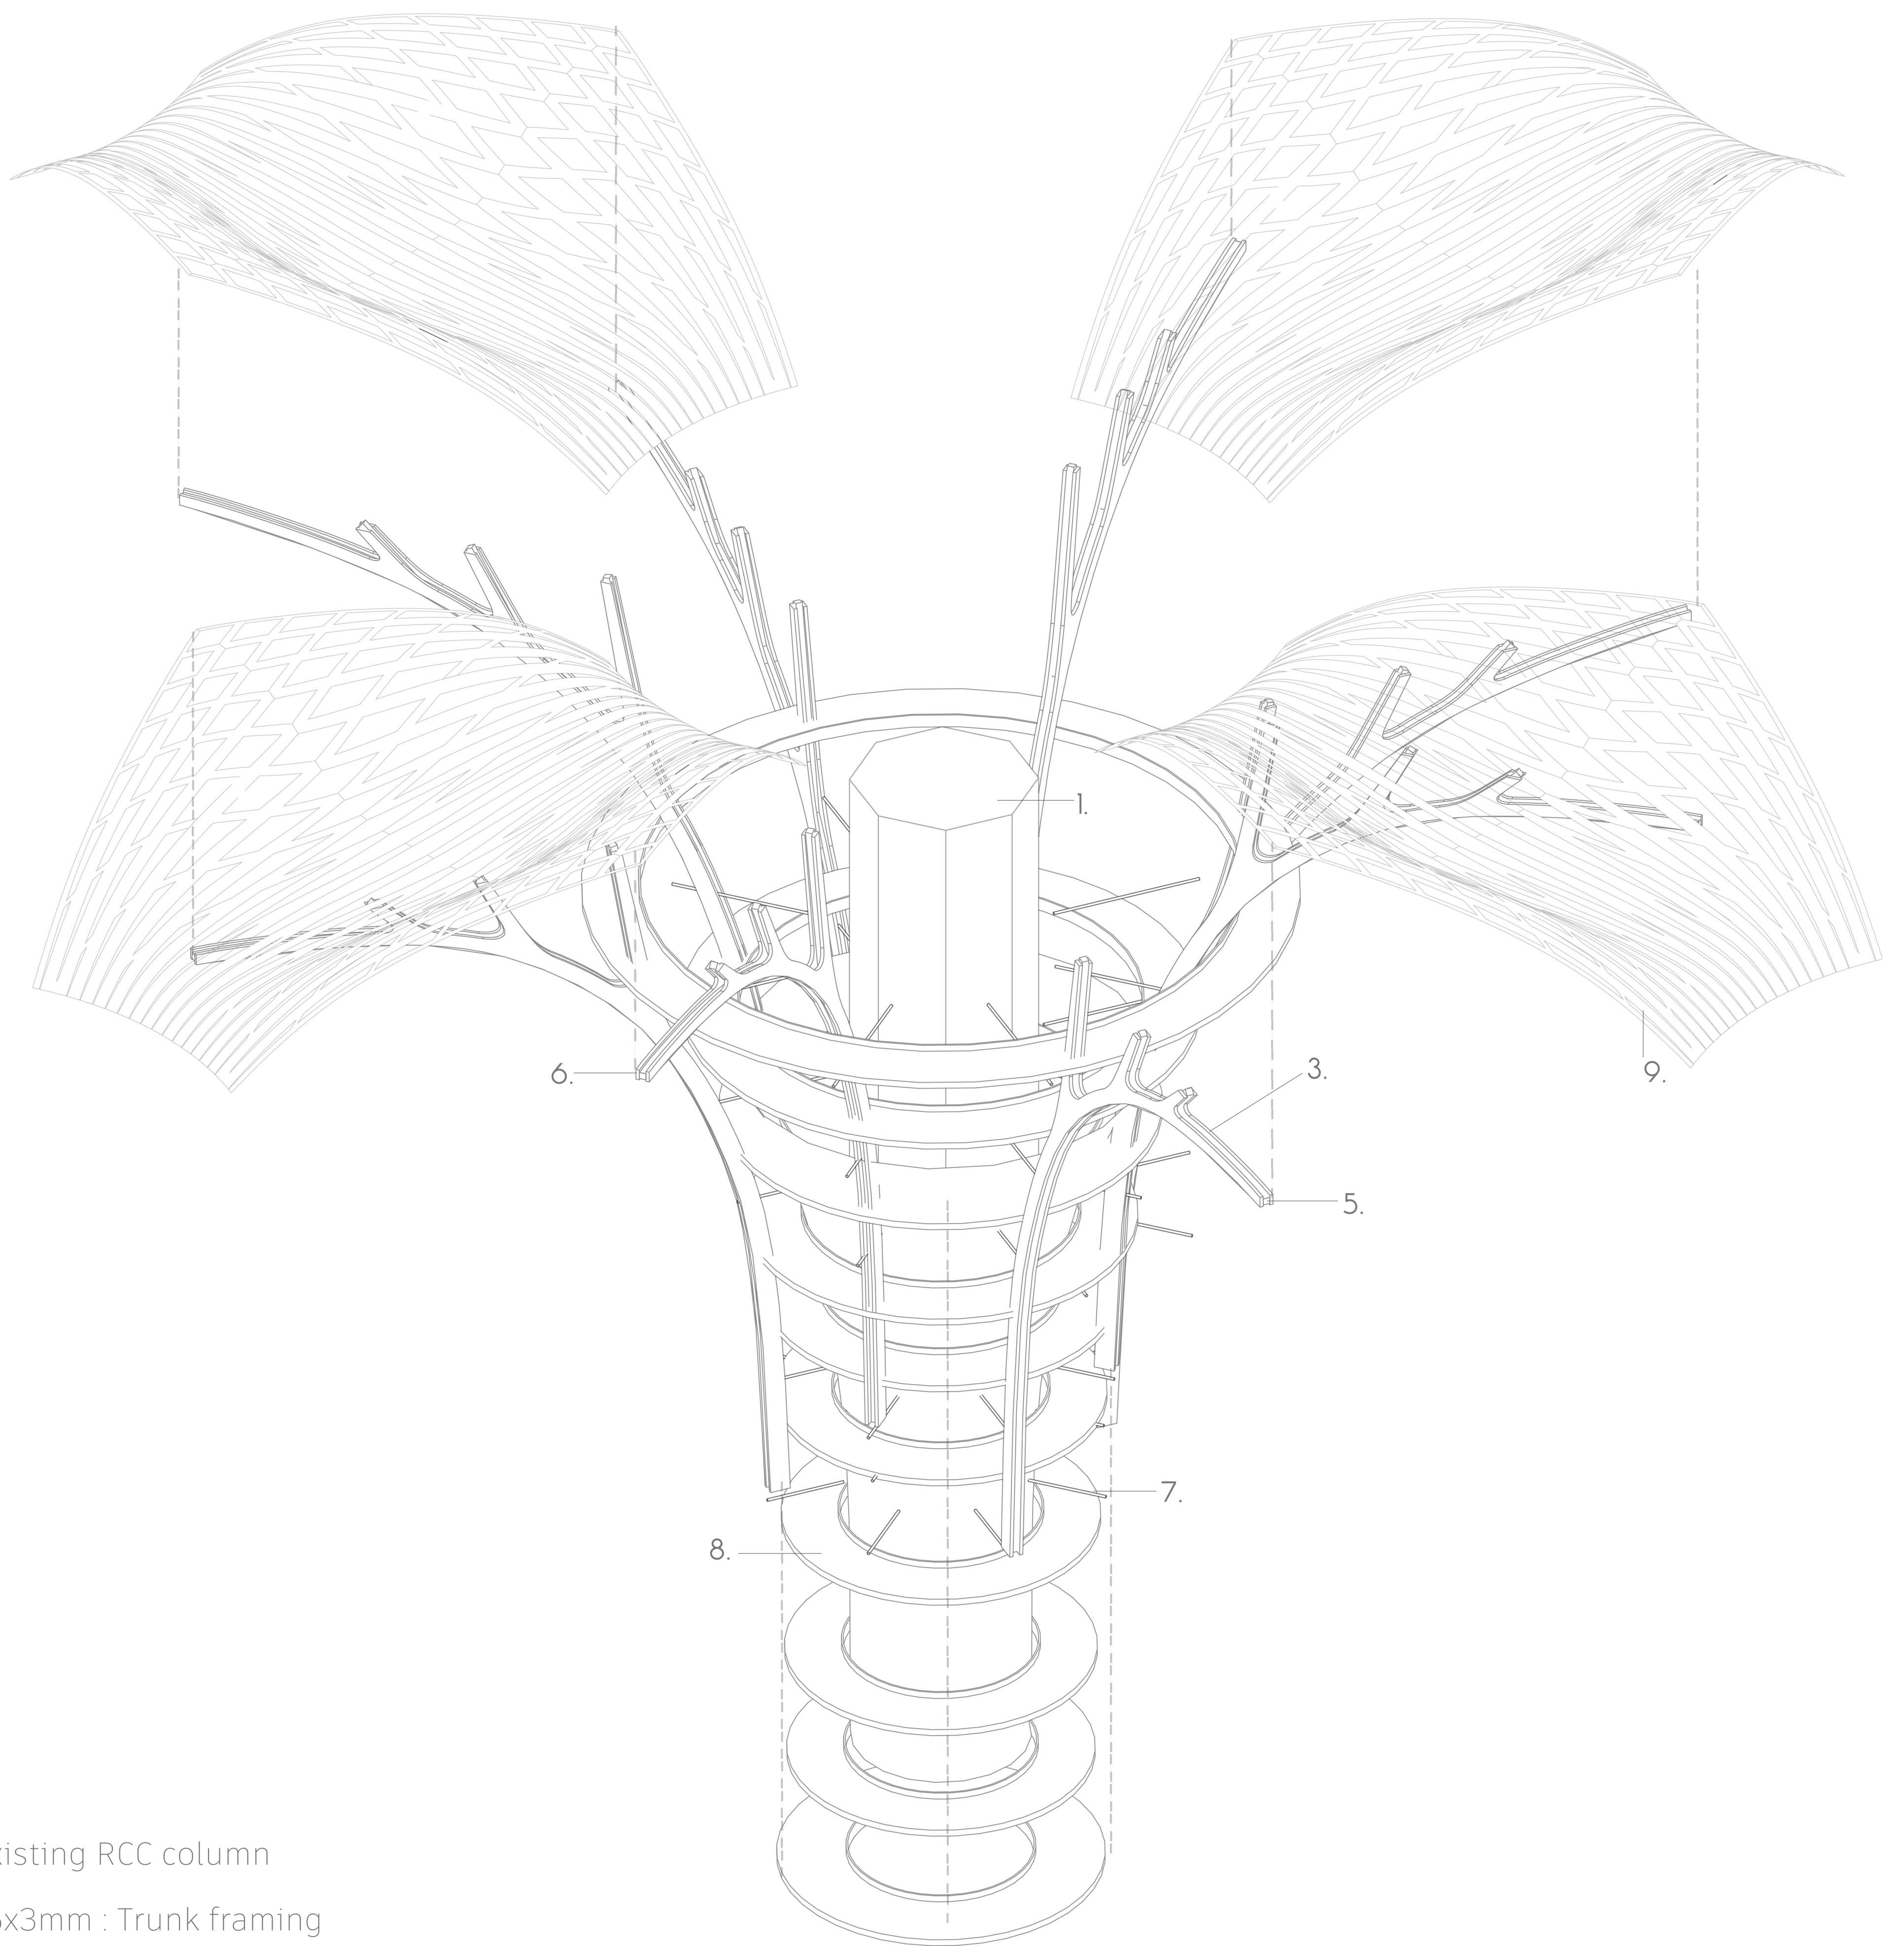


1. Existing RCC column
2. 25x3mm : Trunk framing
3. 6mm flexiply x2 :Trunk body
4. 4mm veneer with grooves : Trunks cladding
5. 19x19mm M.S box section bent to shape : Branch framing
6. 12mm Thk Western Hemlock x2 : Branch cladding
7. 4x19mm M.S Flats : Shelf support
8. 250x25mm Western Hemlock planks cut to shape x8 : Bookshelf
9. 50x2mm M.S plates in powder coat faux wood finish : Intervowen canopy



1. 12mm Thk Western Hemlock x2 : Branch cladding
2. 19x19mm M.S box section : Branch framing
3. 250x25mm Western Hemlock x8 : Bookshelf
4. 4x19mm M.S Flats : Shelf support
5. 6mm flexiply x2 :Trunk body
6. 4mm veneer with grooves : Trunk cladding
7. 50x1mm M.S plates in powder coat faux wood finish : Intervowen canopy

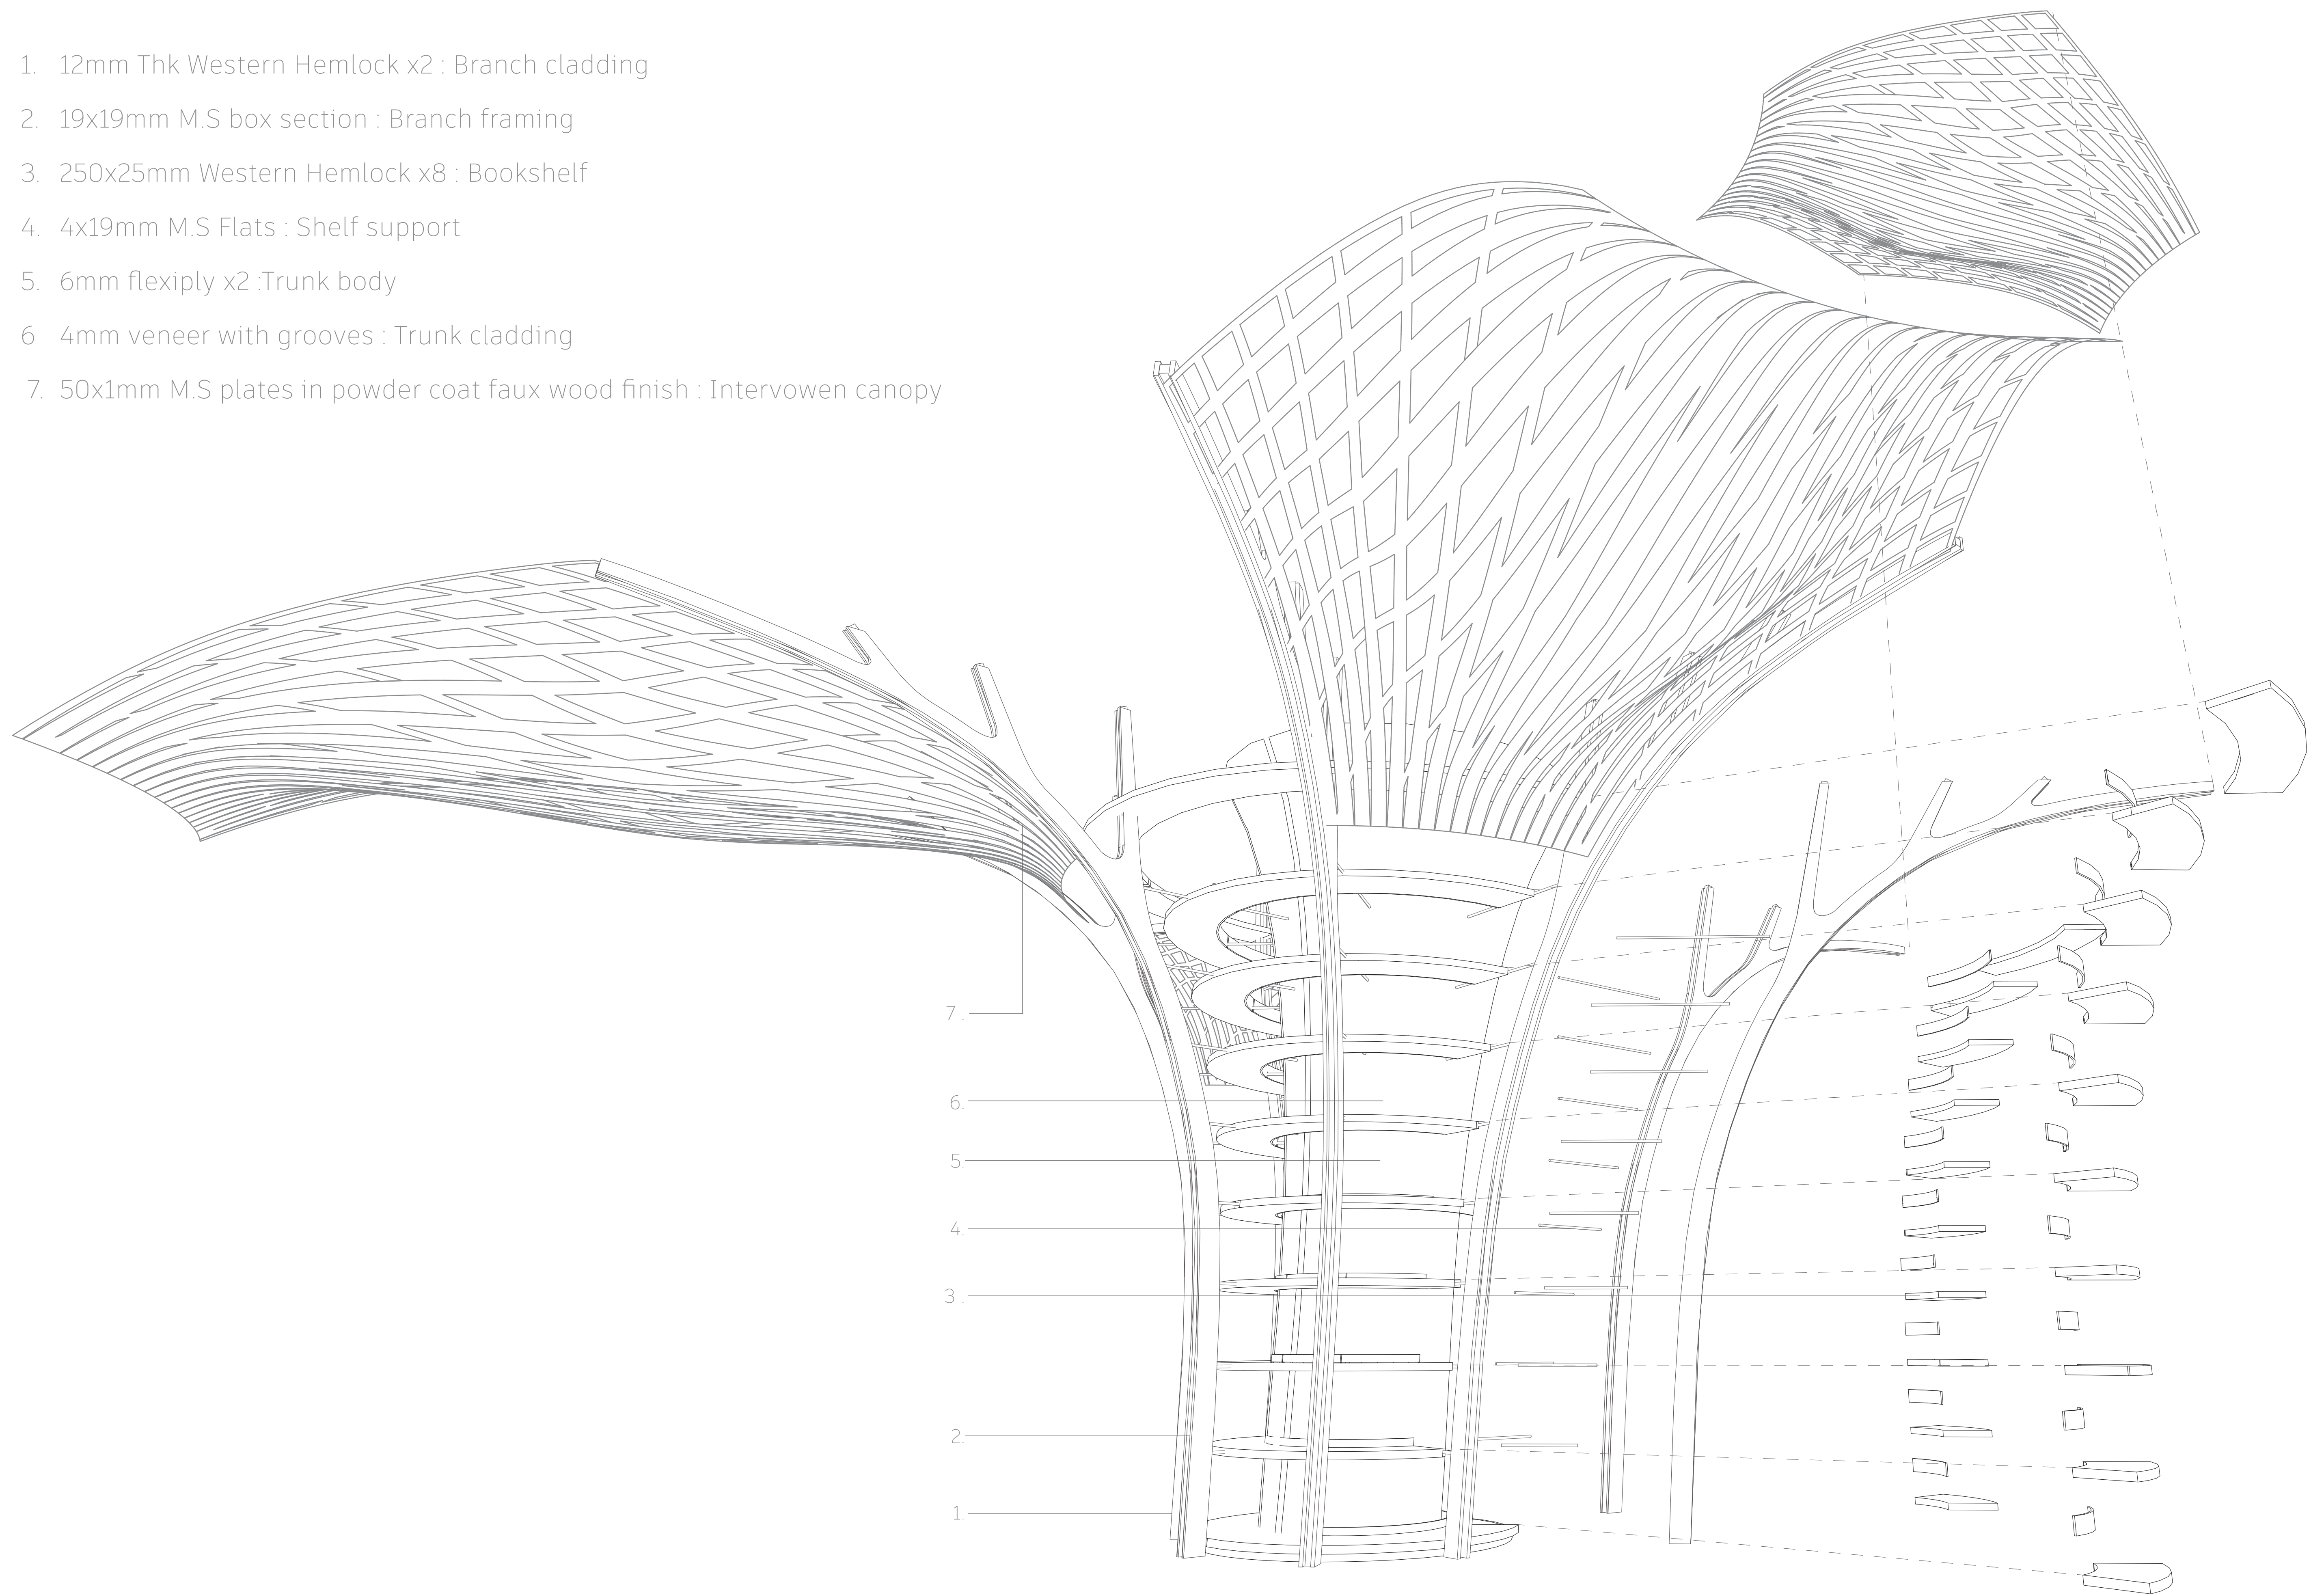



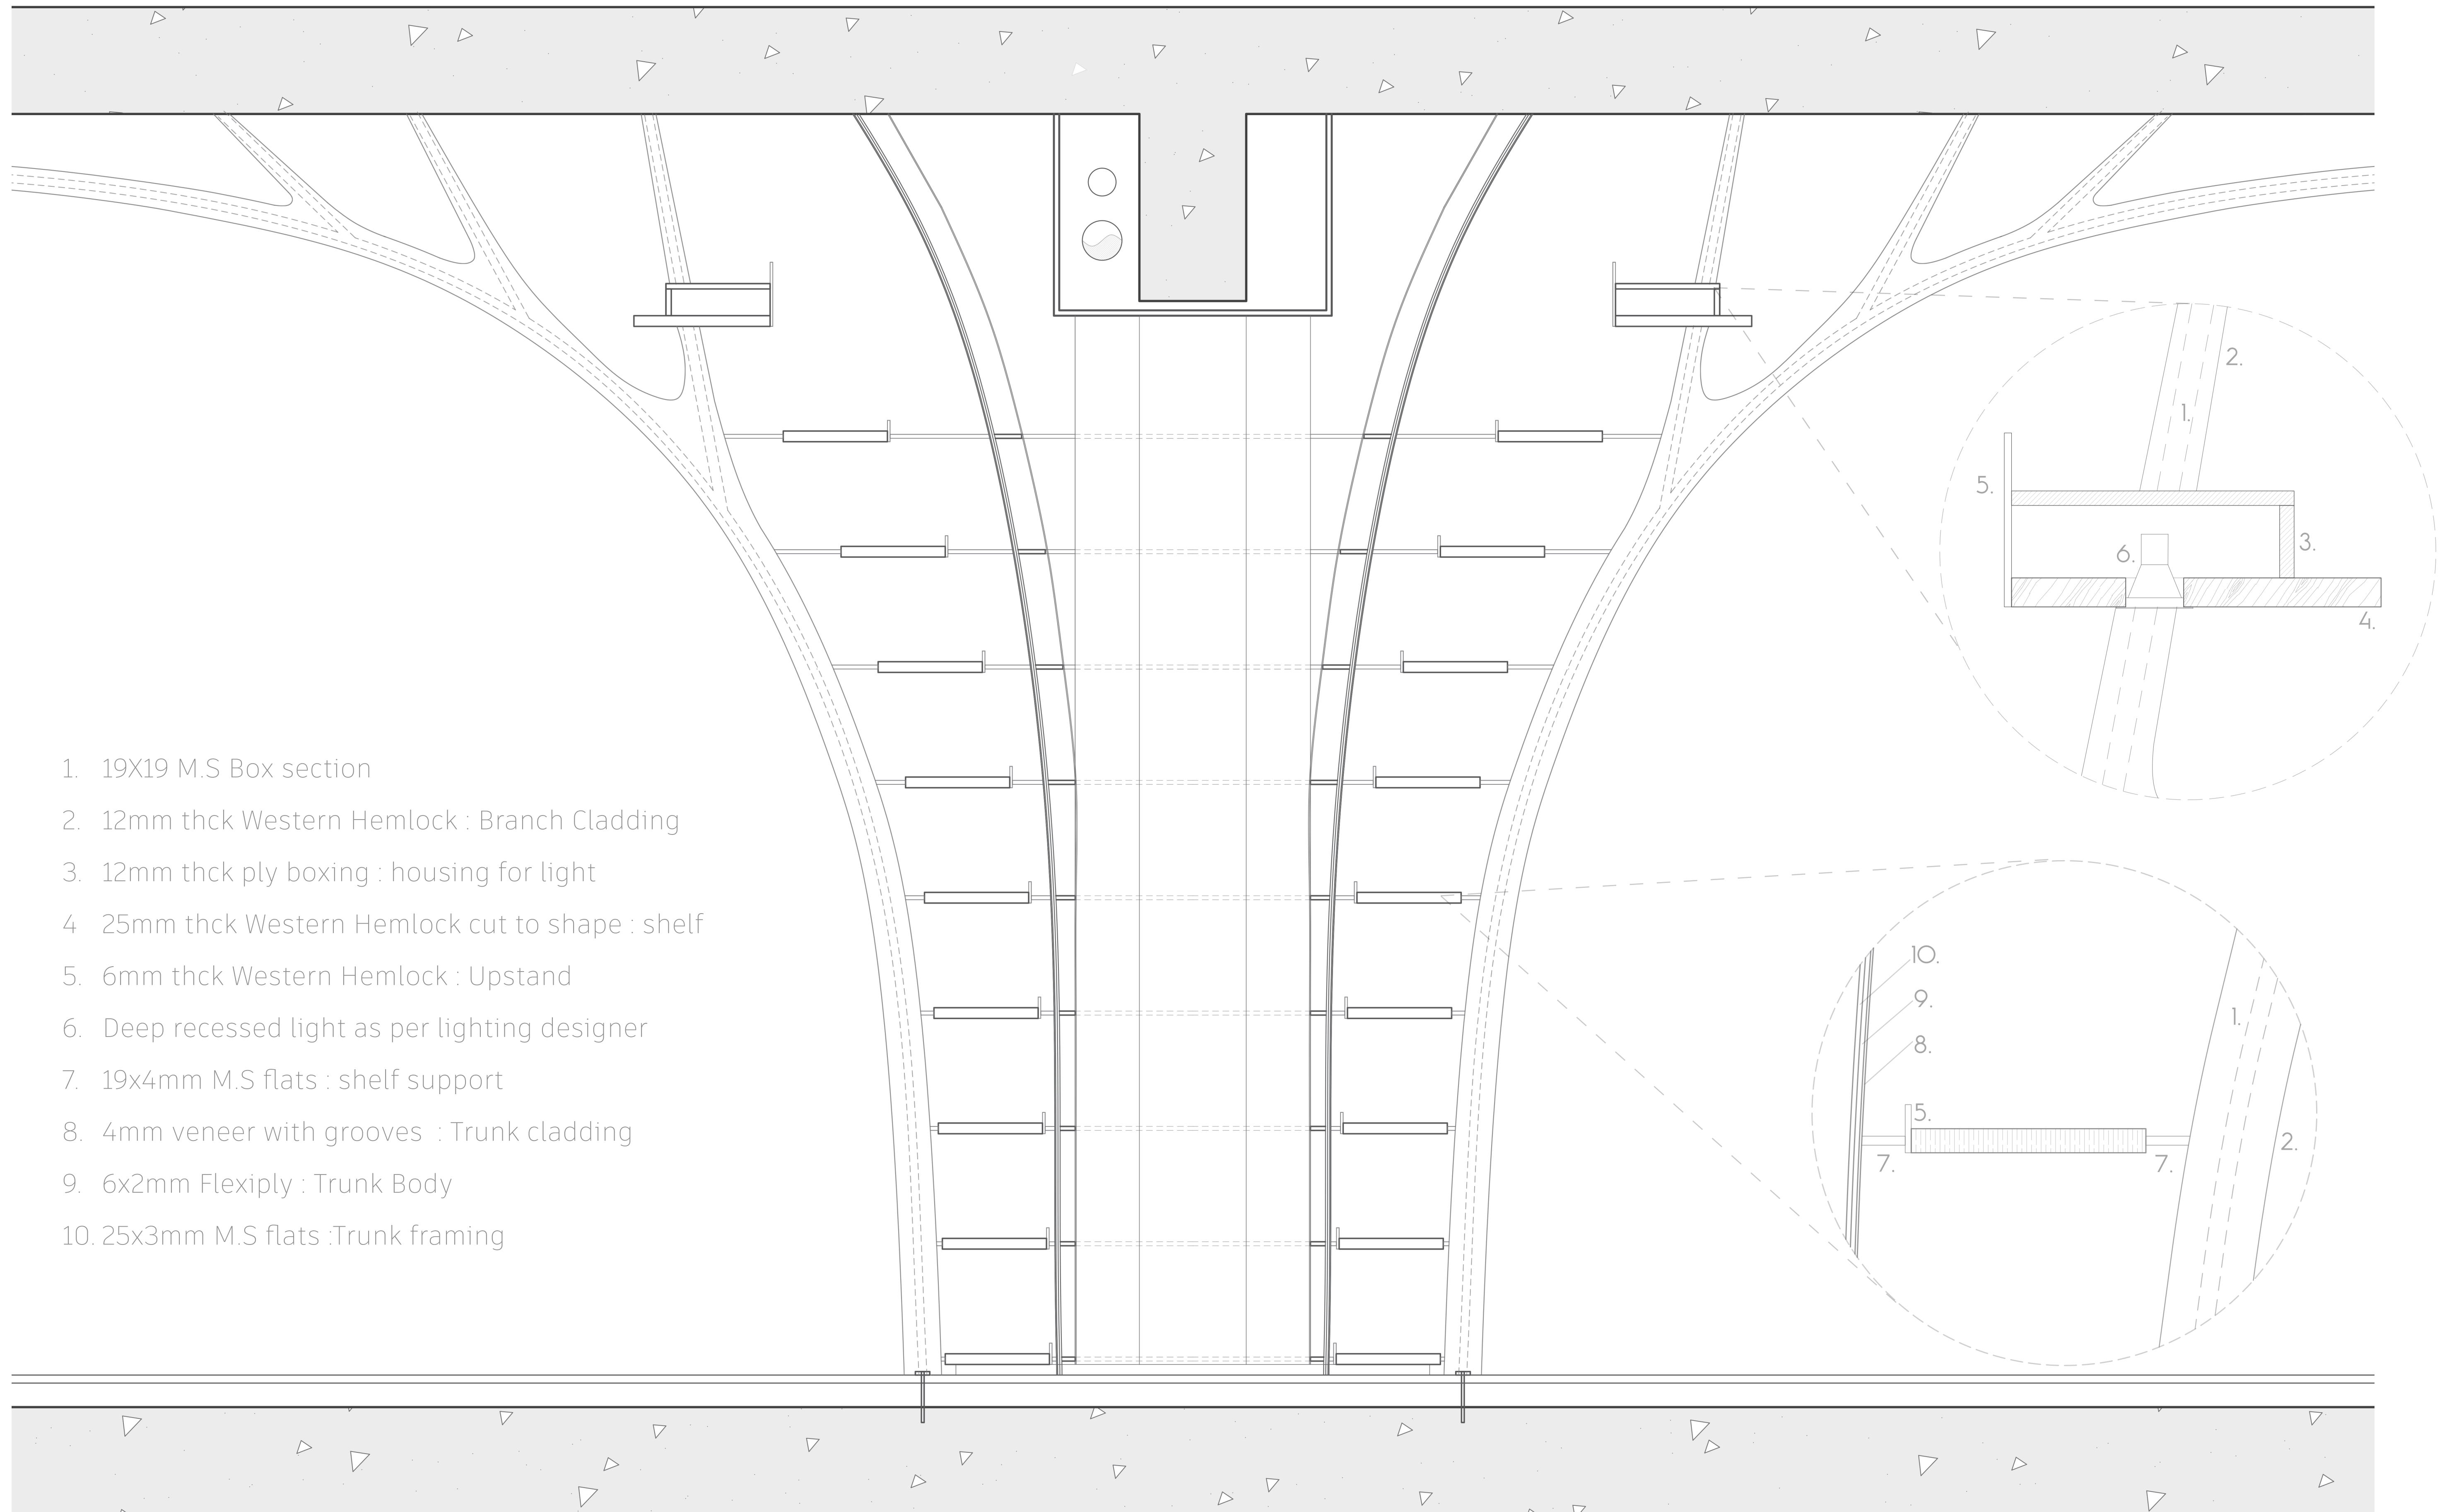



- Existing RCC column
- 25x3mm : Trunk framing
- 6mm flexiply x2 :Trunk body
- 4mm veneer with grooves : TrunkW cladding
- 19x19mm M.S box section : Branch framing
- 12mm Thk Western Hemlock x2 : Branch cladding
- 4x19mm M.S Flats : Shelf support
- 250x25mm Western Hemlock x8 : Bookshelf
- 50x1mm M.S plates in powder coat faux wood finish : Intervowen canopy

