


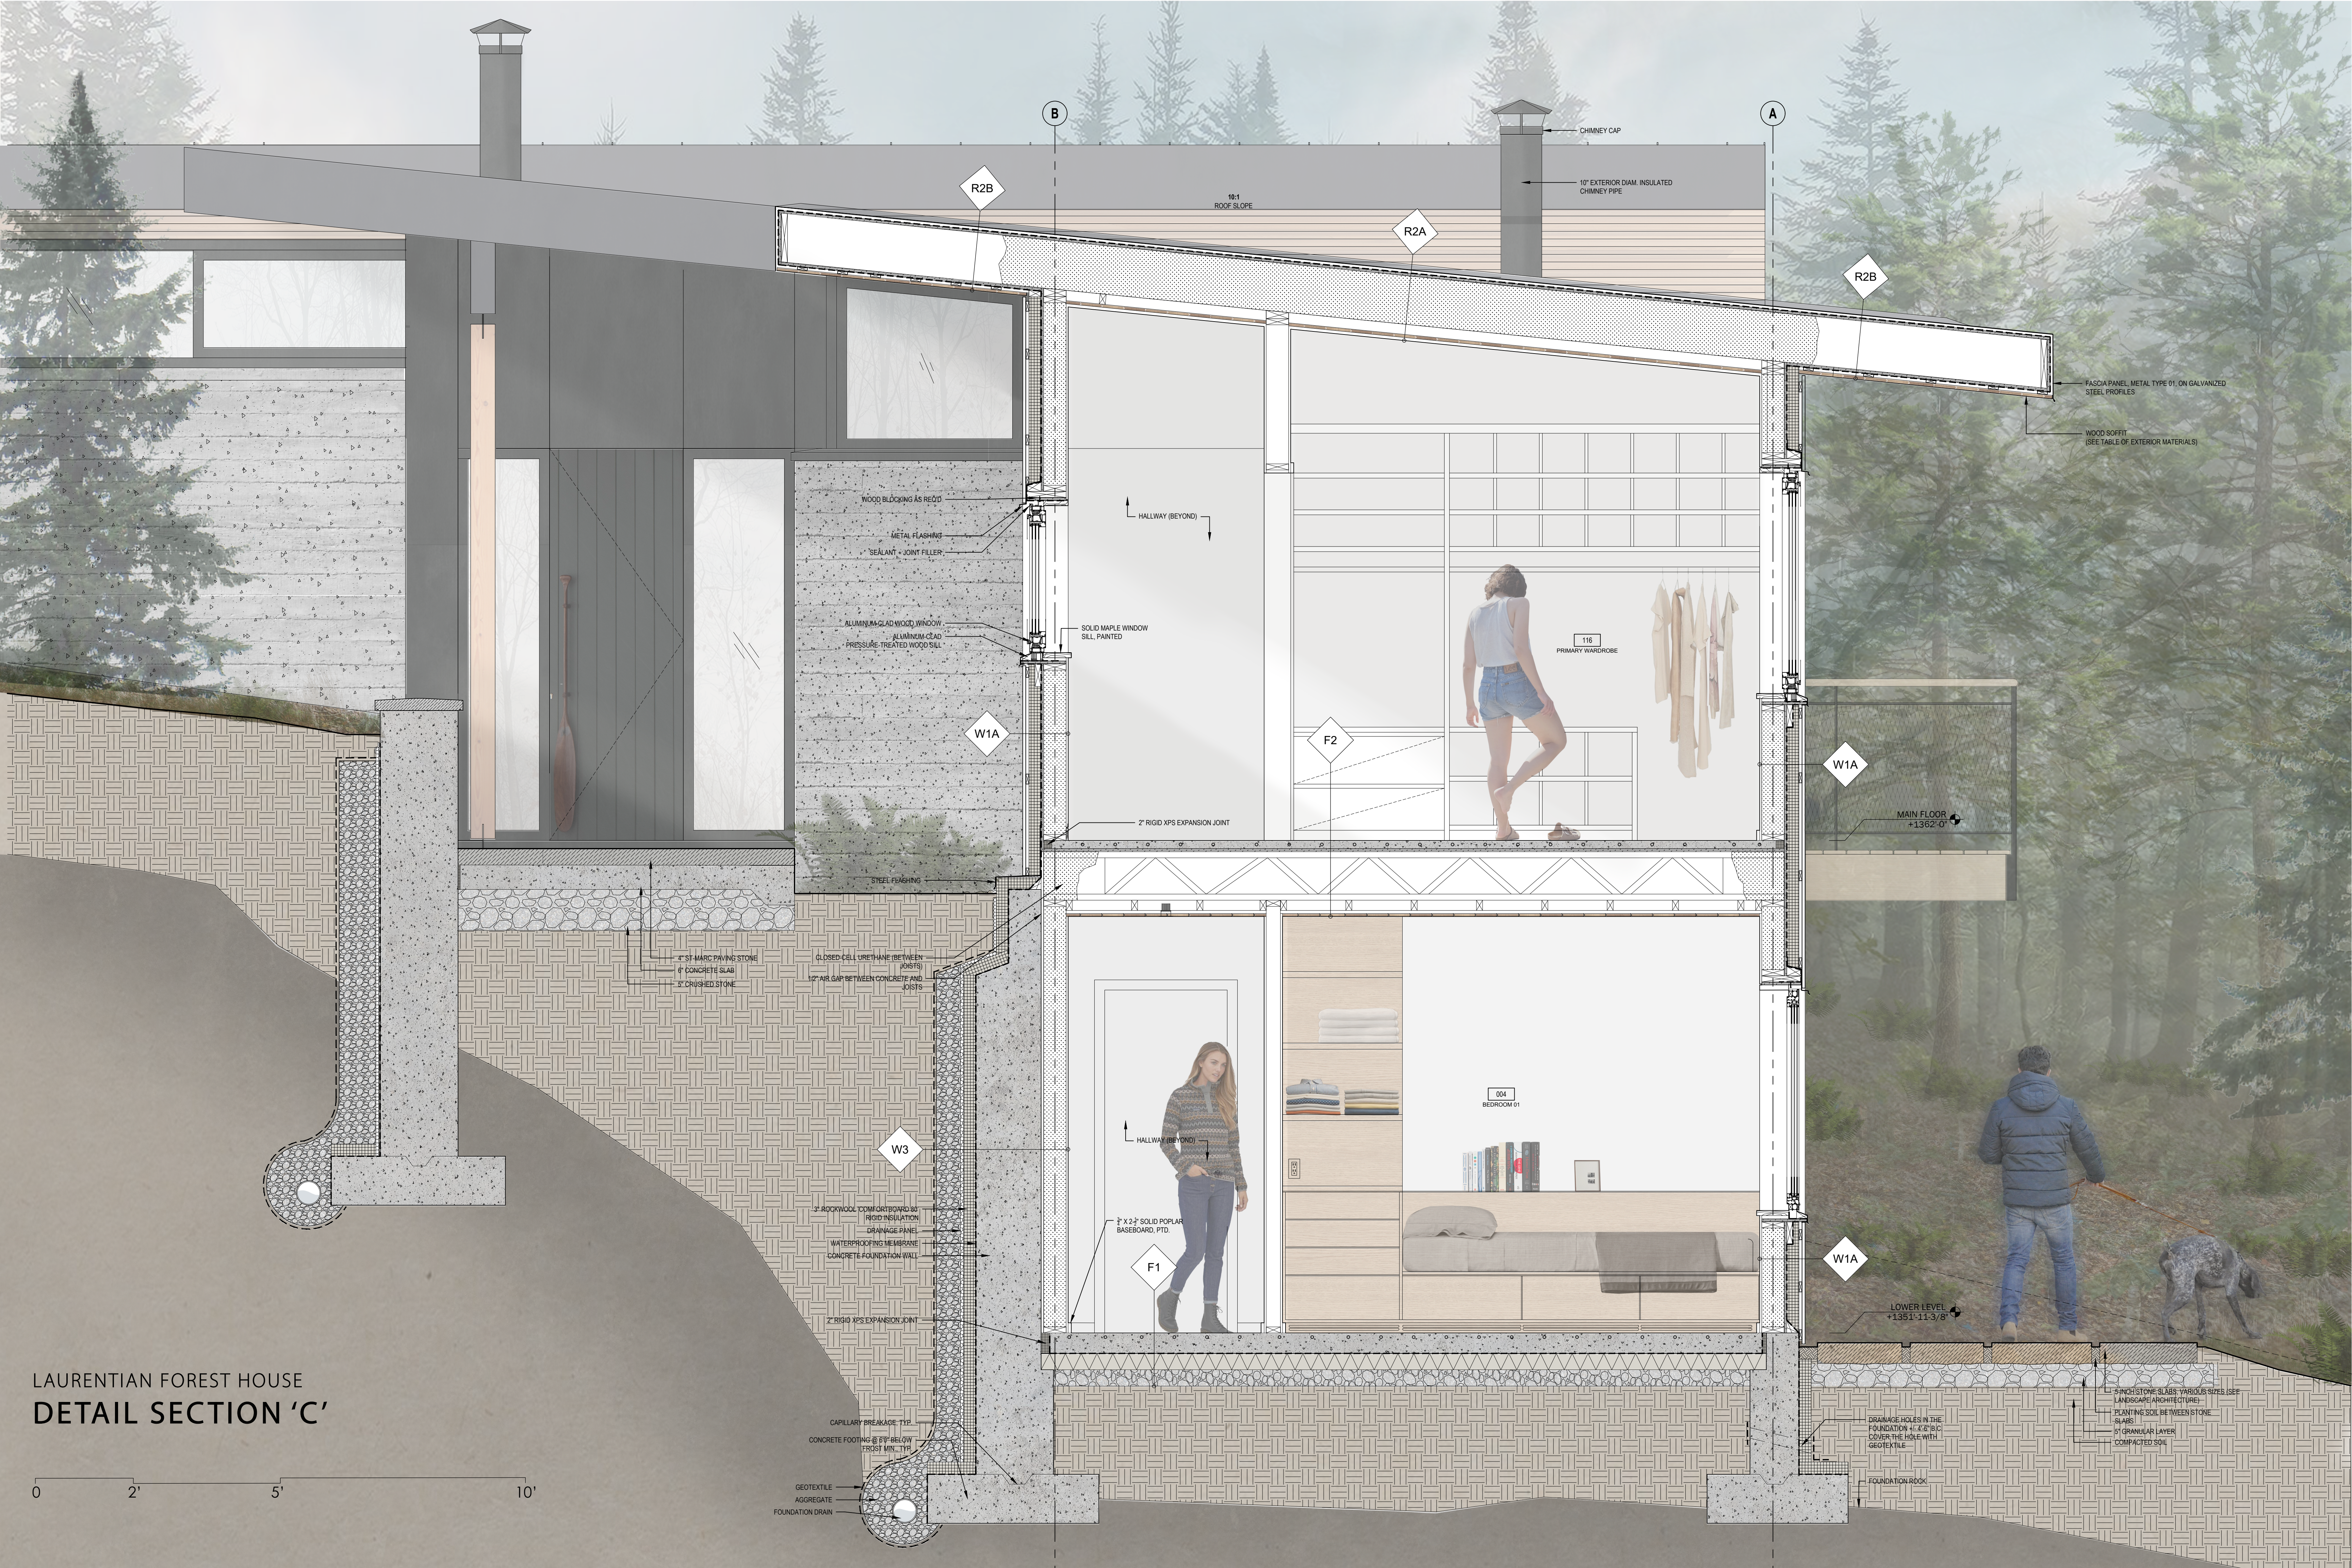

LAURENTIAN FOREST HOUSE
DETAIL SECTION 'C'

0 2' 5' 10'