



SOLAZ LOS CABOS

General Design

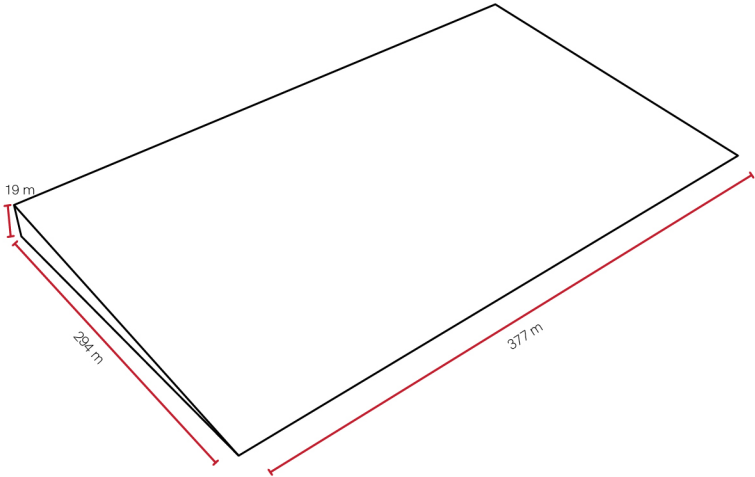


Site

The project covers a total area of 9.8 hectares along a section of the coast that includes unique topographical formations.

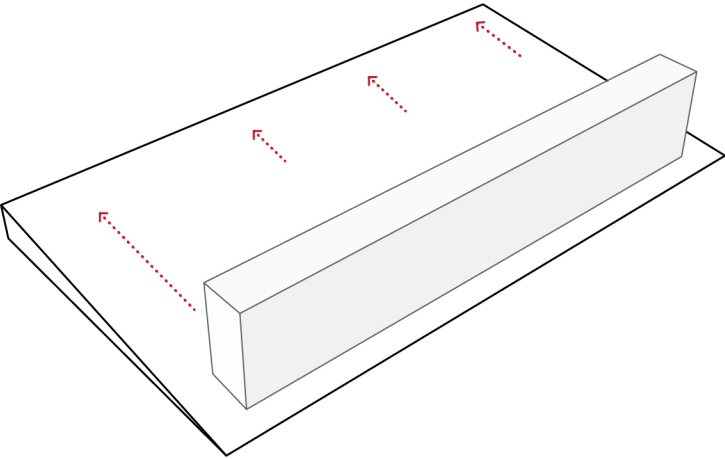


Reinterpretation

The typical volume of hotels is reinterpreted as a stepped scheme carefully adapted to the site.

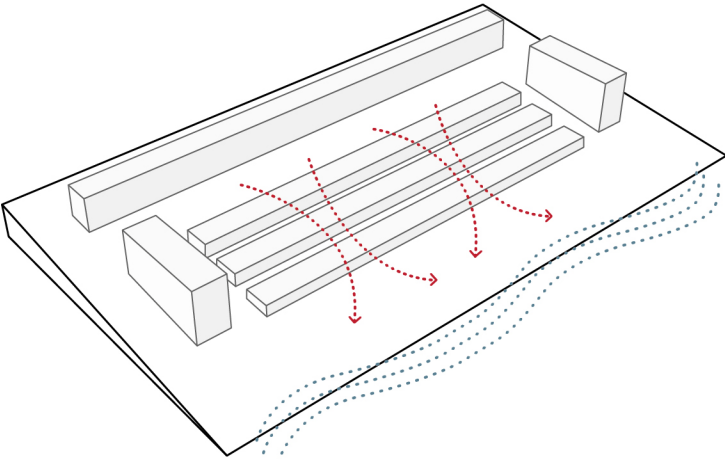


Interaction with the Context

The influence of the sea and the valleys inspire the position and development of the volumetry.

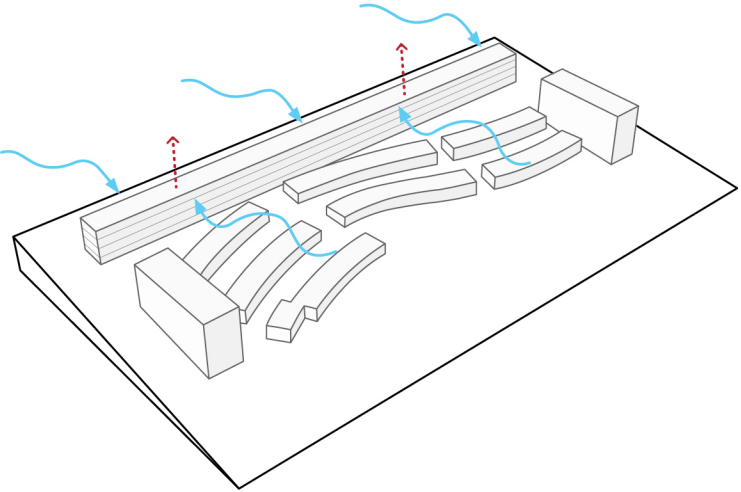


Influence of the Wind

The volumetry responds to the wind effects allowing its natural flow through the project.

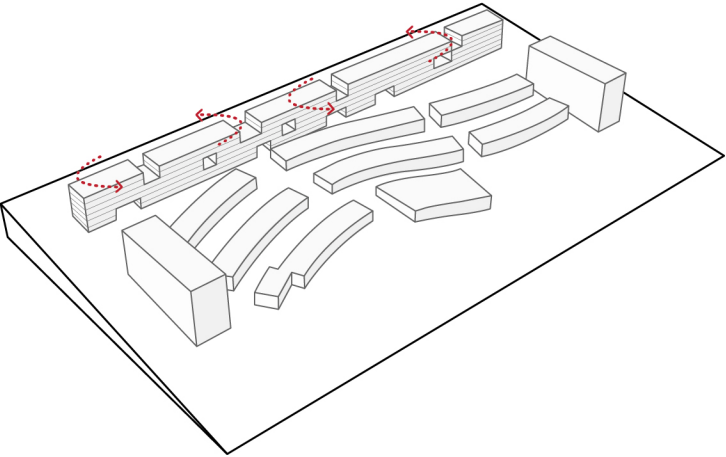


Inspiration of the Mountains

Inspired by its surrounding mountains, the building arrangement becomes permeable to provide different and unique views.

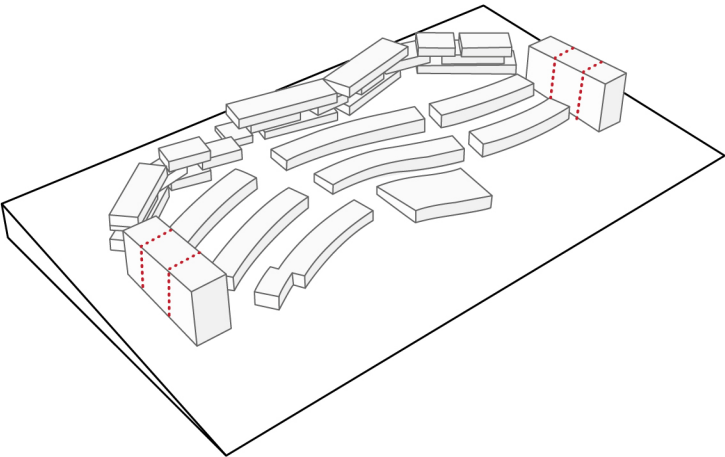


Program Development

The lateral buildings are divided in three sections to optimize the program and spaces.

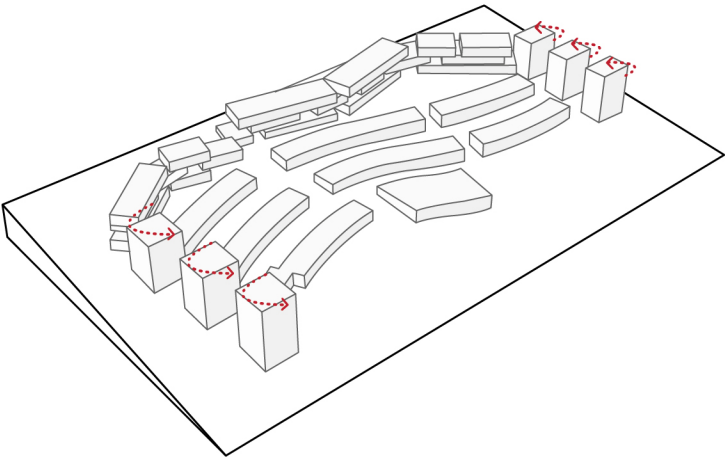

Ocean Views

By rotating the lateral buildings, all terraces have magnificent ocean views.

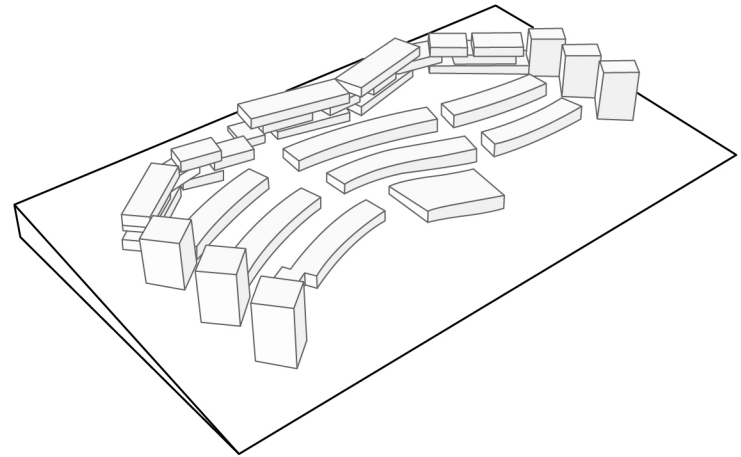


Final Volumetry

The final volumetry responds to the natural context, the program, and the enhancement of ocean views.


SOLAZ LOS CABOS

Roof Plan

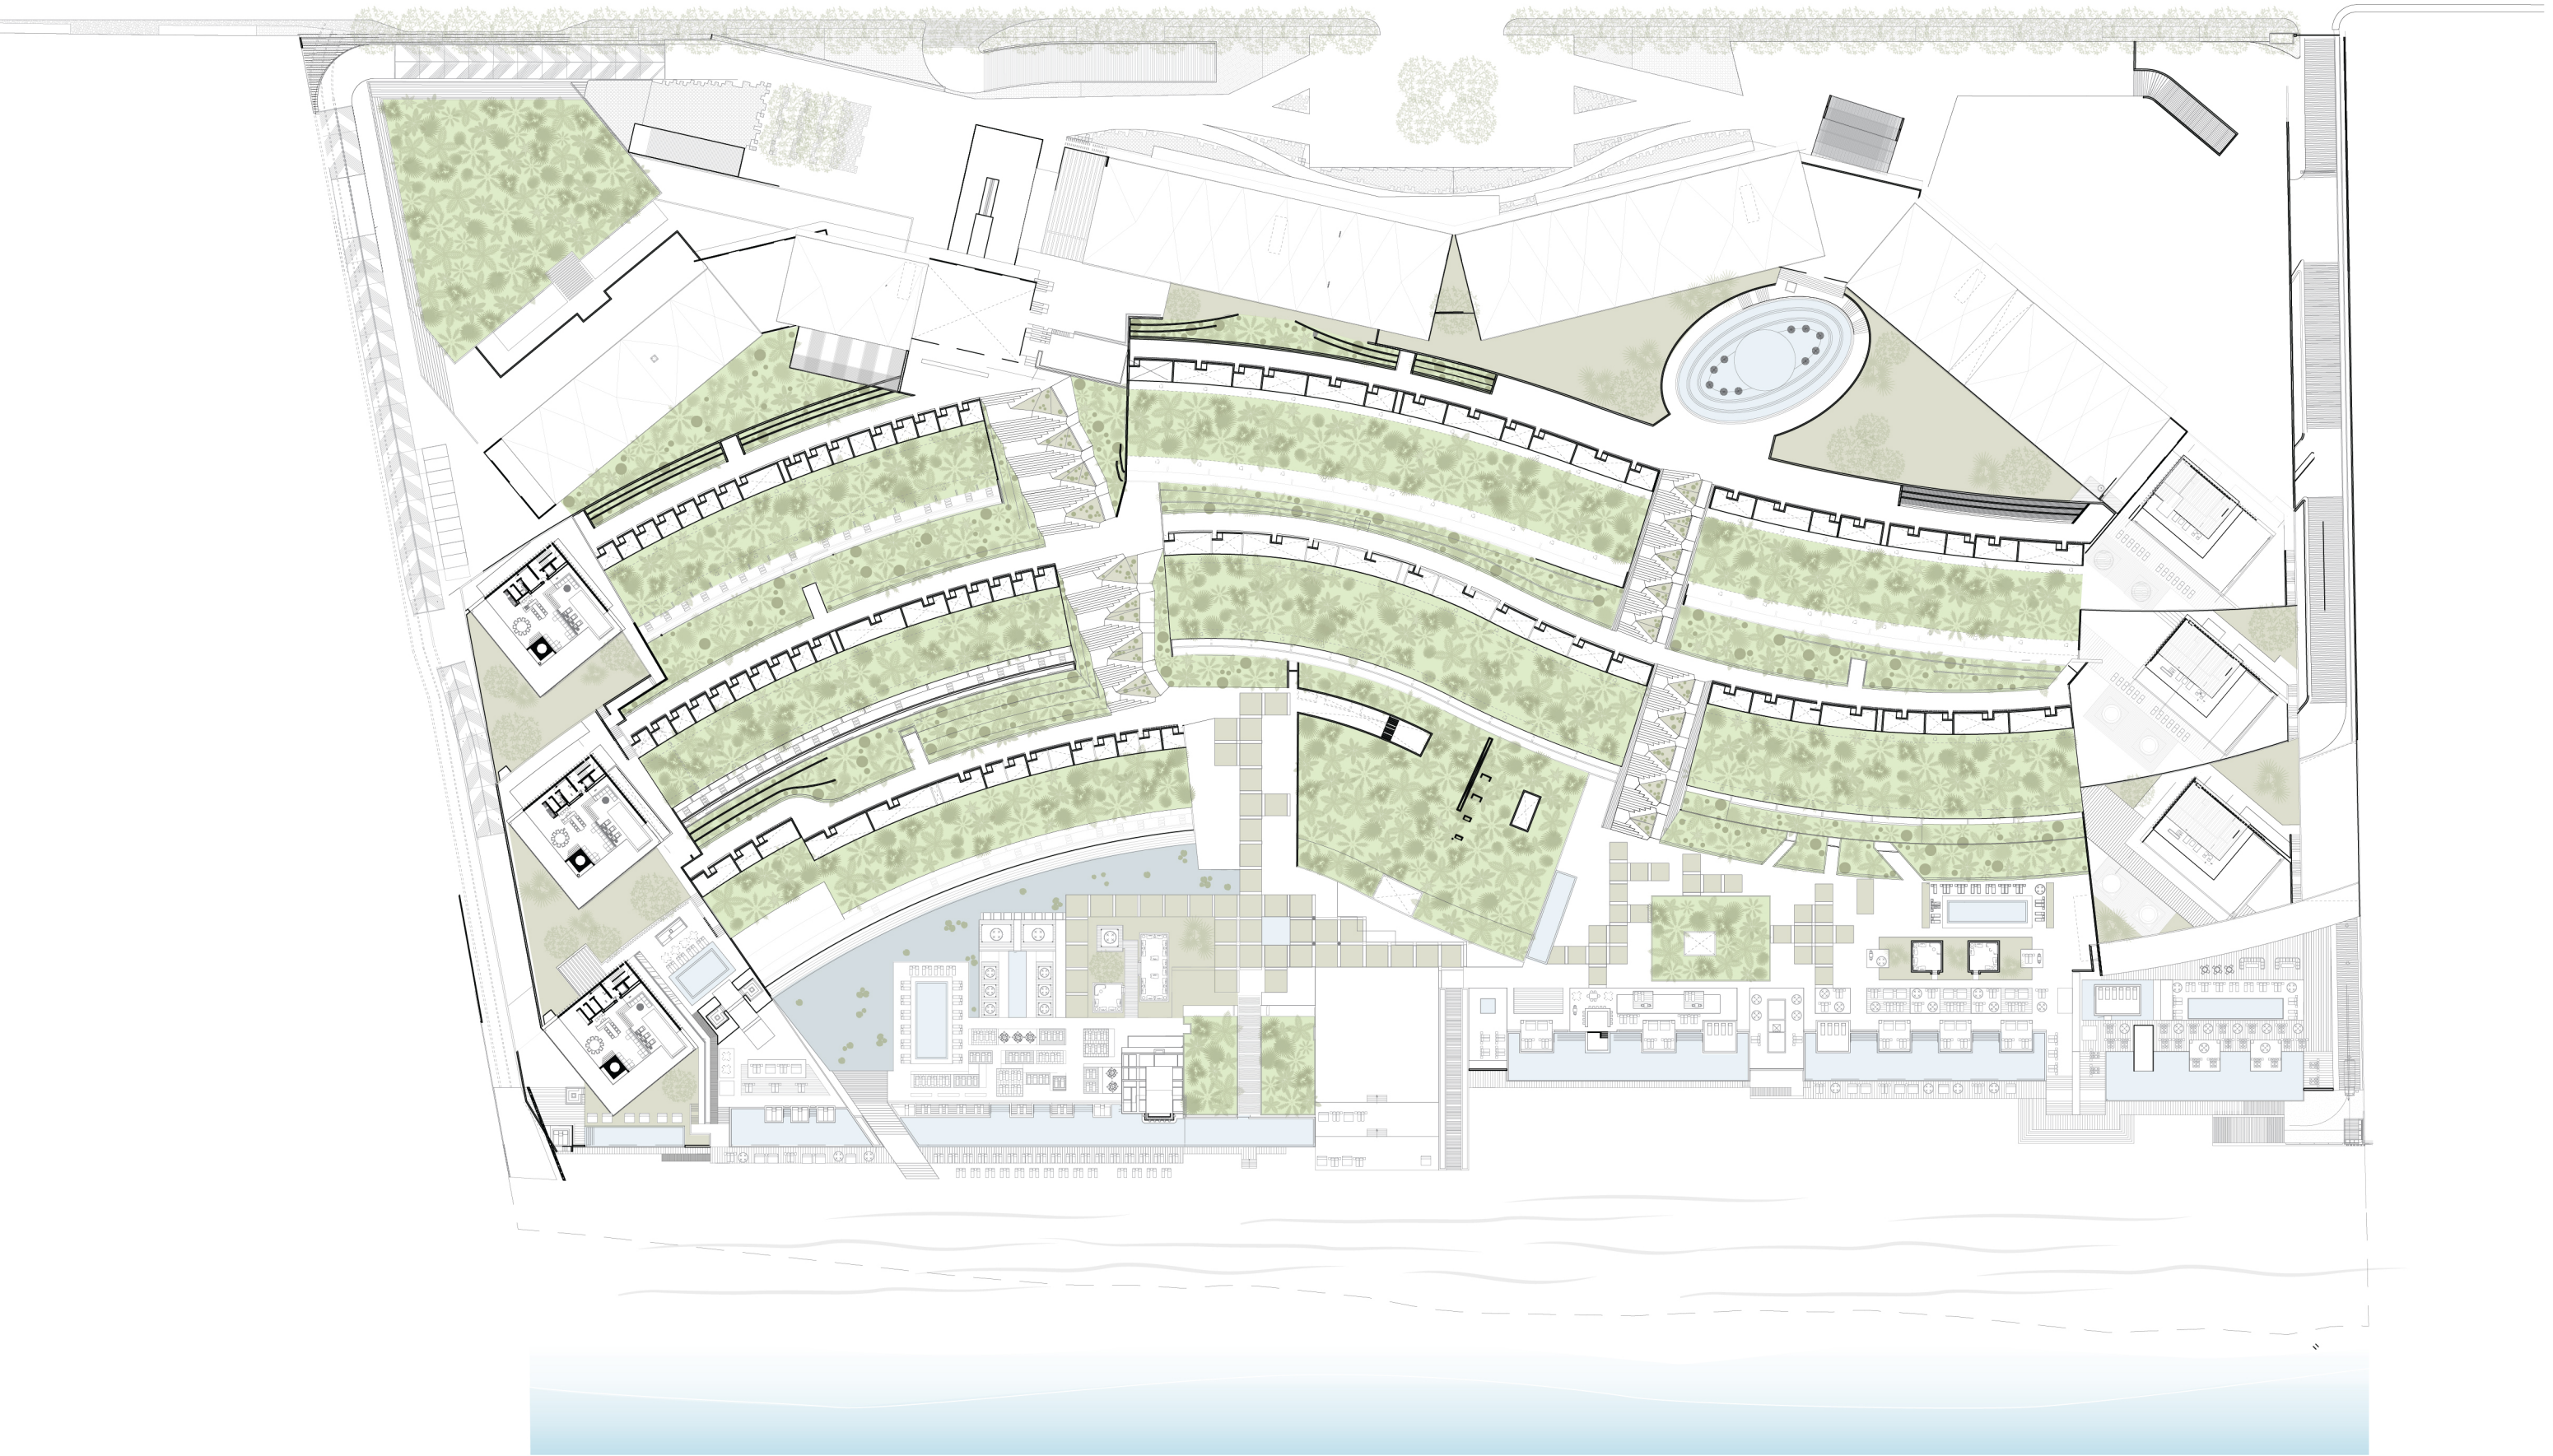


HOTEL SOLAZ

Hotel General Layout

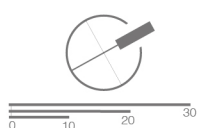


SOLAZ LOS CABOS

Art Location

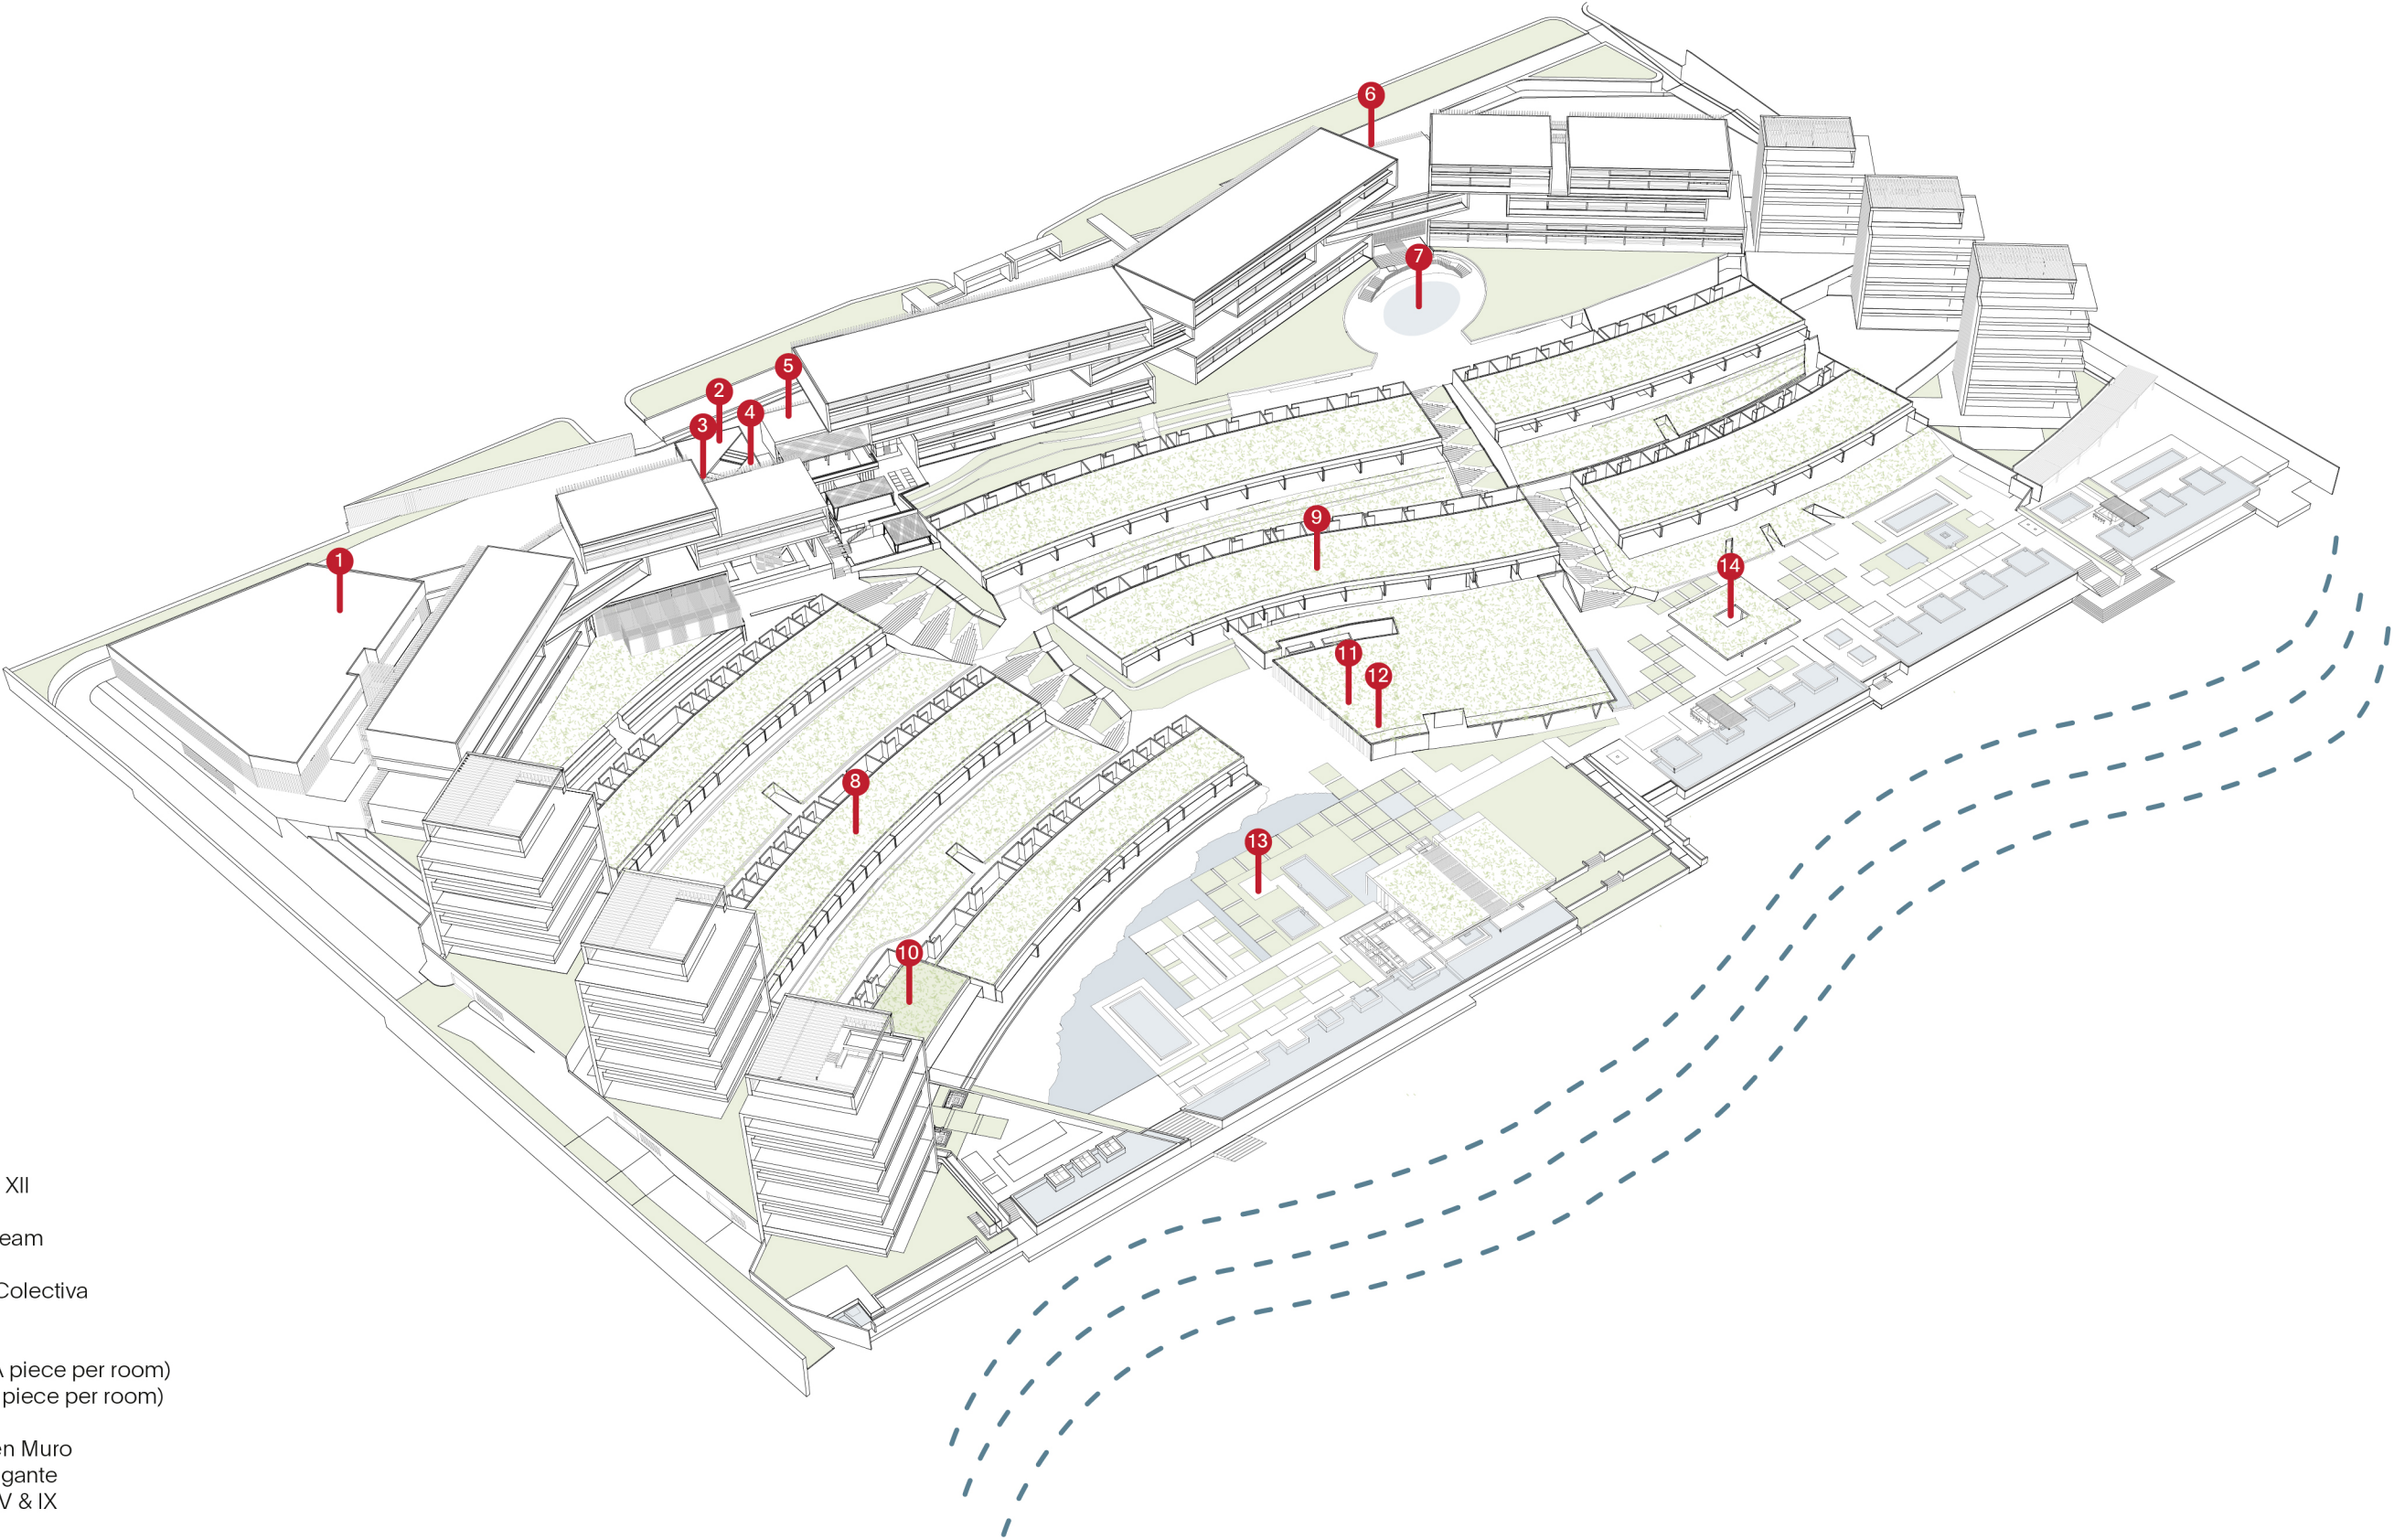

- 1 Sahuaro III & XII
- 2 Auramarina
- 3 Ophidean Dream
- 4 Baja Gold
- 5 Inteligencia Colectiva
- 6 Seeds
- 7 Time is Gold
- 8 Macroalga (A piece per room)
- 9 Creciente (A piece per room)
- 10 Corralitos
- 11 Instalación en Muro
- 12 Lámpara Colgante
- 13 Sahuaros II, IV & IX
- 14 Banca X

SOLAZ HOTEL
Section B

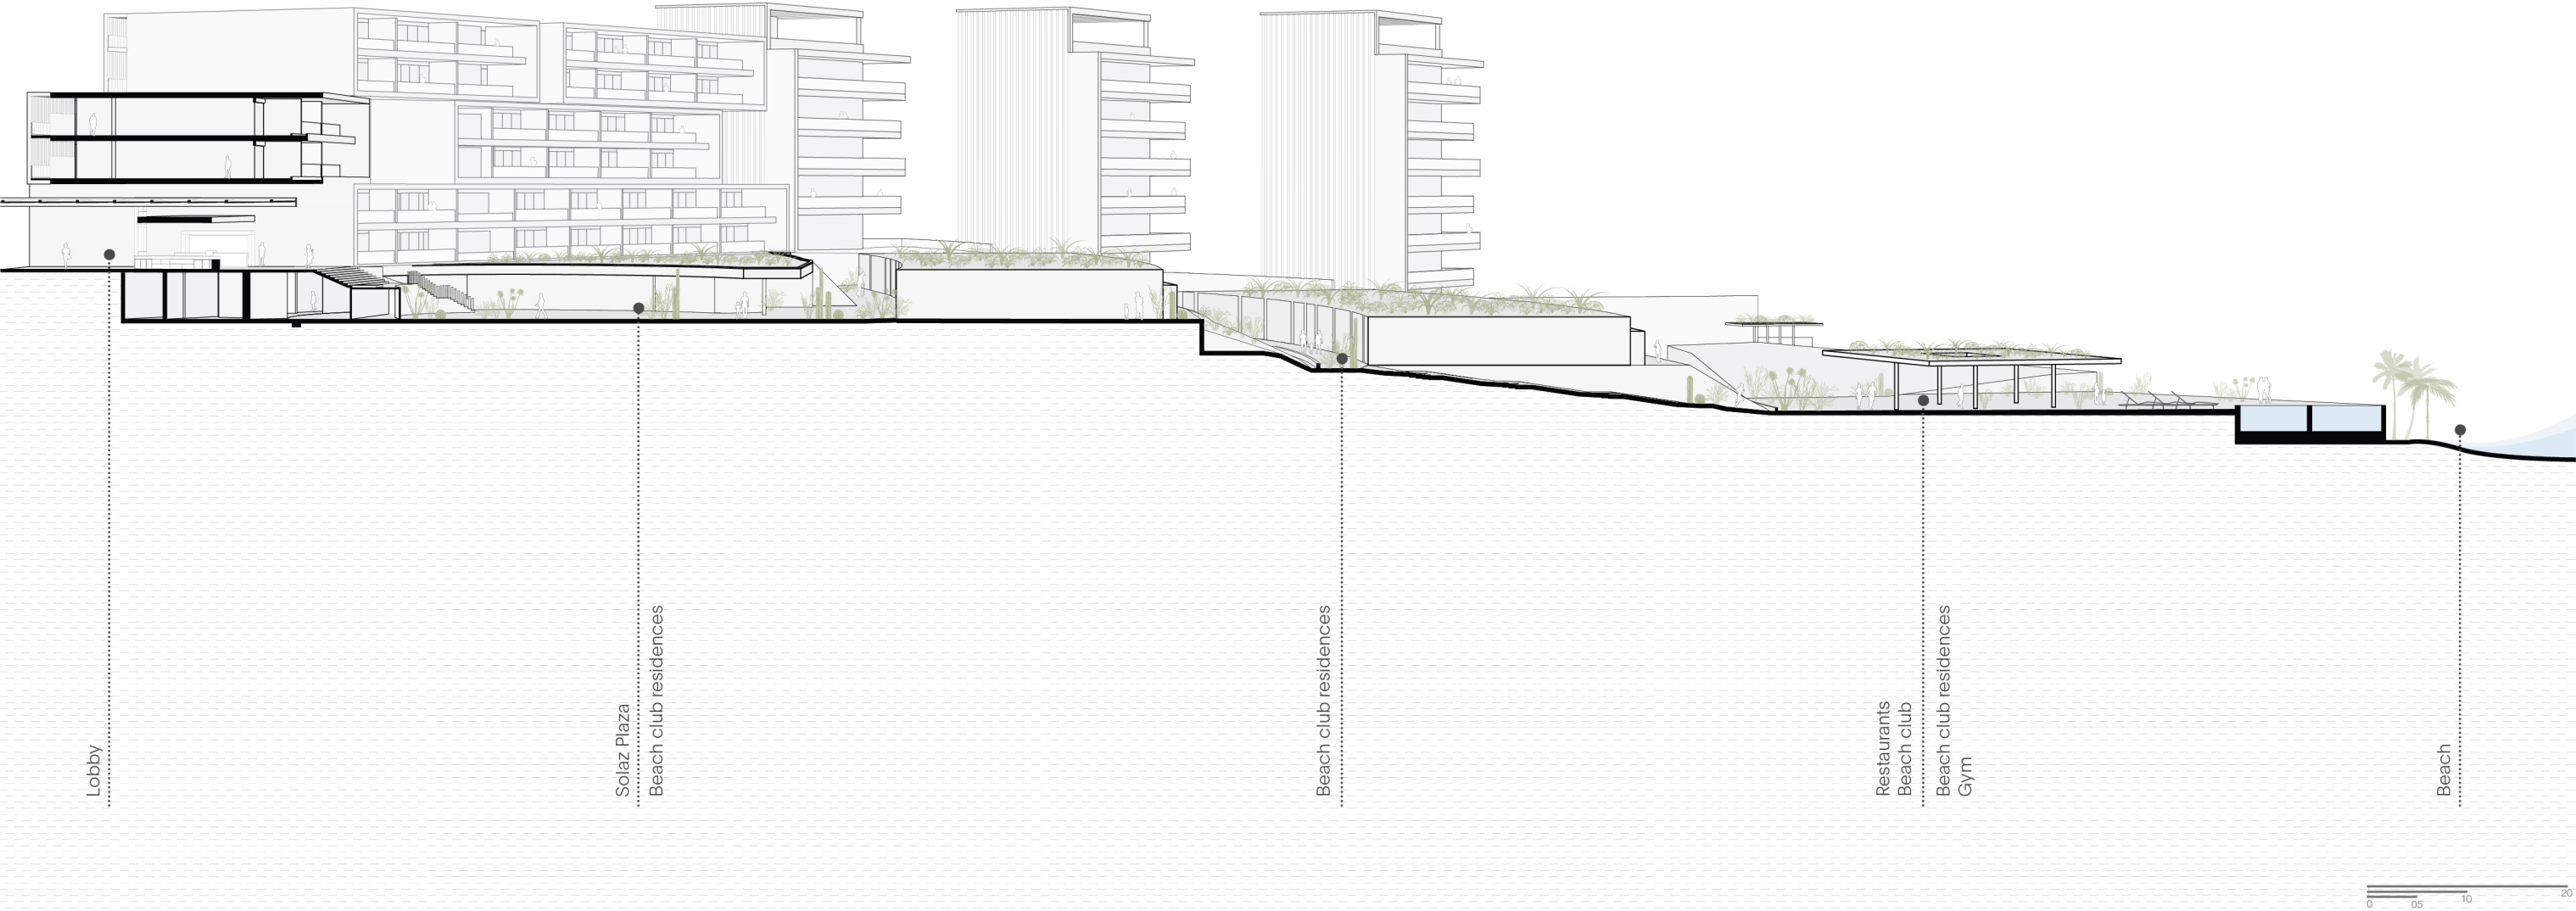


SOLAZ HOTEL
Section A




SOLAZ LOS CABOS

Landscape Profiles

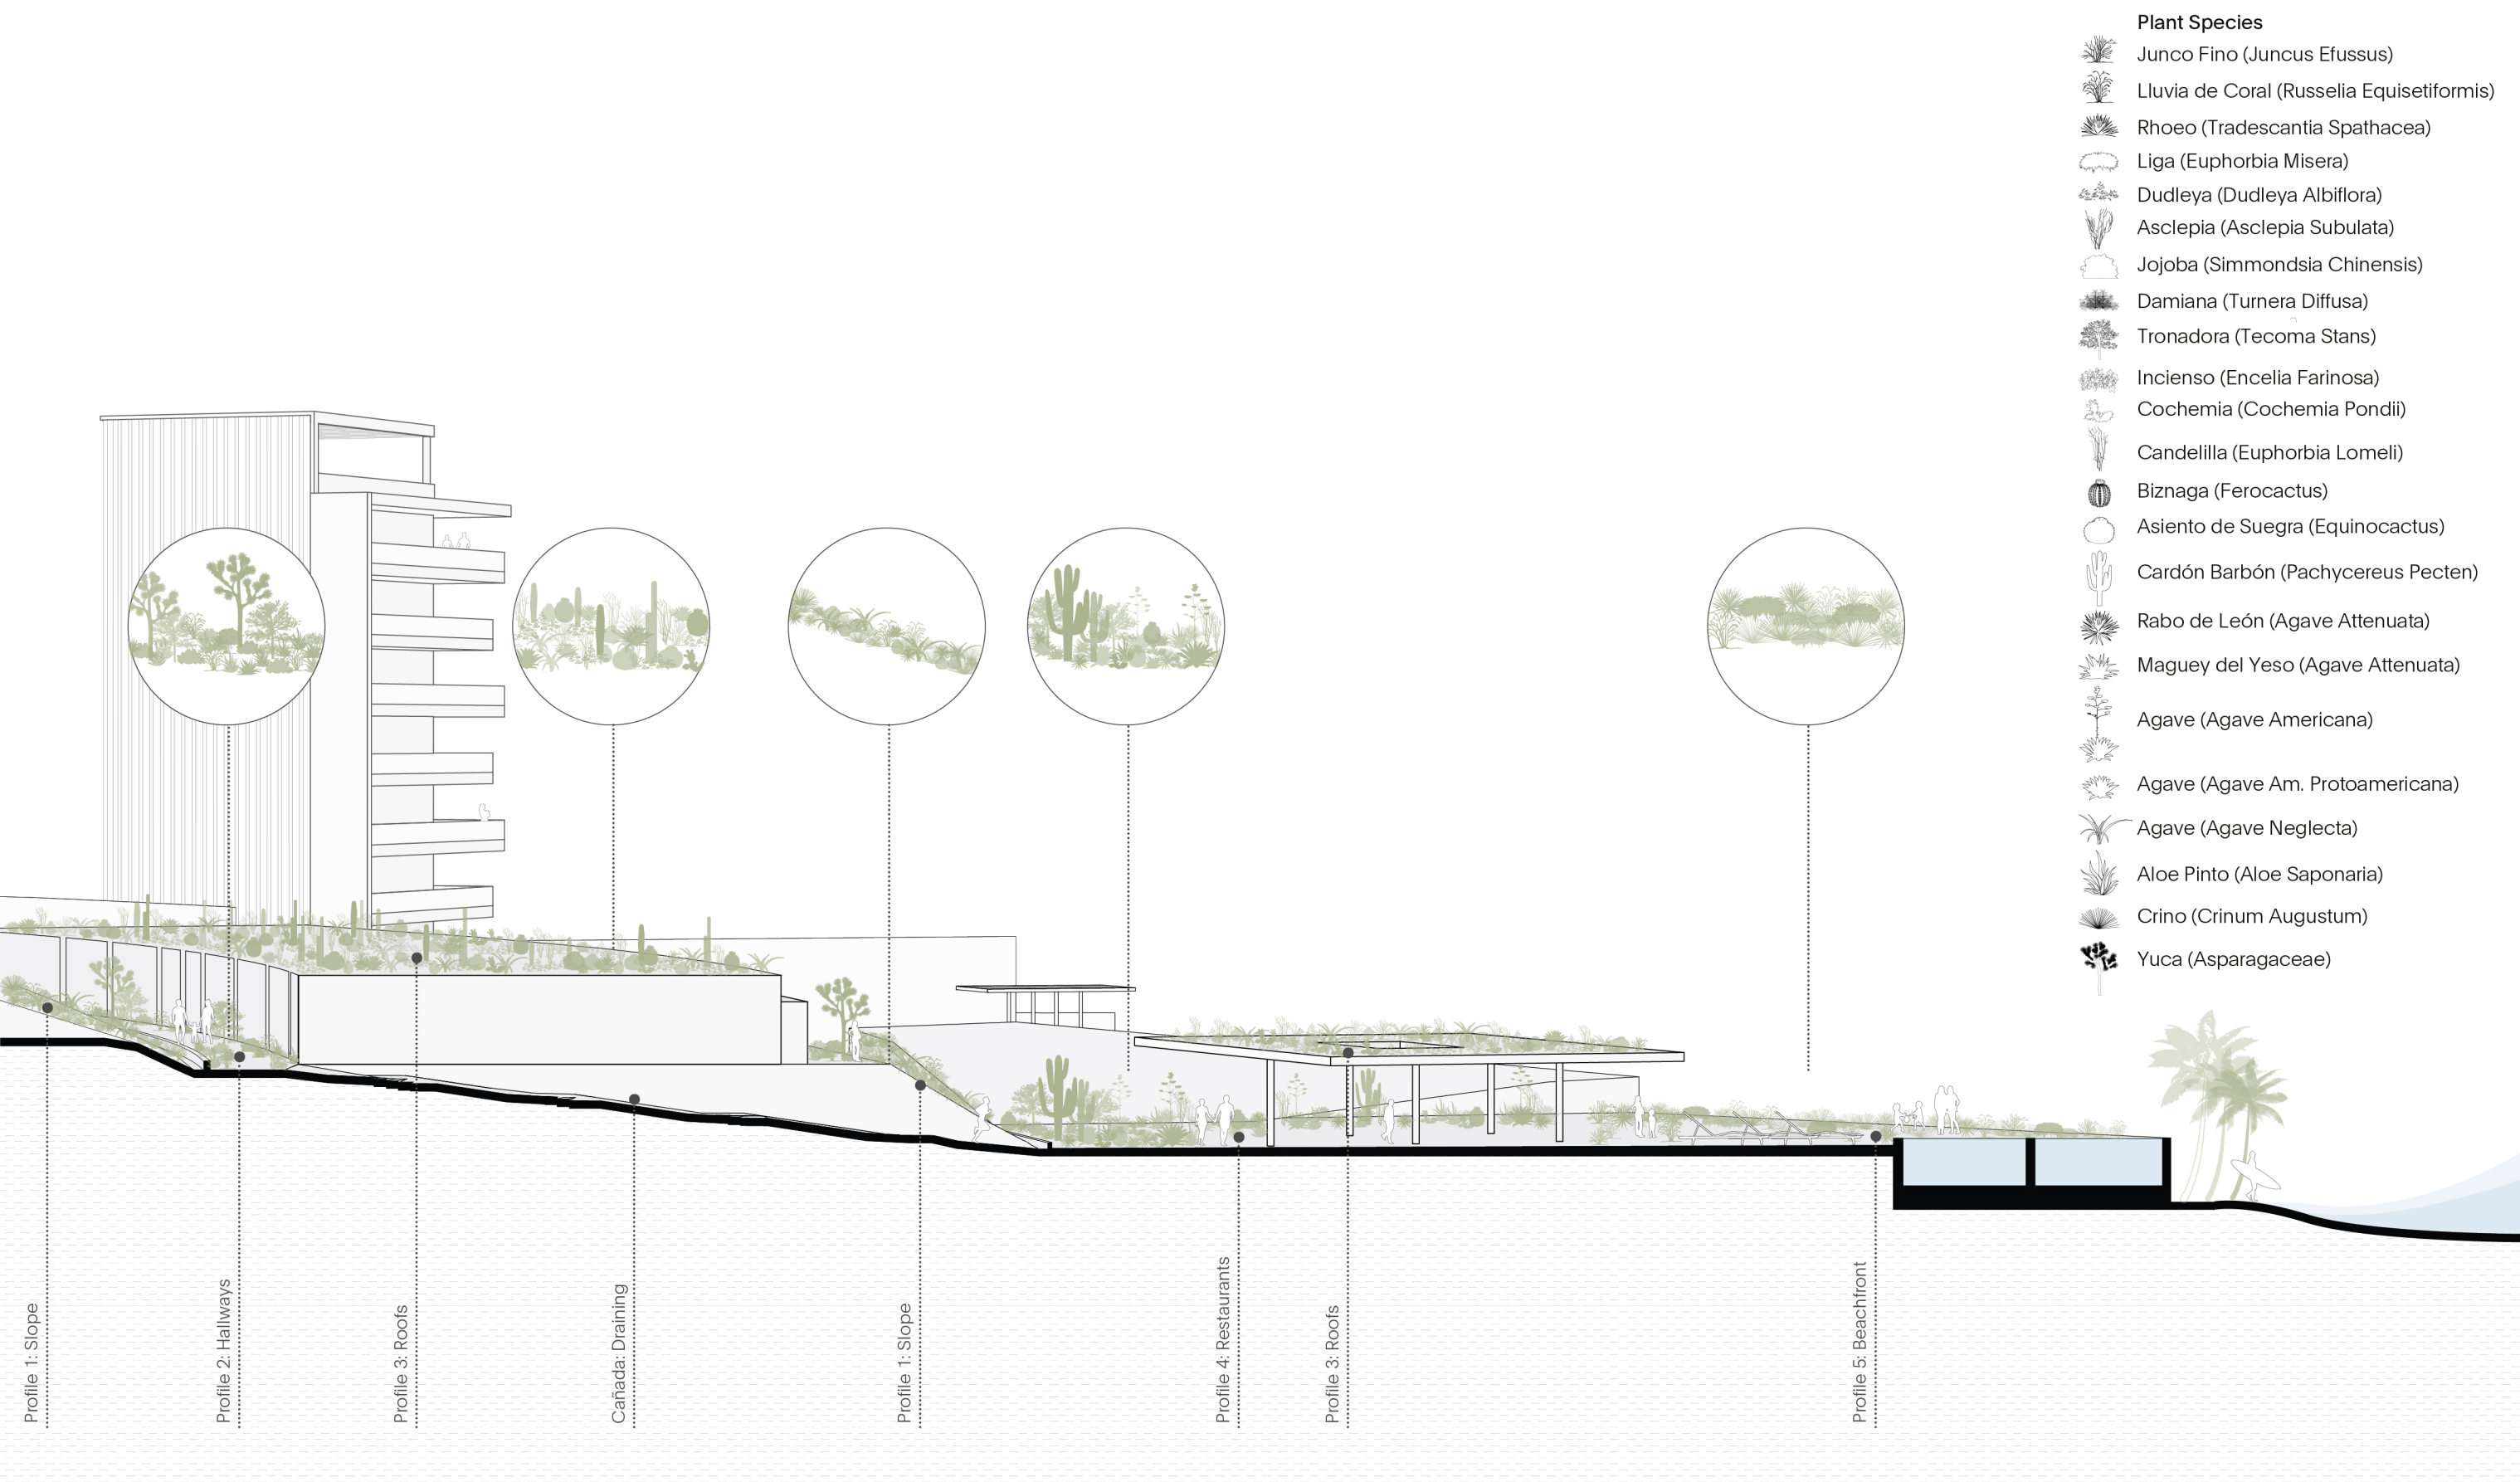


SOLAZ HOTEL
King Bedroom Ground Floor

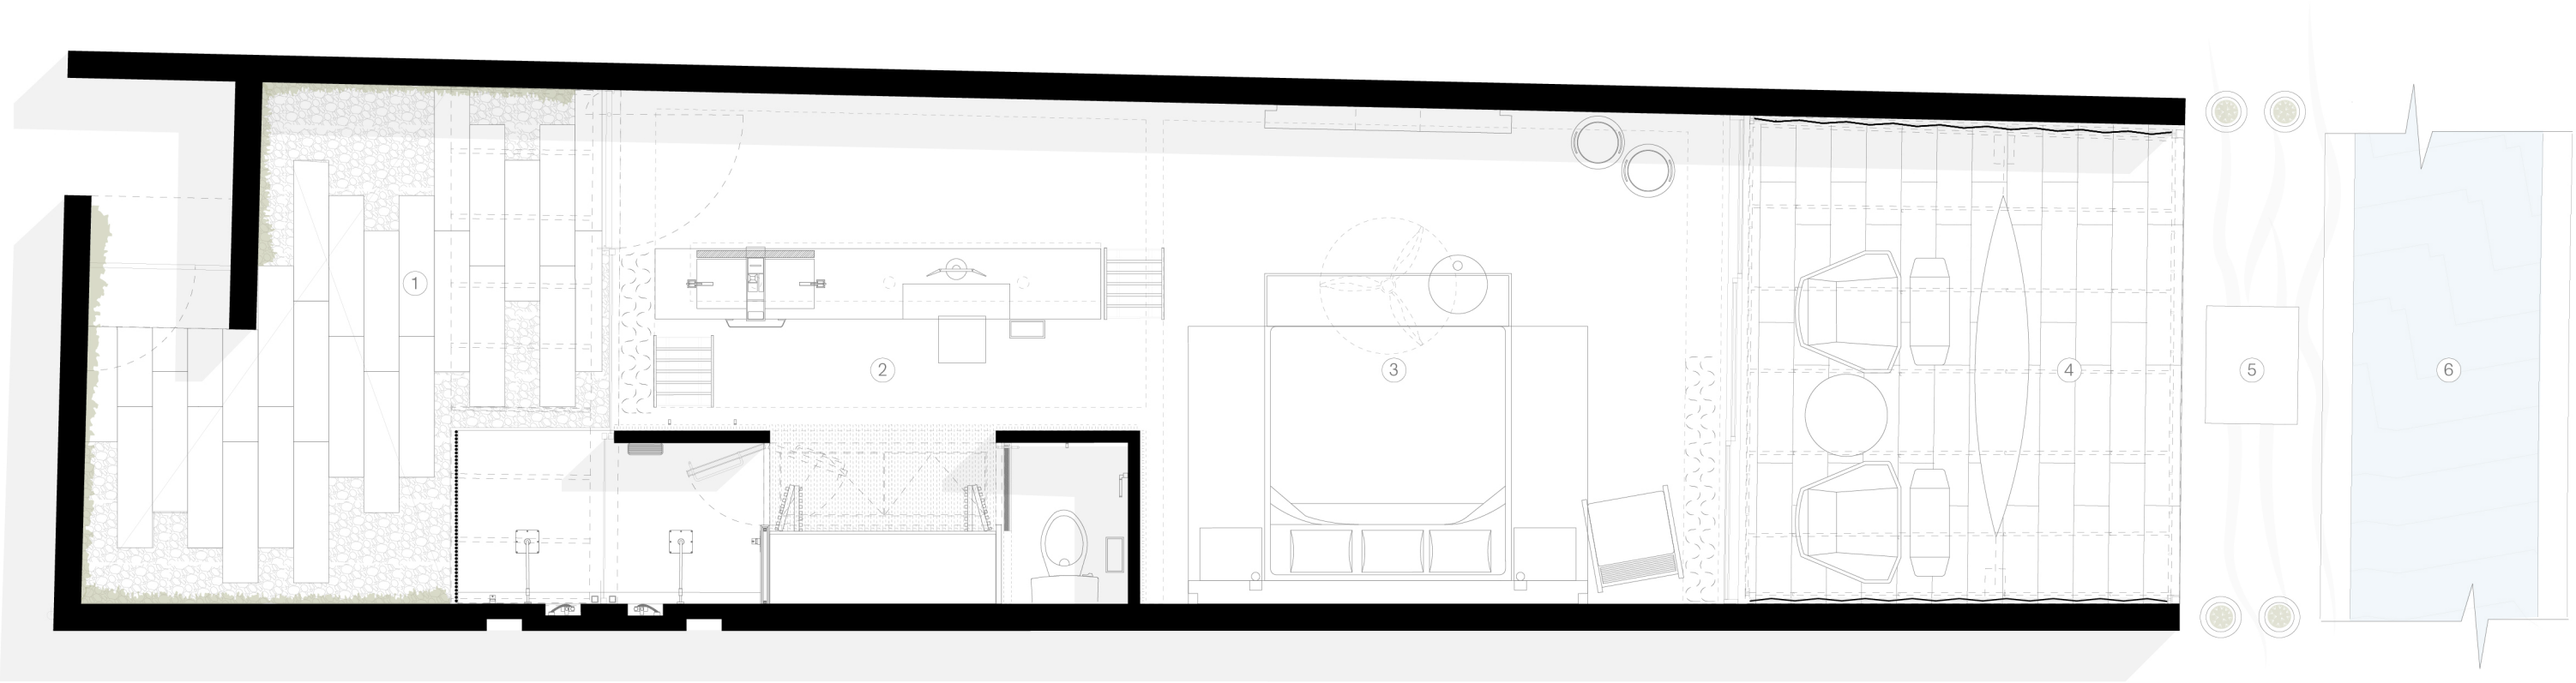


- 1 Access Patio
- 2 Bathroom
- 3 Bedroom
- 4 Terrace
- 5 Fire pit
- 6 Swimming rail

SOLAZ HOTEL
Junior Suite Ground Floor

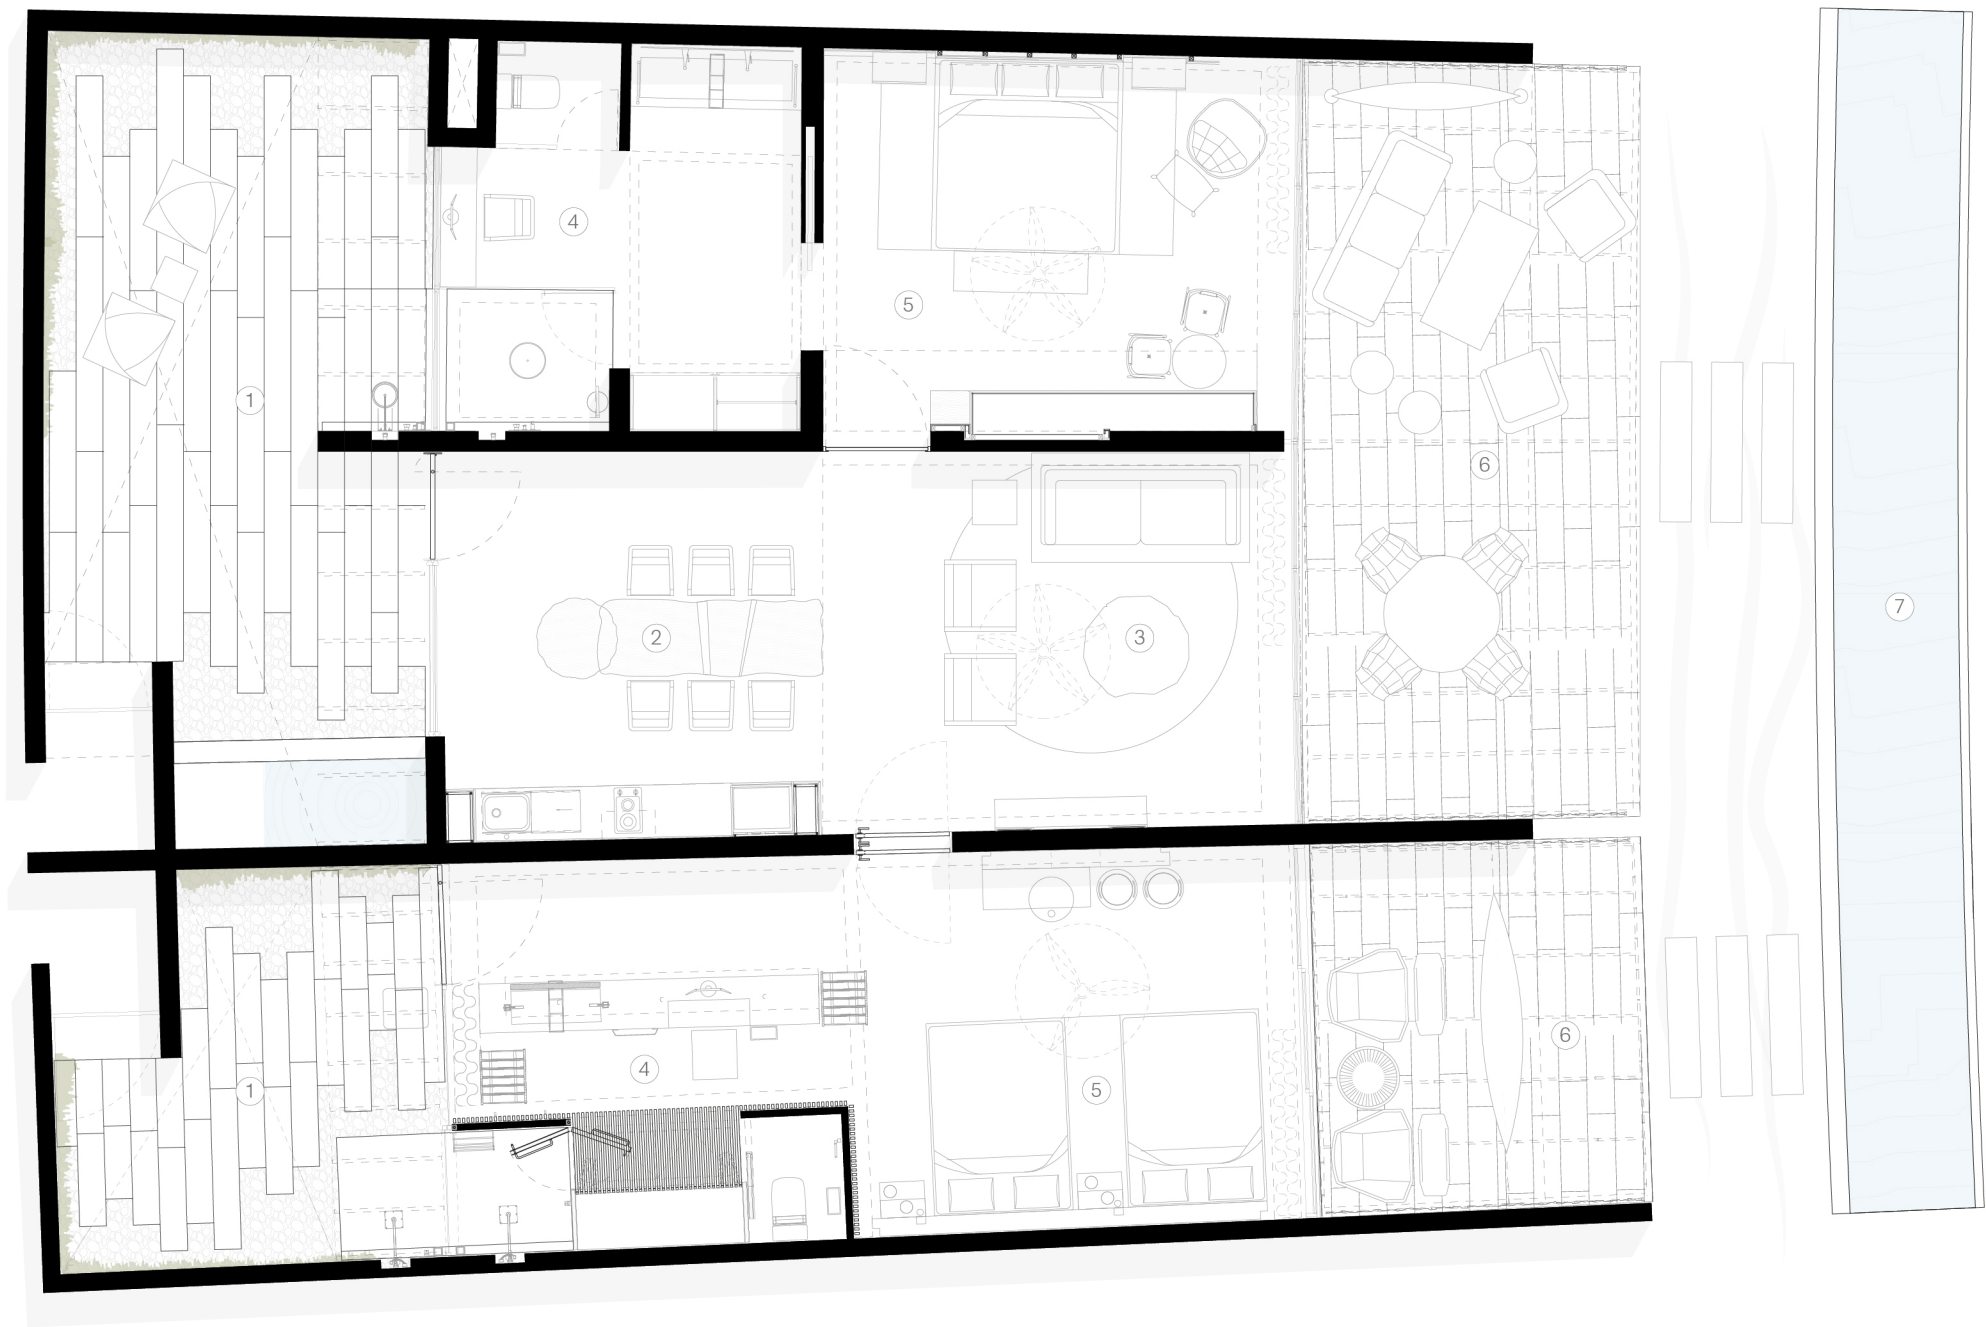

- 1 Access patio
- 2 Dining room
- 3 Living room
- 4 Bathroom
- 5 Bedroom
- 6 Terrace
- 7 Swimming rail


SOLAZ HOTEL
Presidential Suite Ground Floor

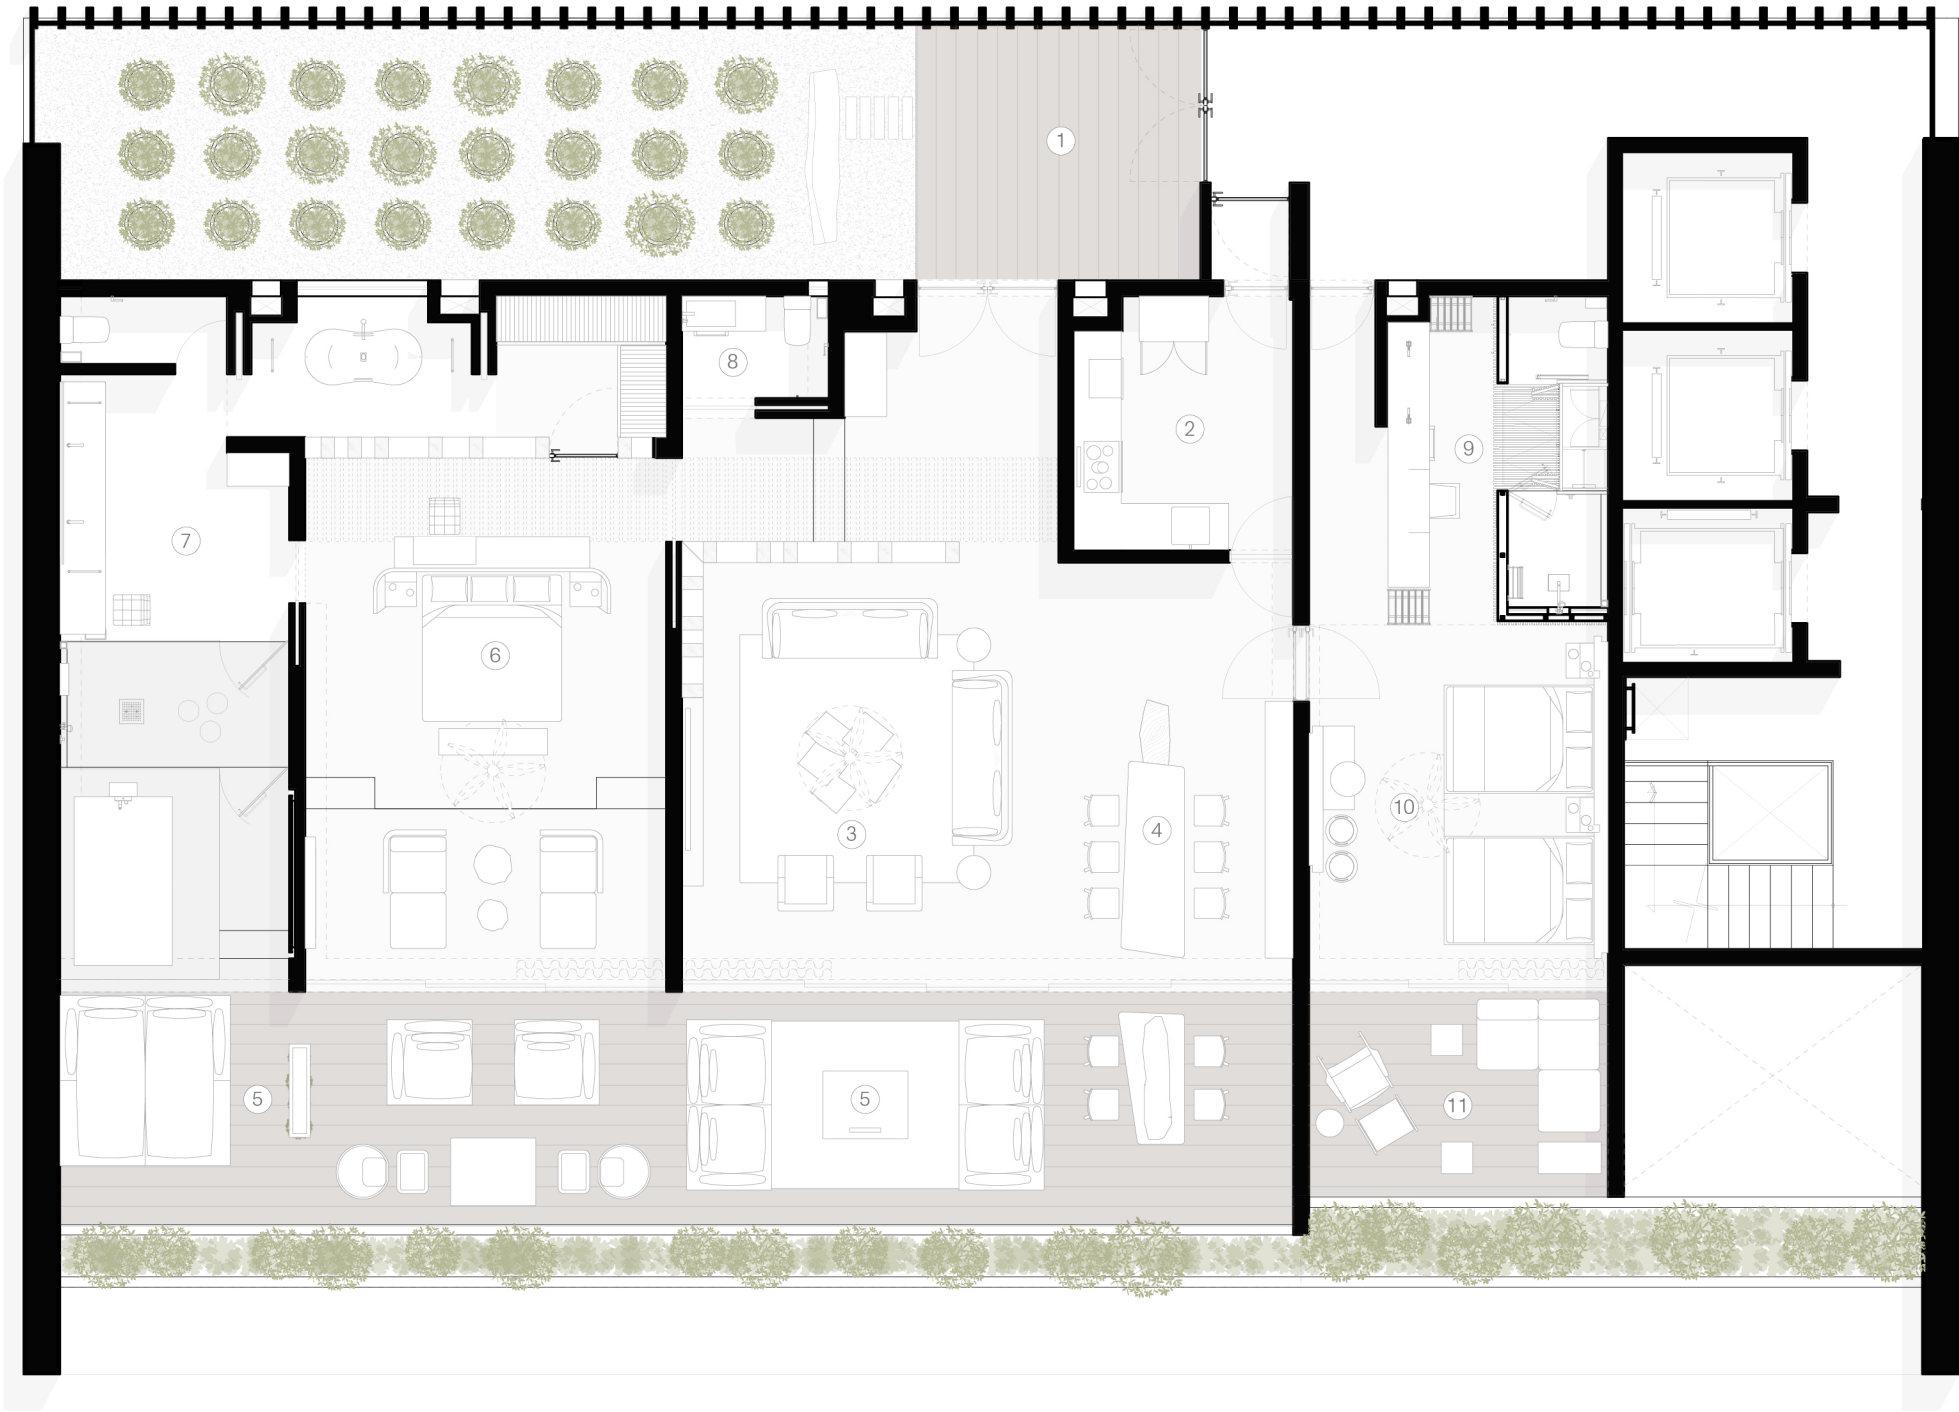

- 1 Access Patio
- 2 Kitchen
- 3 Living room
- 4 Dining room
- 5 Terrace
- 6 Main bedroom
- 7 Main bathroom
- 8 WC
- 9 Secondary room bathroom
- 10 Secondary room bedroom
- 11 Secondary room terrace

SOLAZ HOTEL

Apartment Typical Floorplan

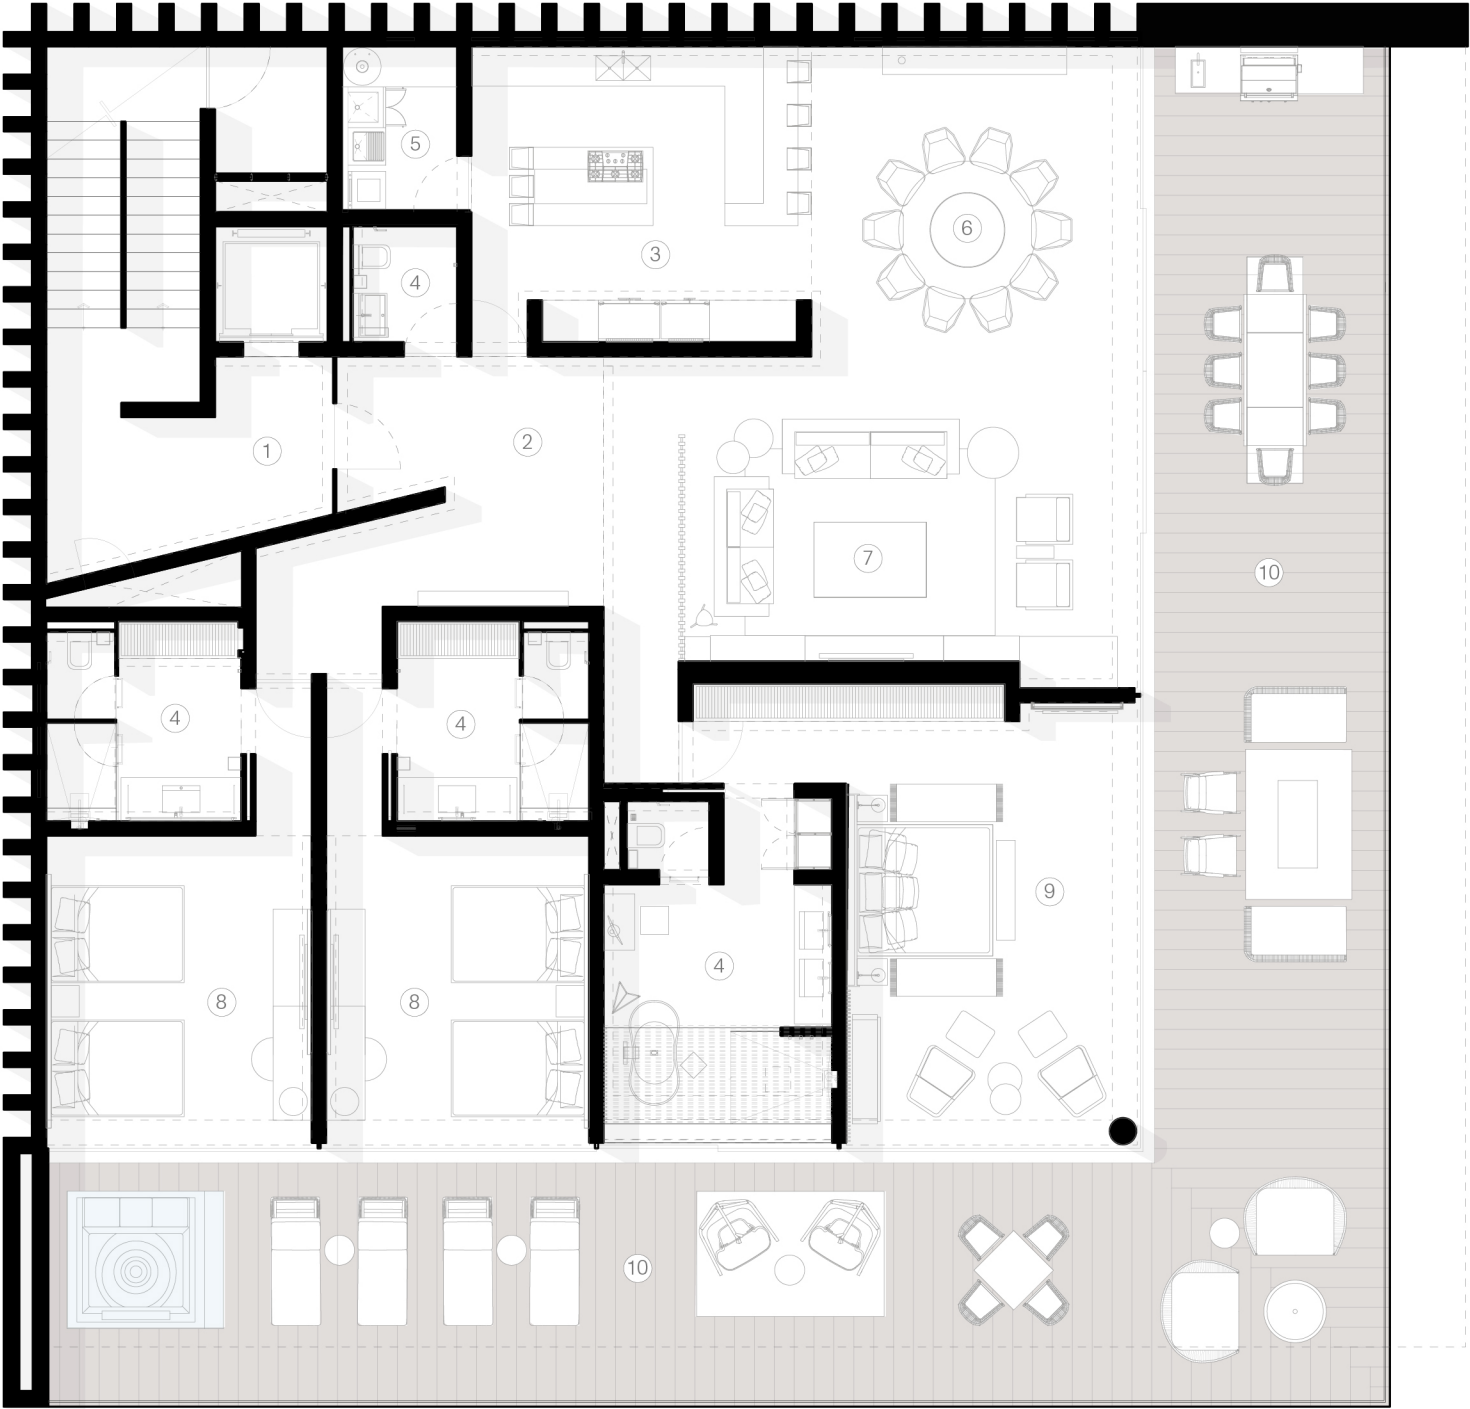

- 1
- Access
- 2
- Entrance hall
- 3
- Kitchen
- 4
- WC
- 5
- Services
- 6
- Dining room
- 7
- Living room
- 8
- Secondary Bedroom
- 9
- Main Bedroom
- 10
- Terrace