





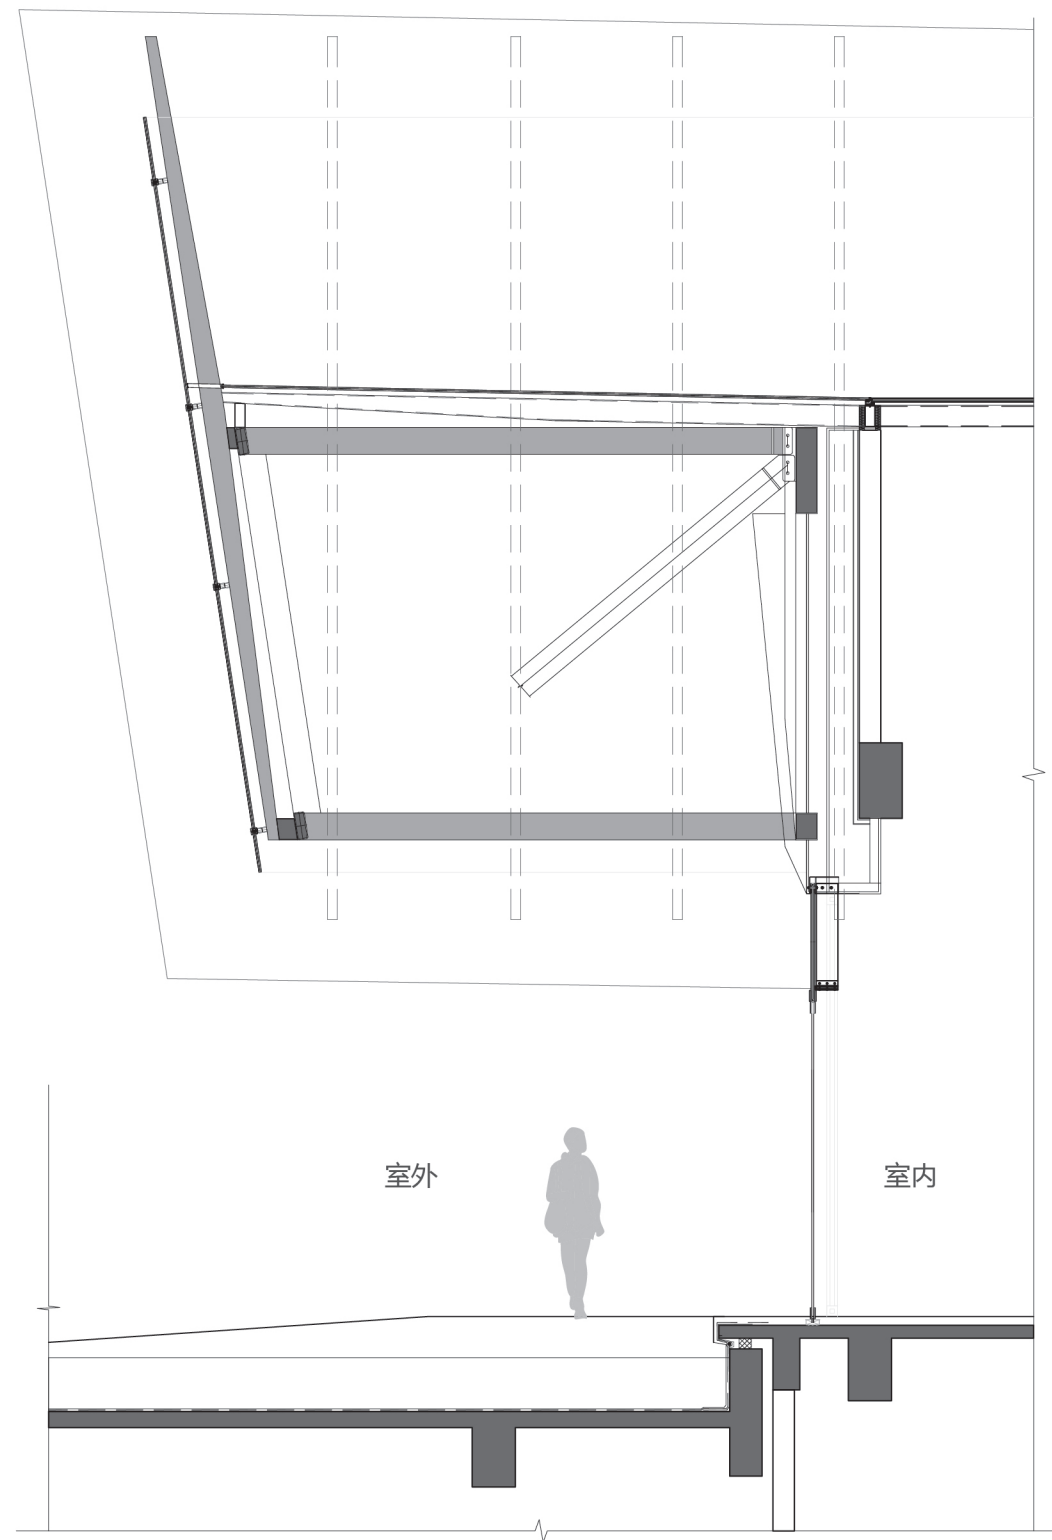

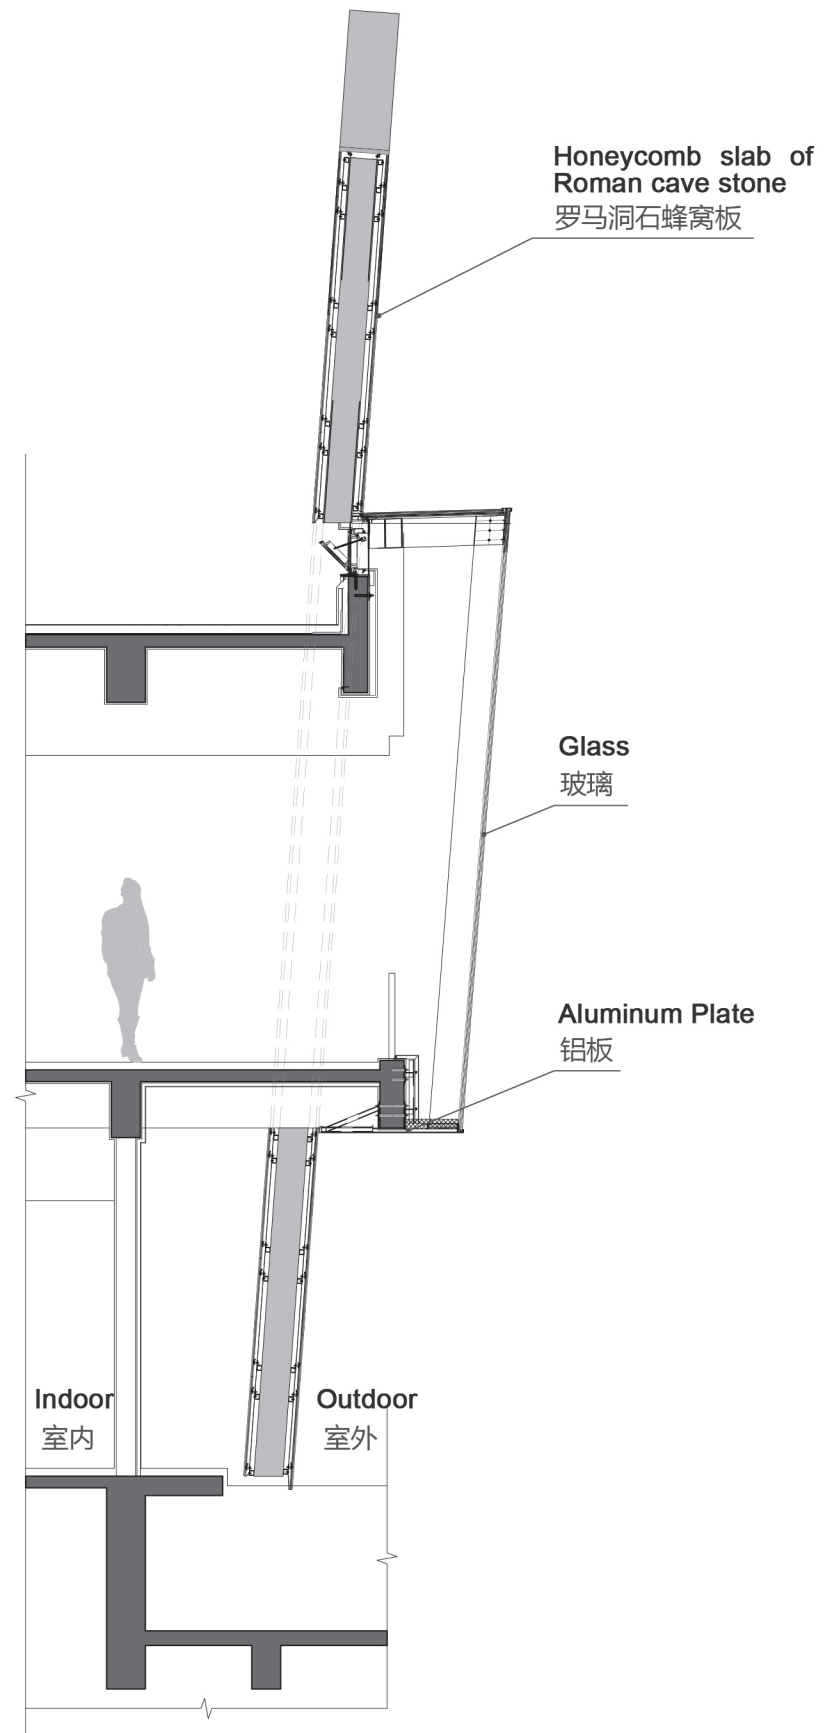

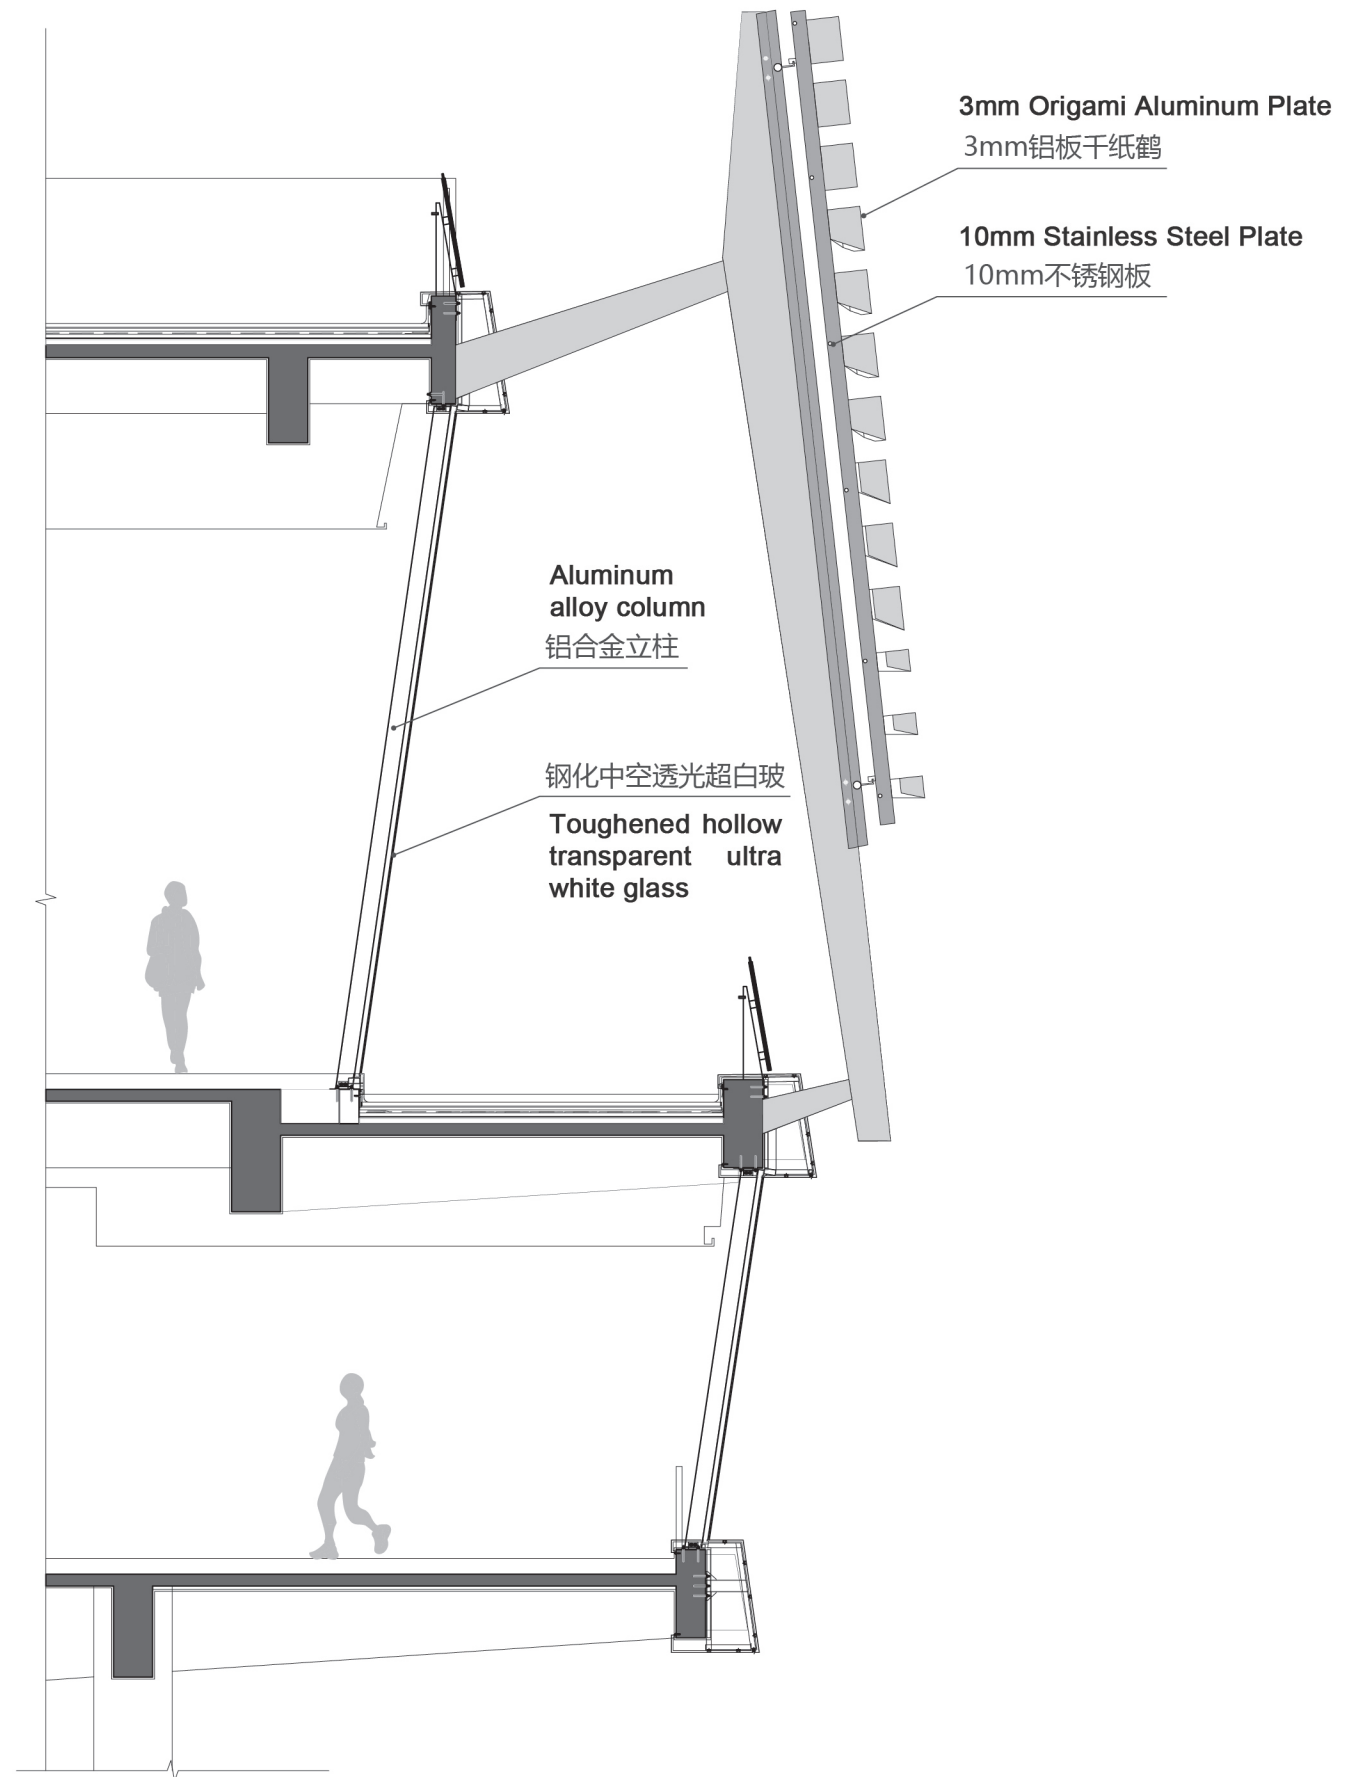


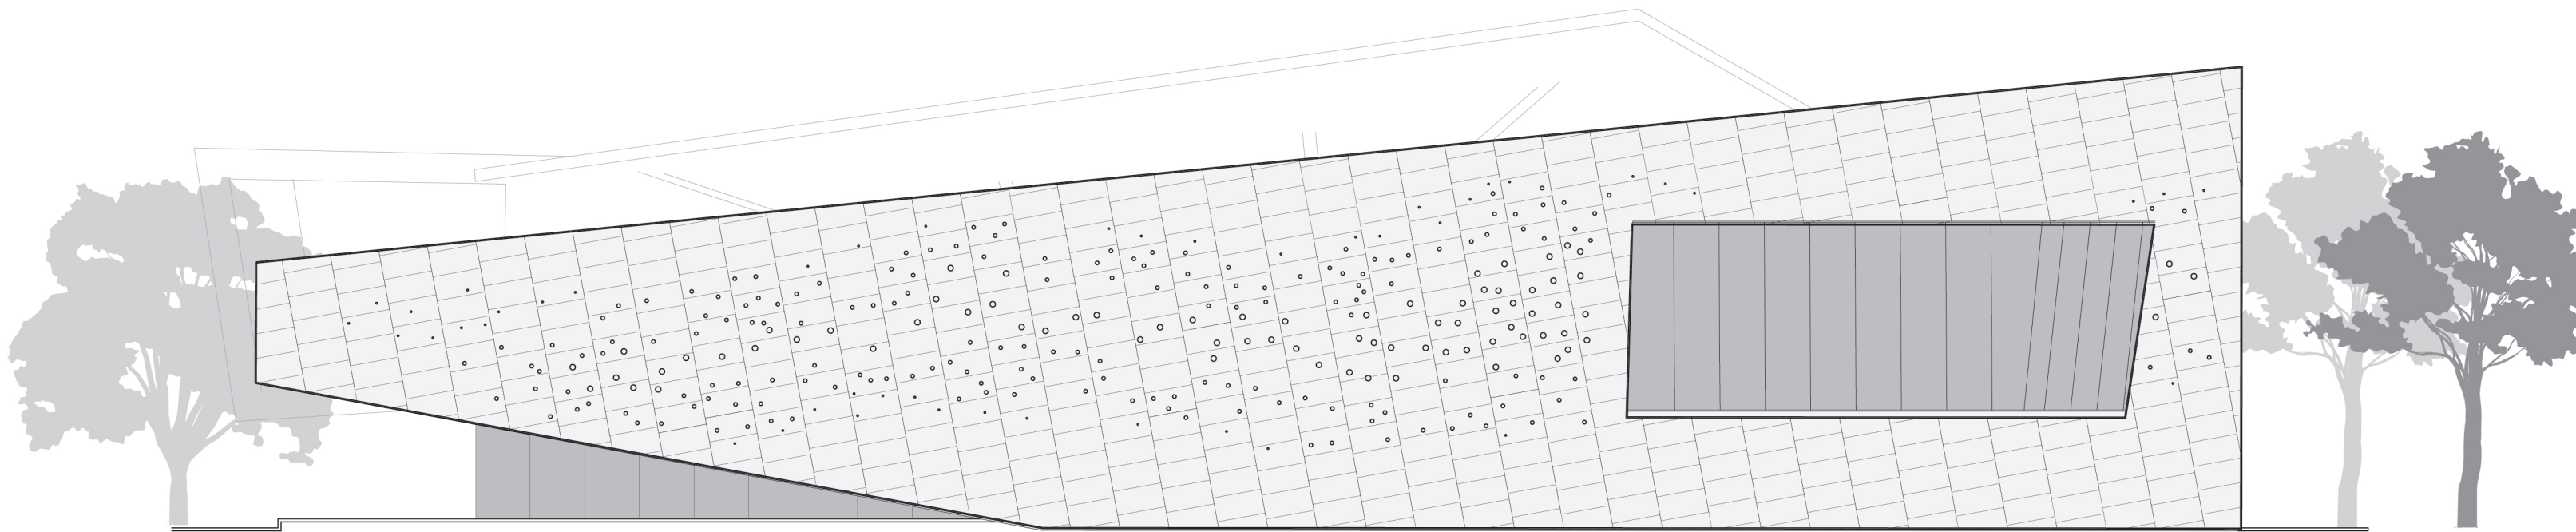




0 10m


EAST ELEVATION 东立面

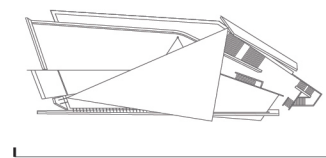


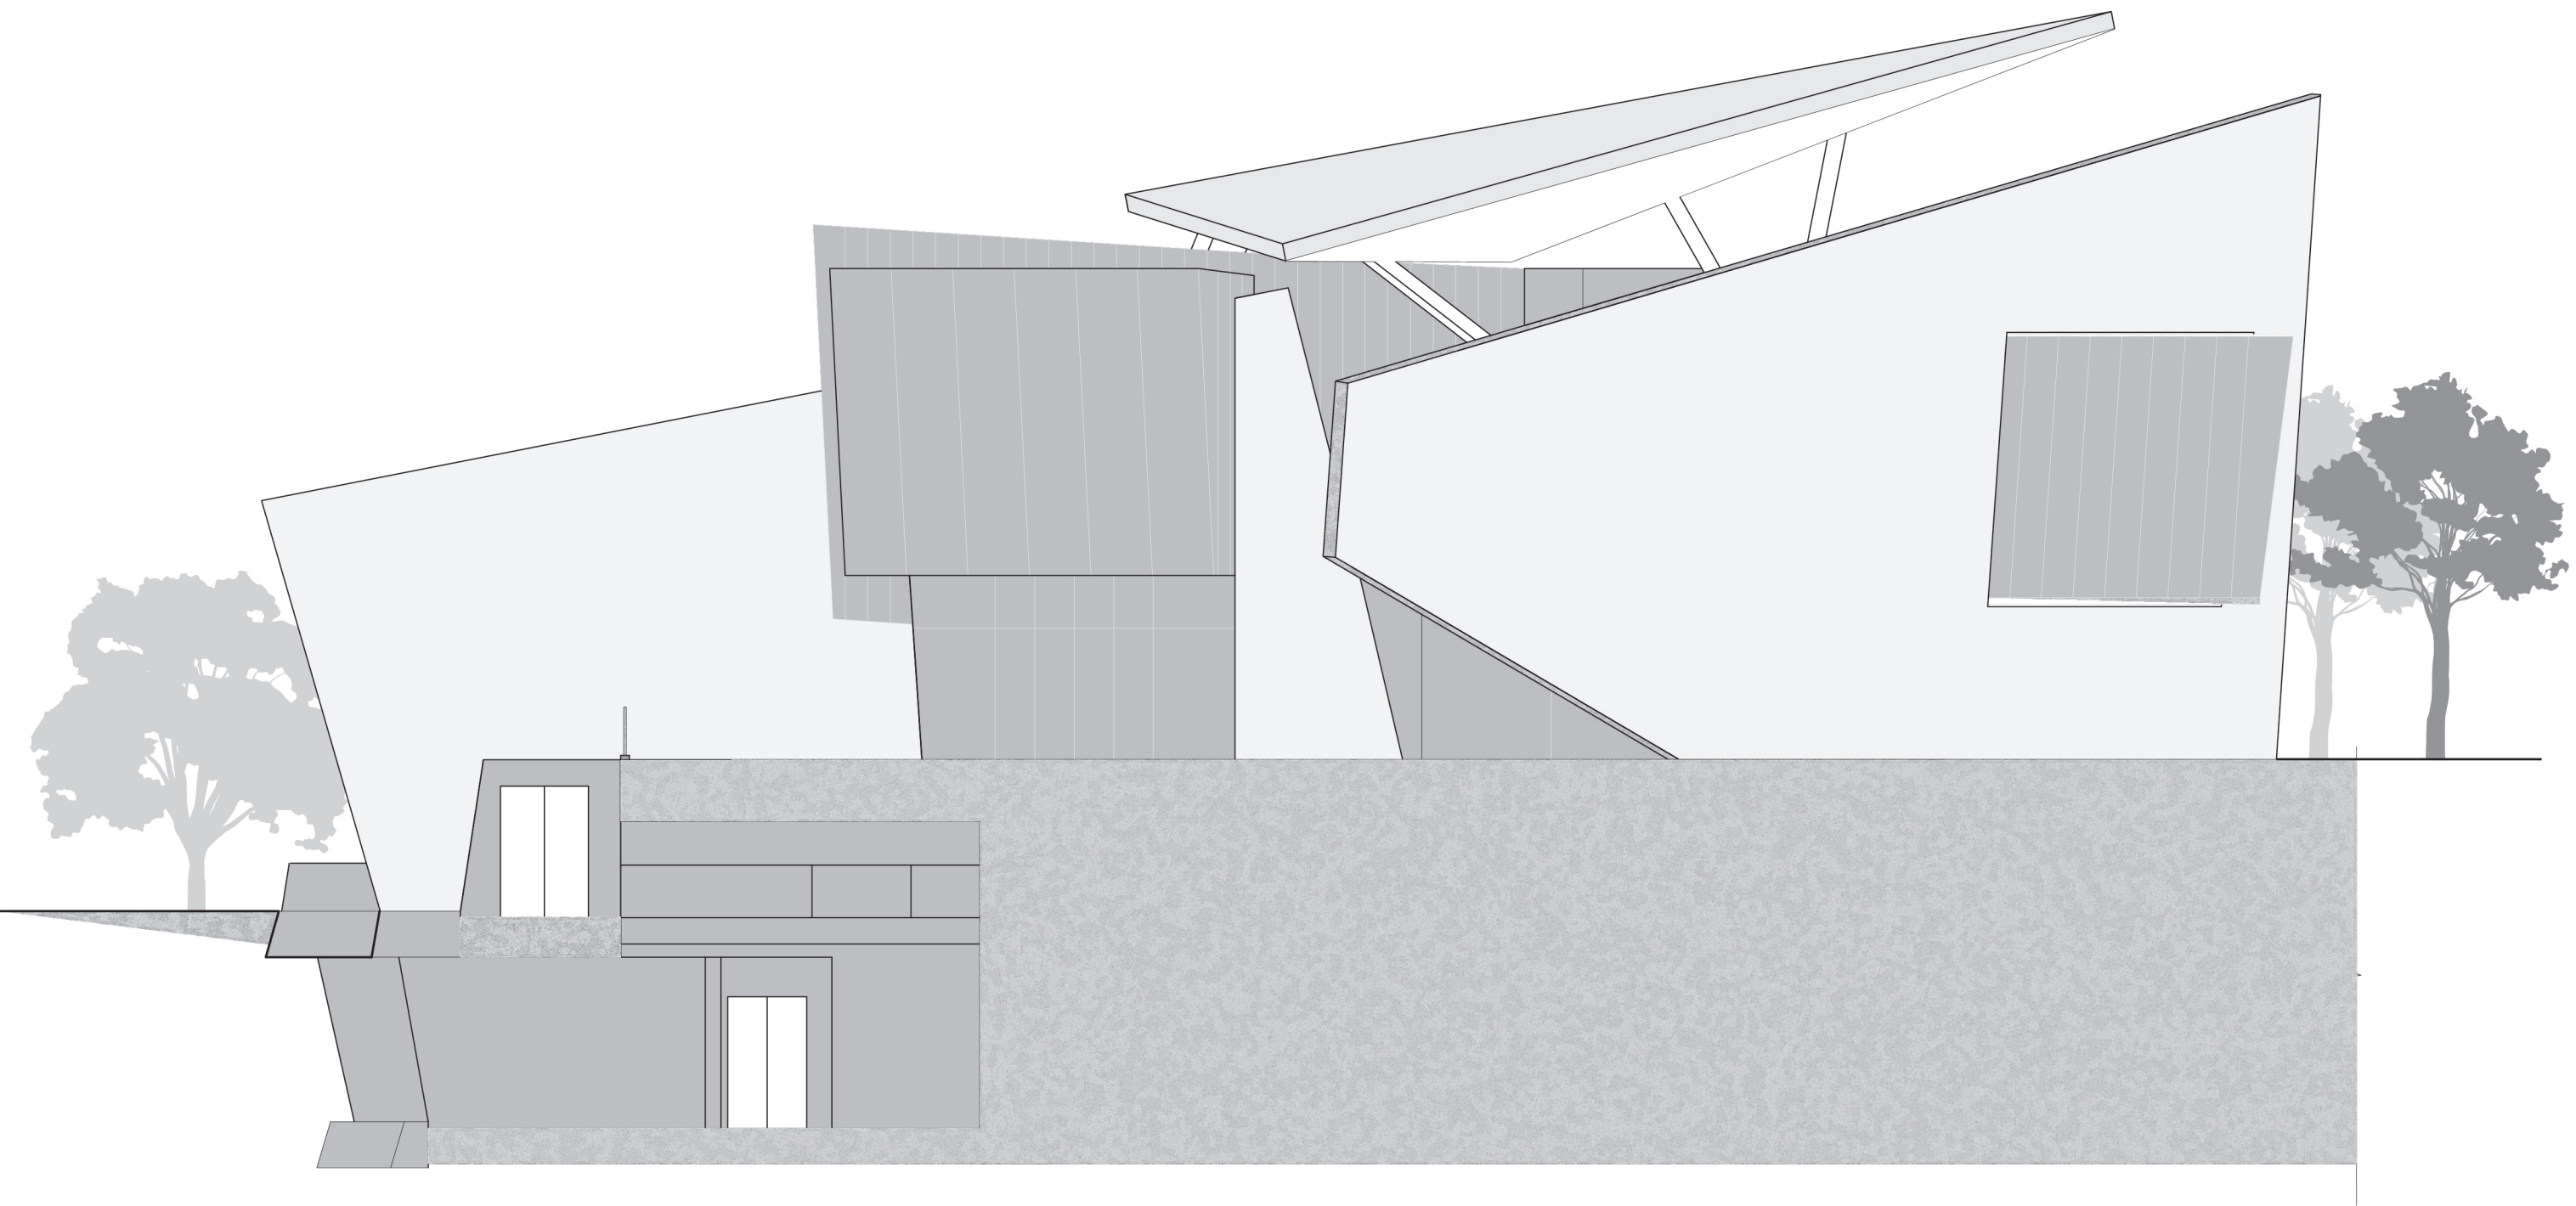

0 10m


SOUTH ELEVATION 南立面

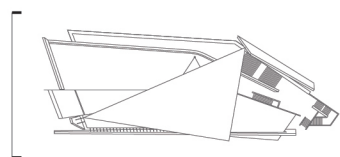

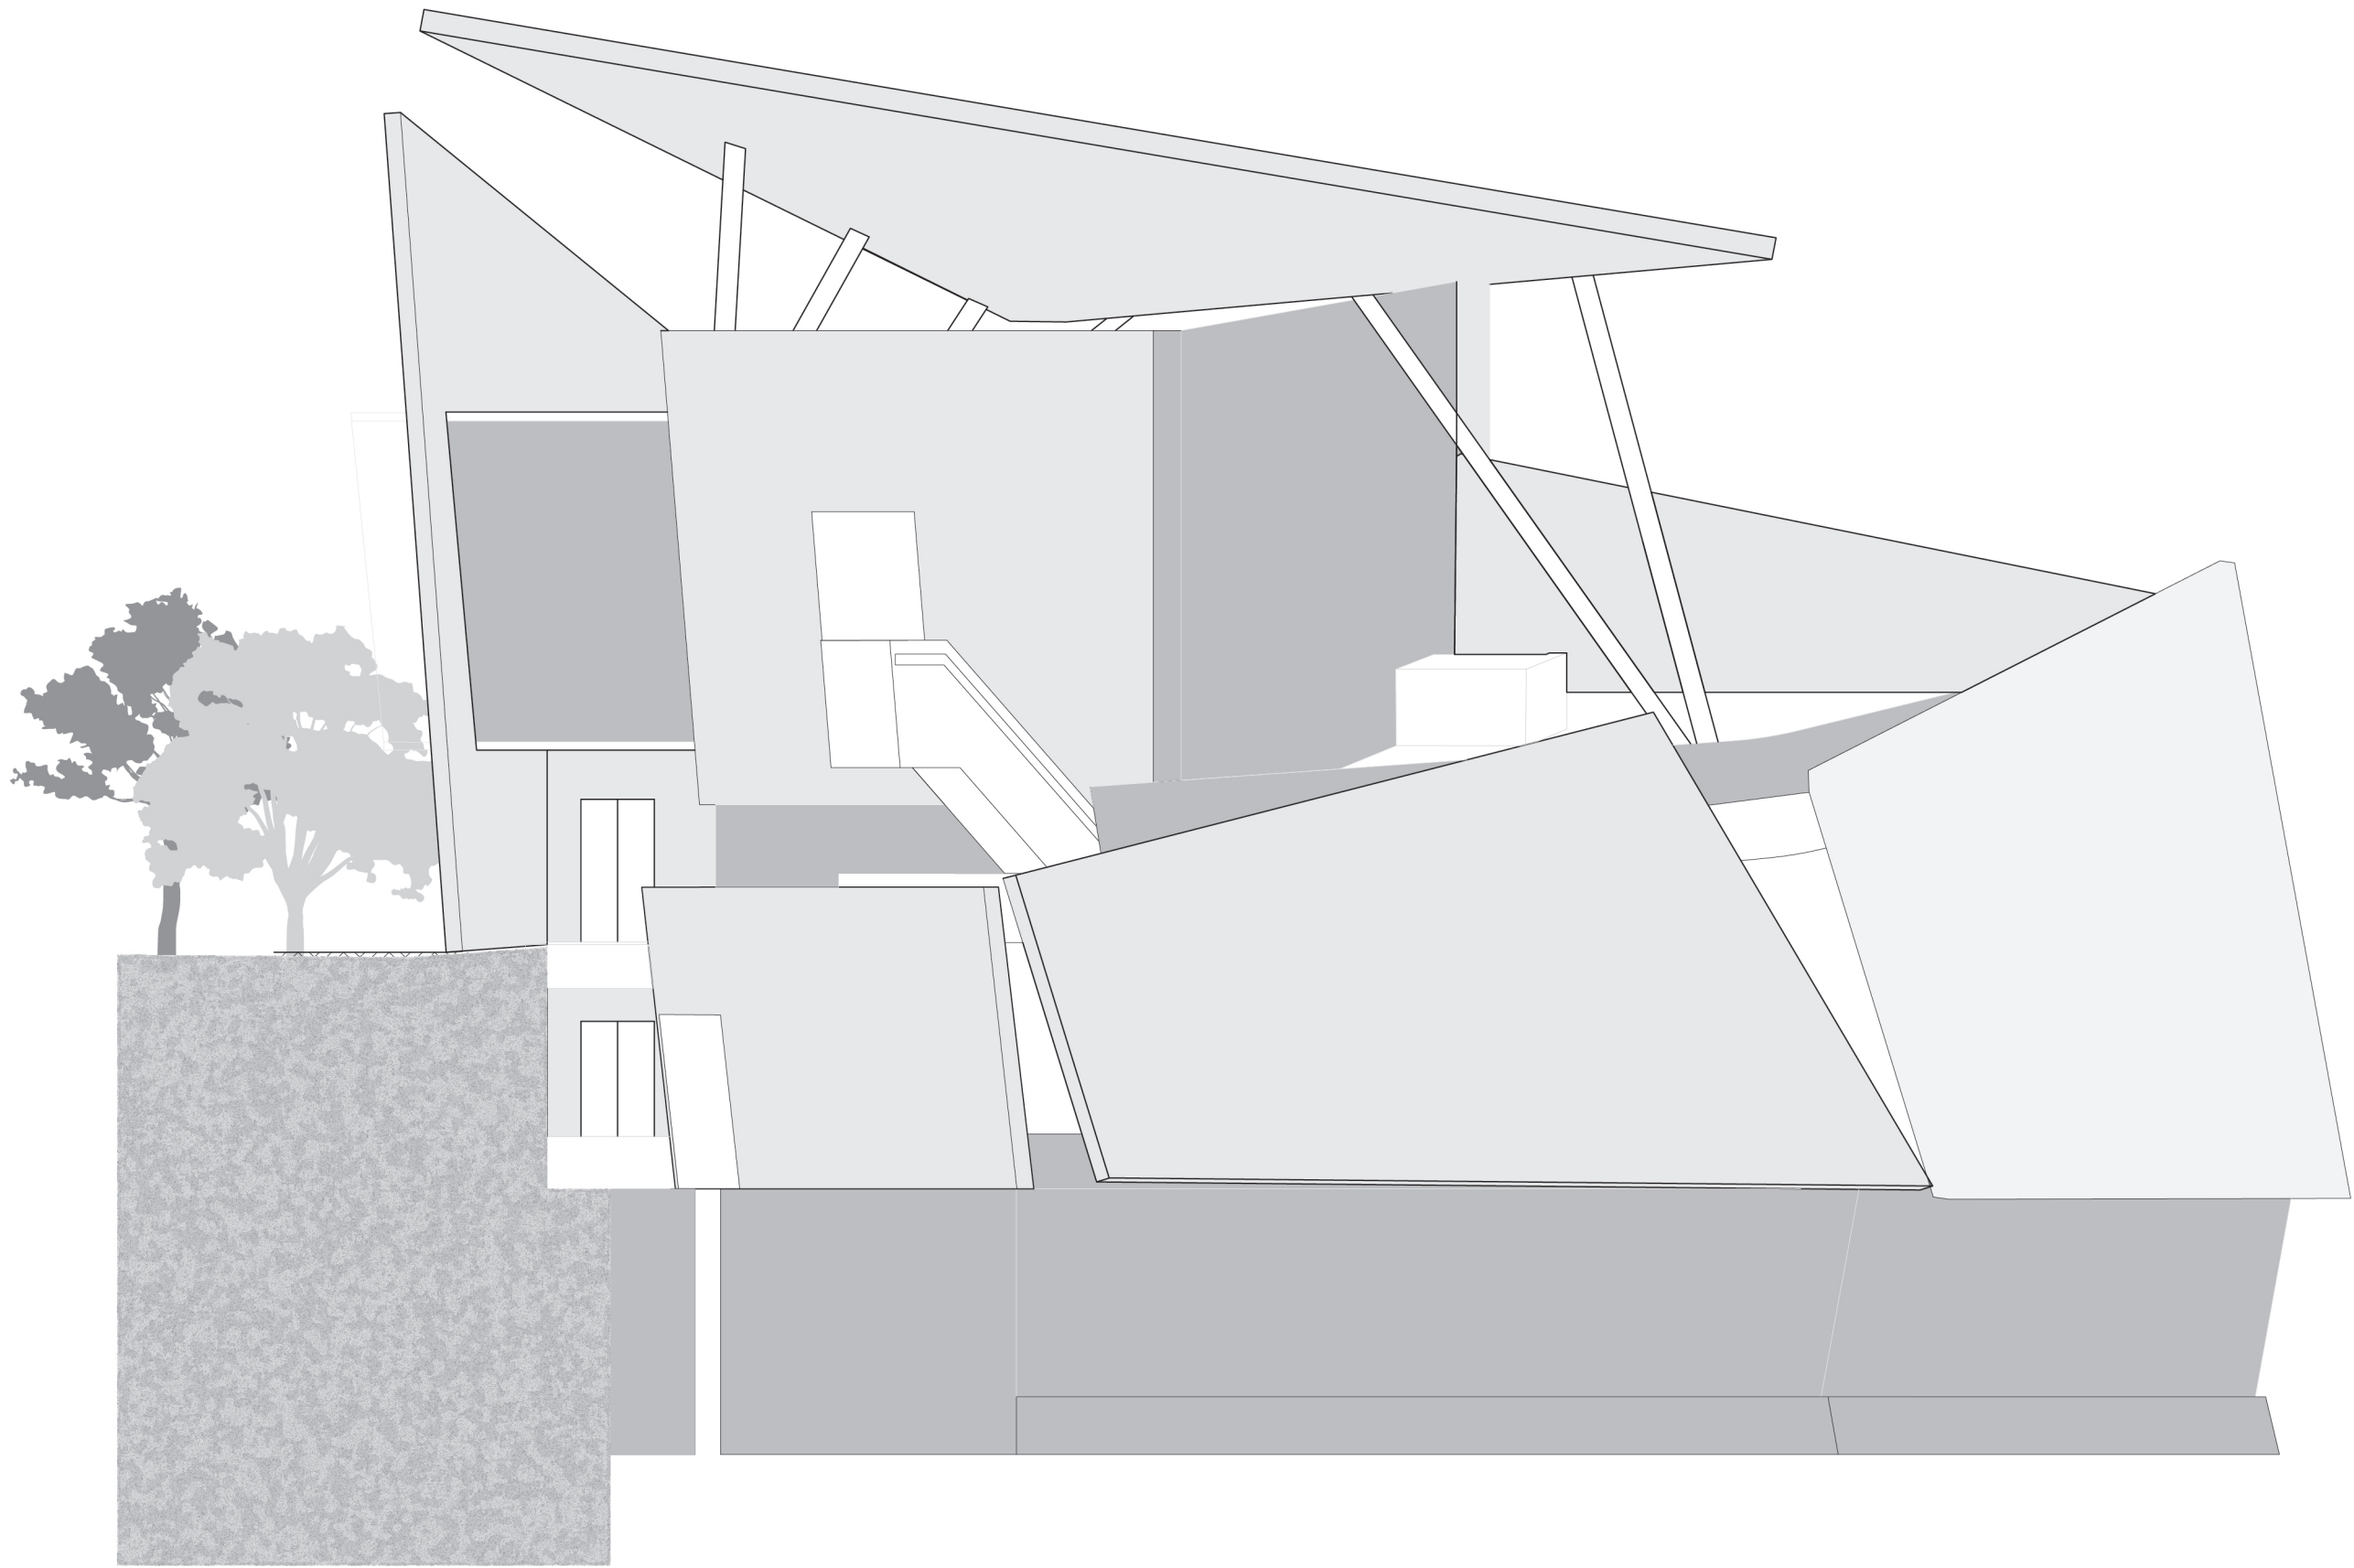


0 10m

NORTH ELEVATION 北立面

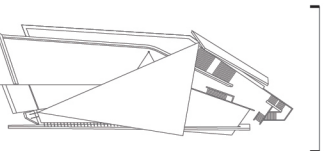






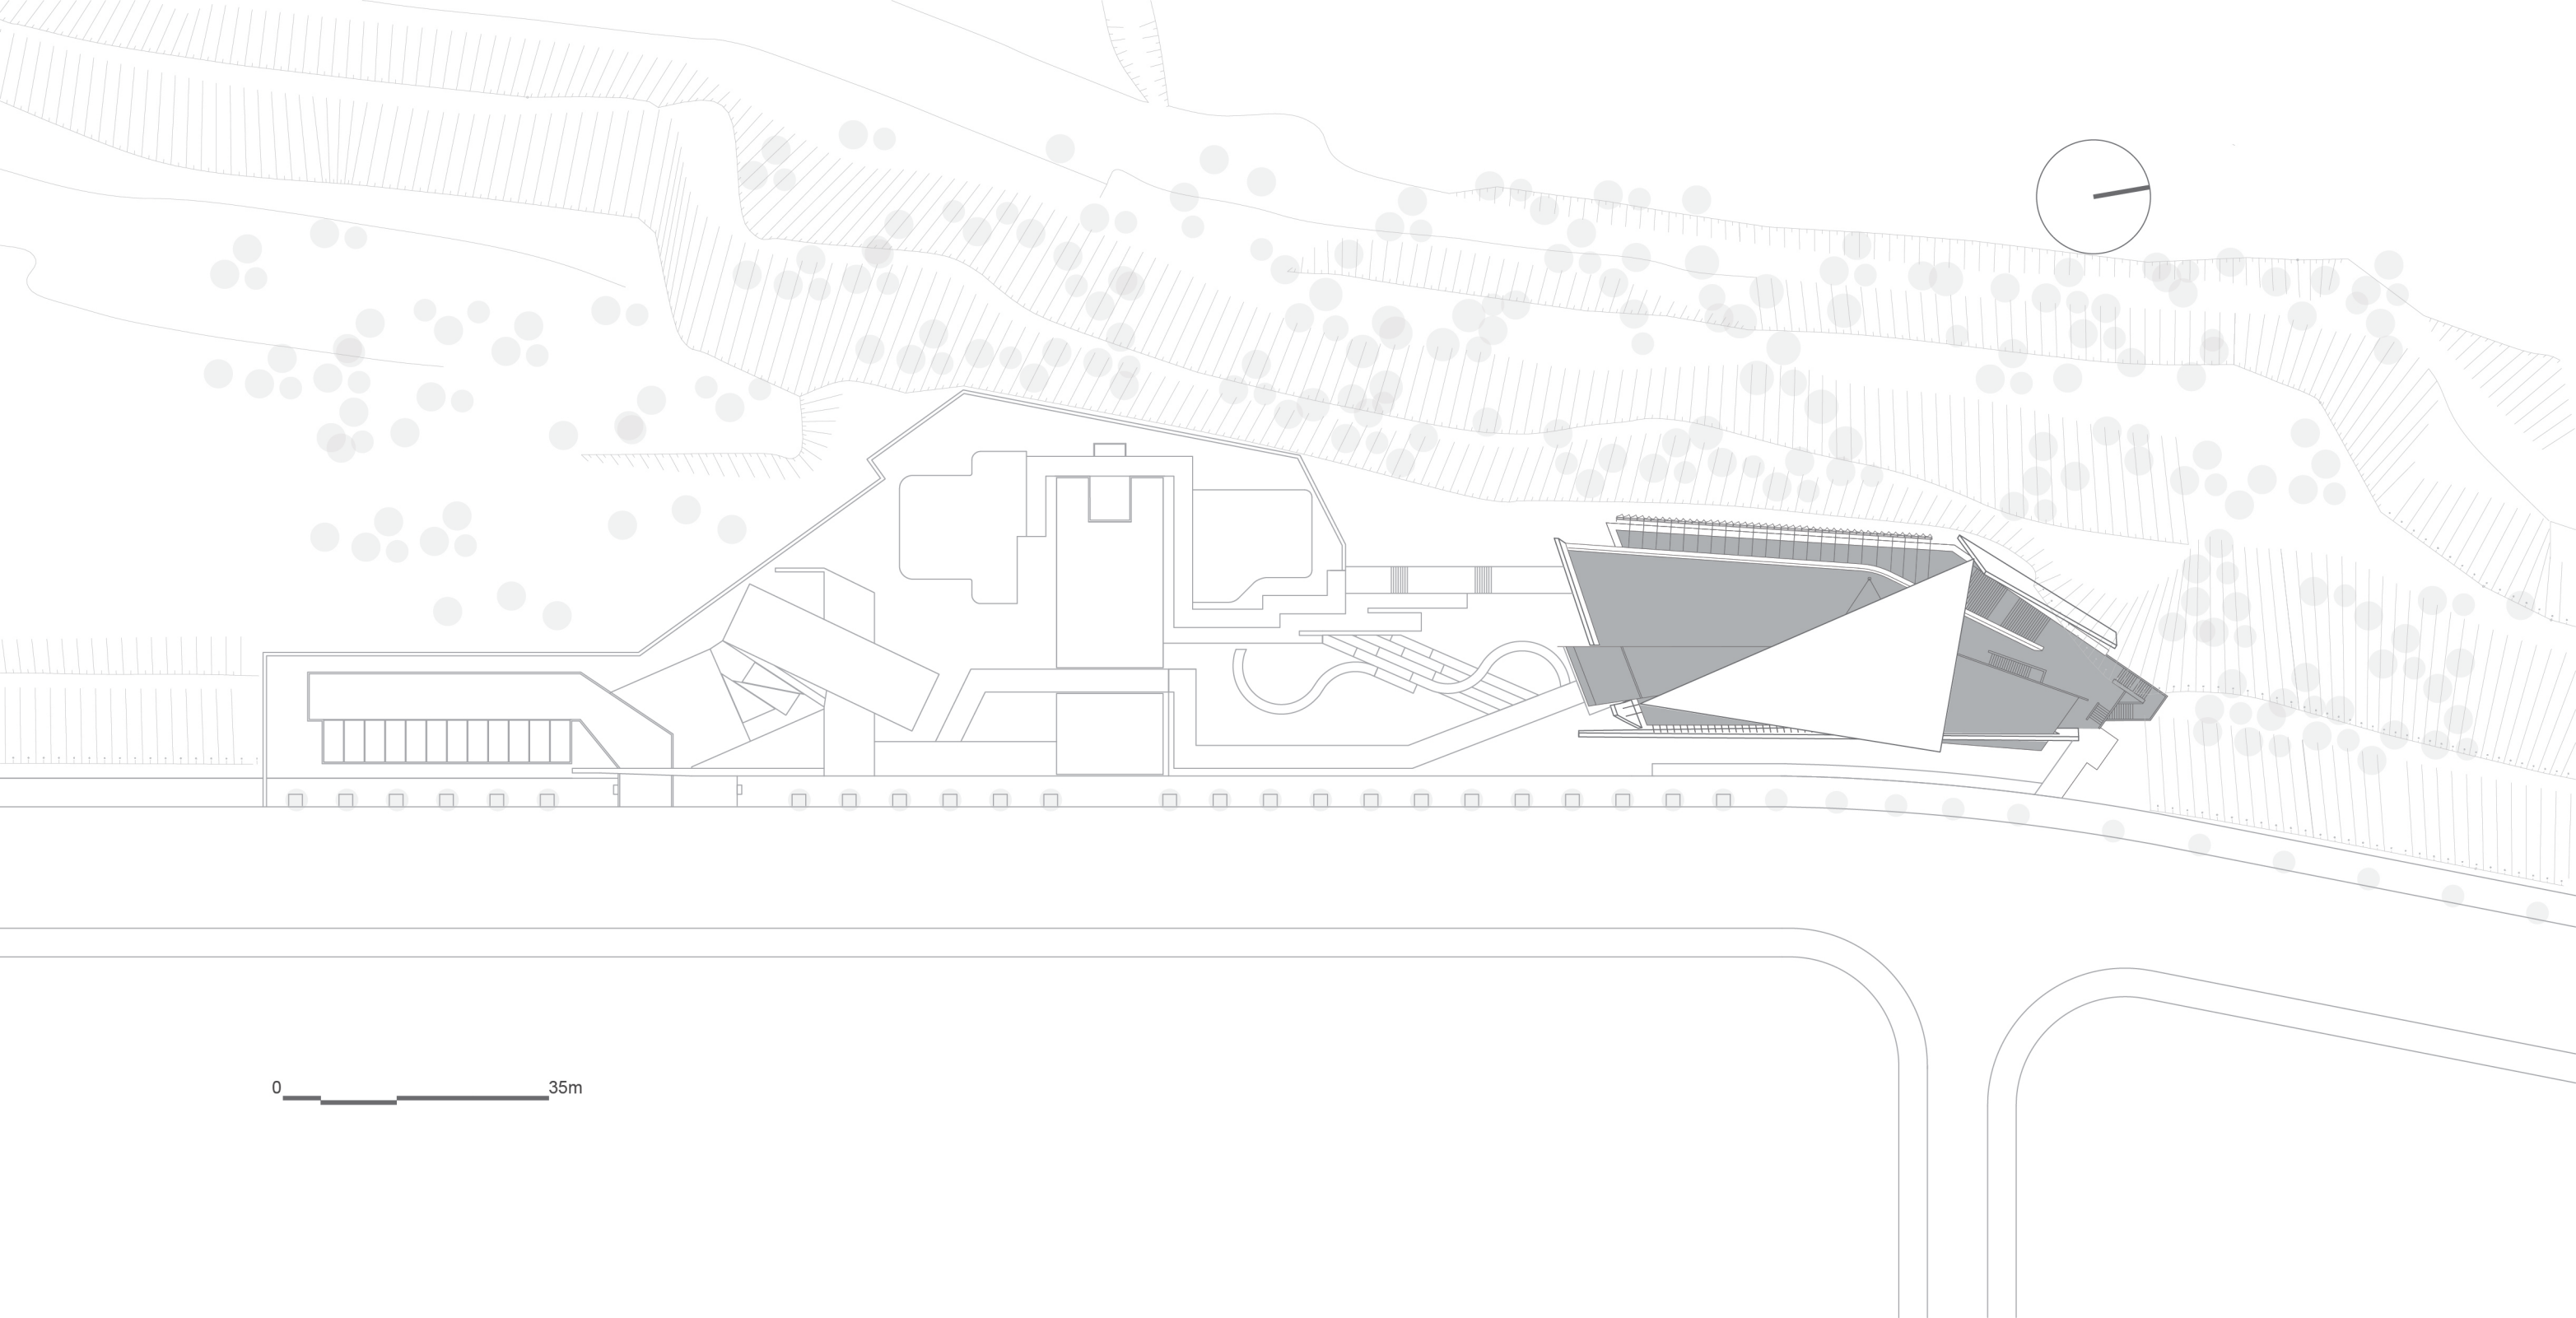




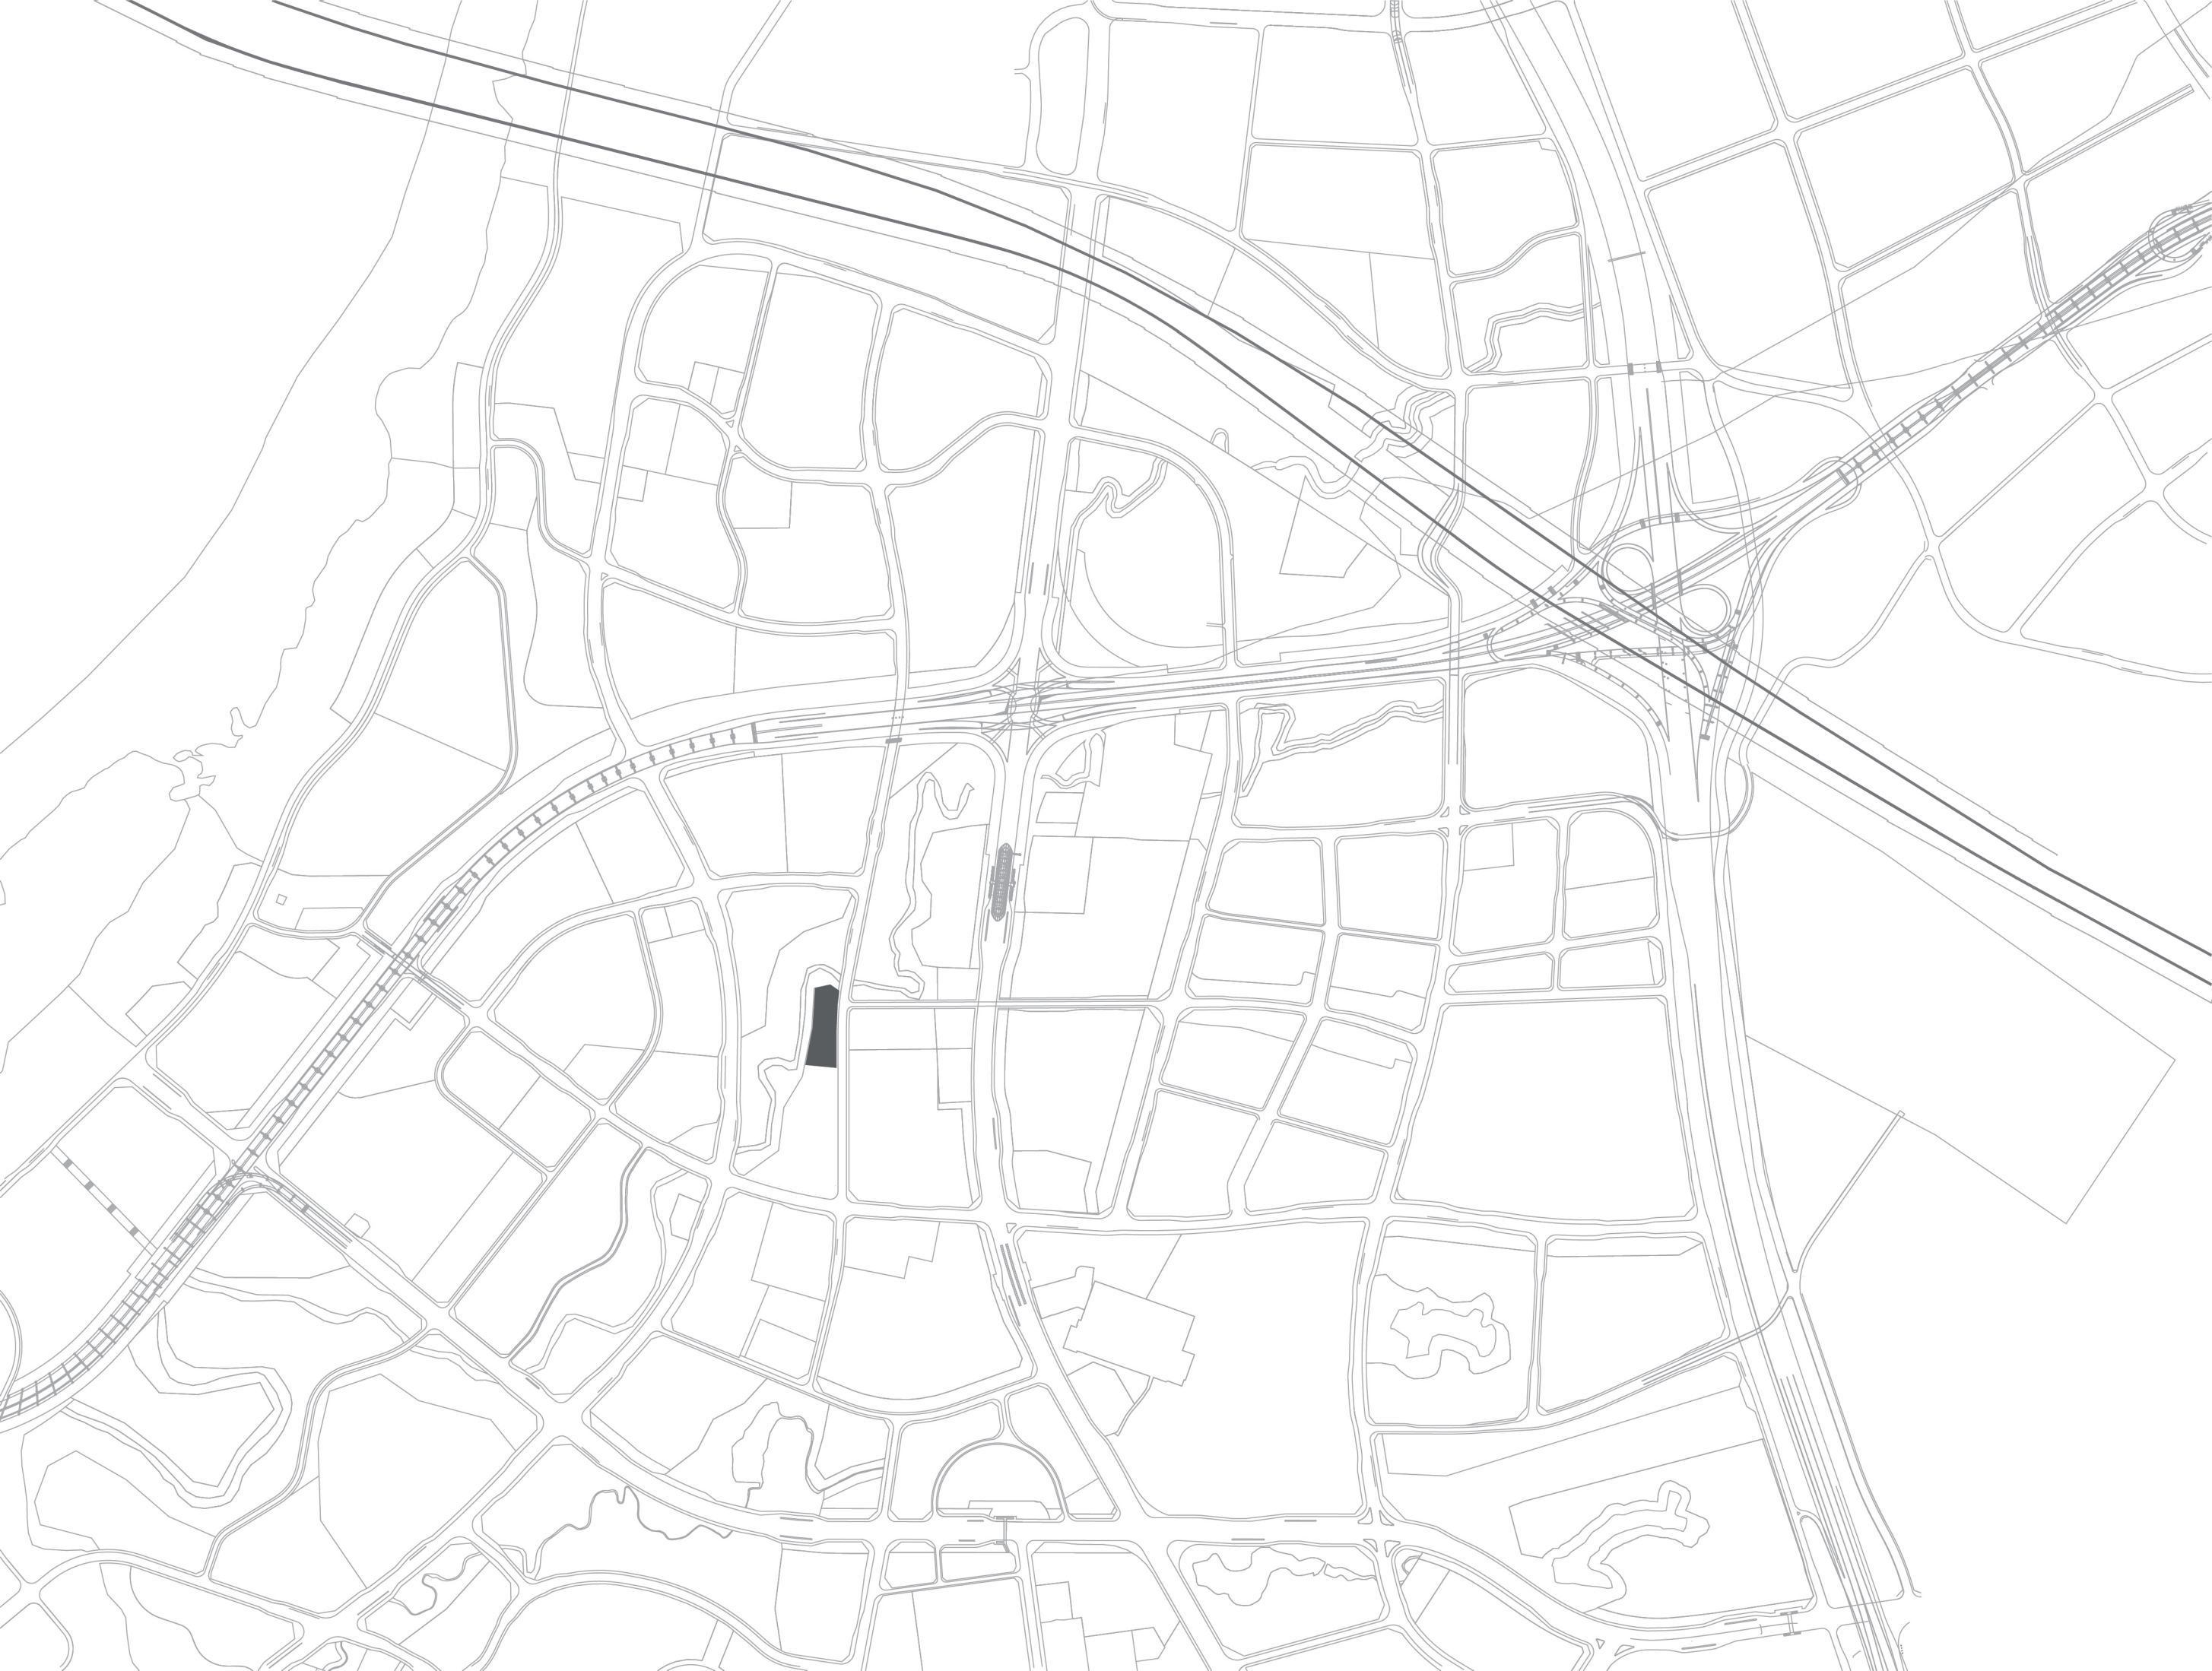



- 1 SWIMMING POOL 泳池
- 2 WOMAN'S LOCKER ROOM 女更衣室
- 3 MAN'S LOCKER ROOM 男更衣室
- 4 SAUNA 桑拿房
- 5 LEISURE AREA 休闲区

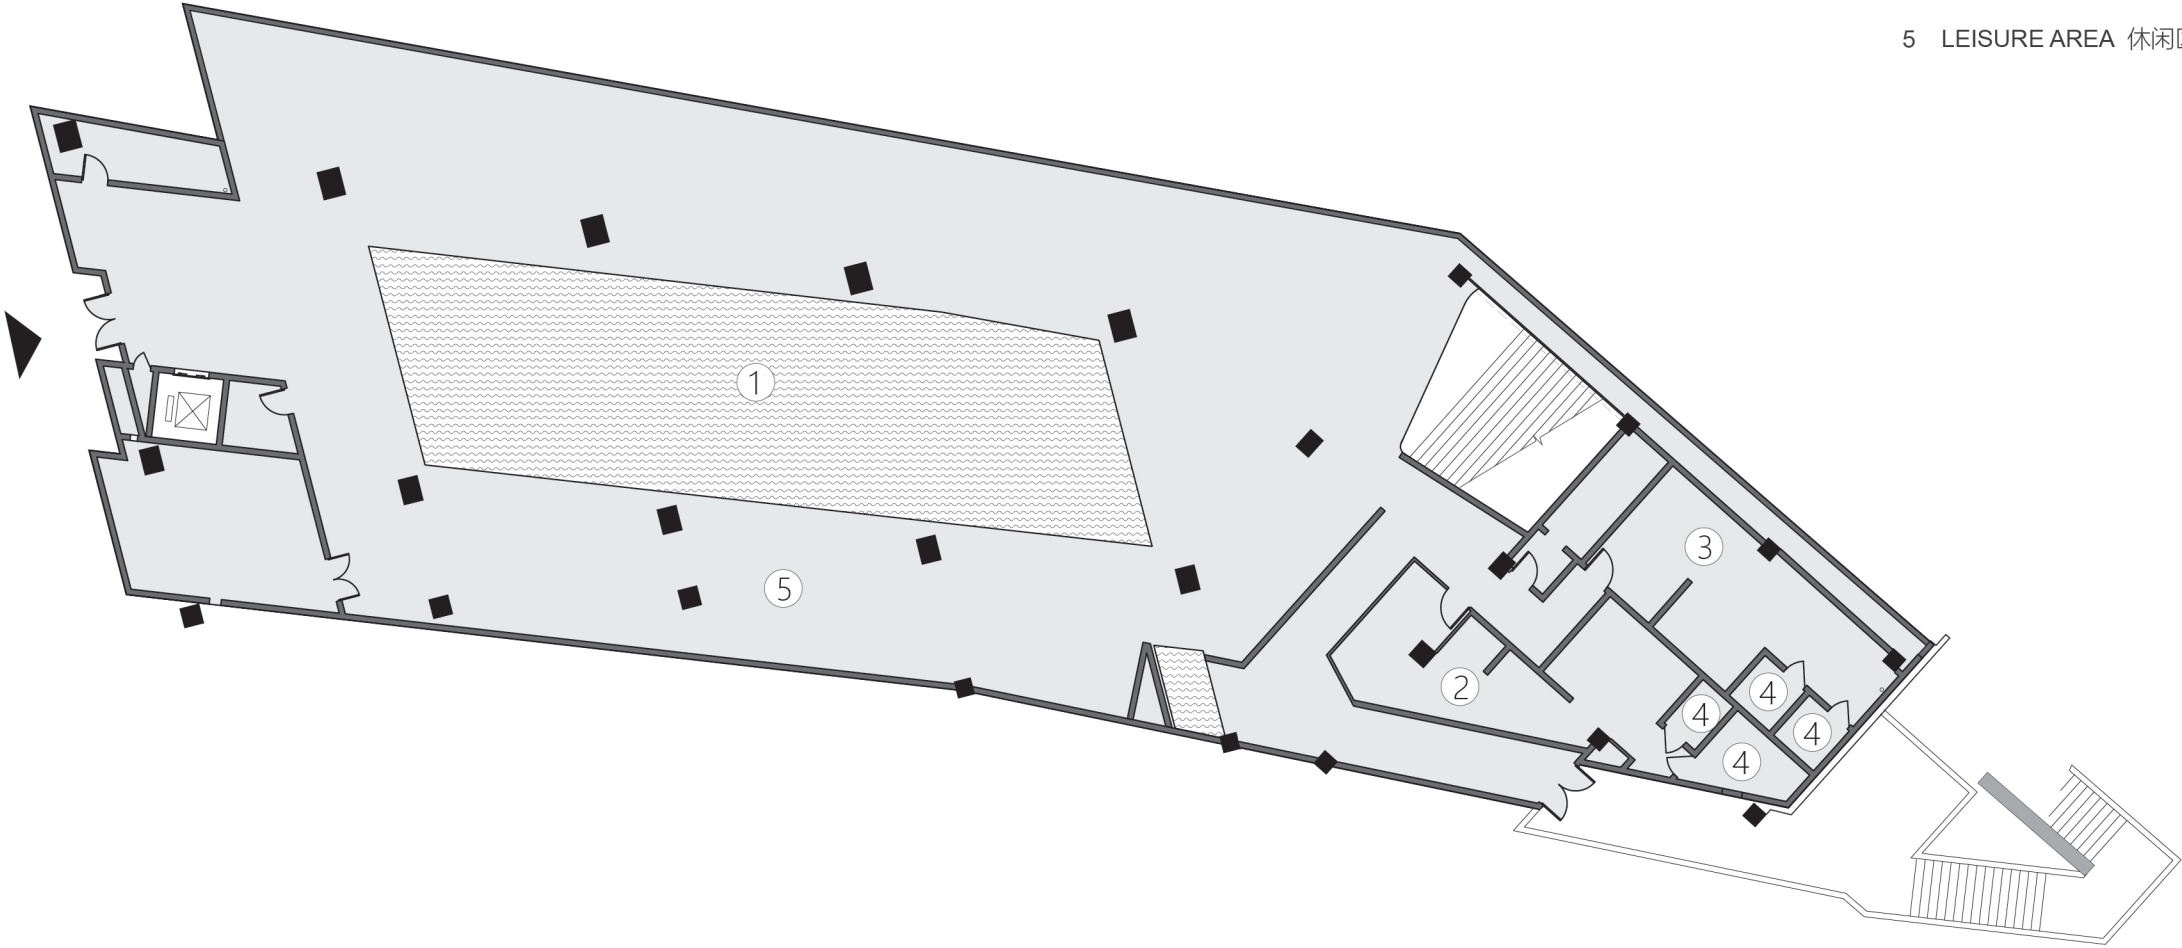


GROUND FLOOR 一层

0 10m





- 1 FOYER 大堂
- 2 OFFICE 办公室
- 3 TEAROOM 茶水间
- 4 EQUIPMWNT 设备间
- 5 REFERENCE ROOM 资料室
- 6 TERRACE 露台

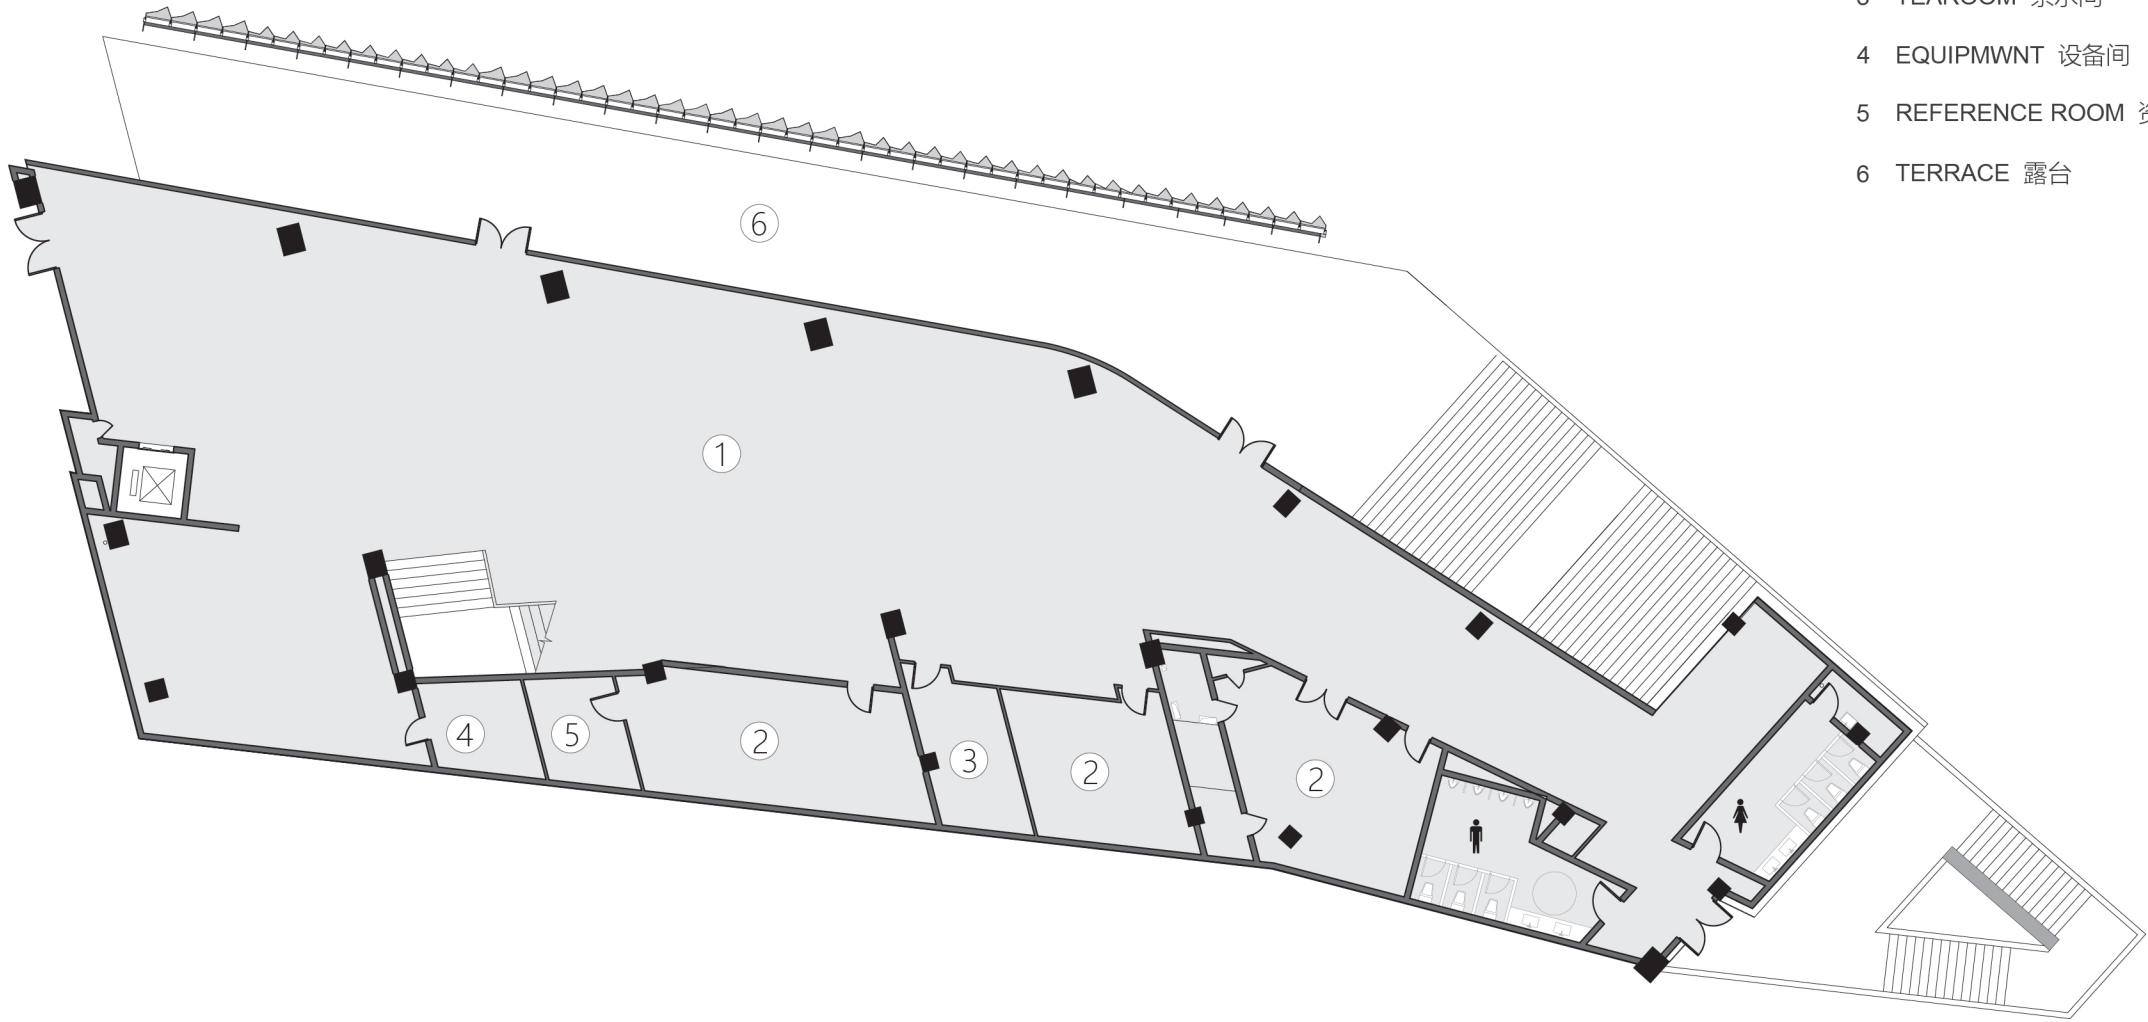


SECOND FLOOR 二层





- 1 LOBBY 门厅
- 2 HALL 过厅
- 3 EQUIPMENT 设备
- 4 OVER THE FOYER 大堂上空

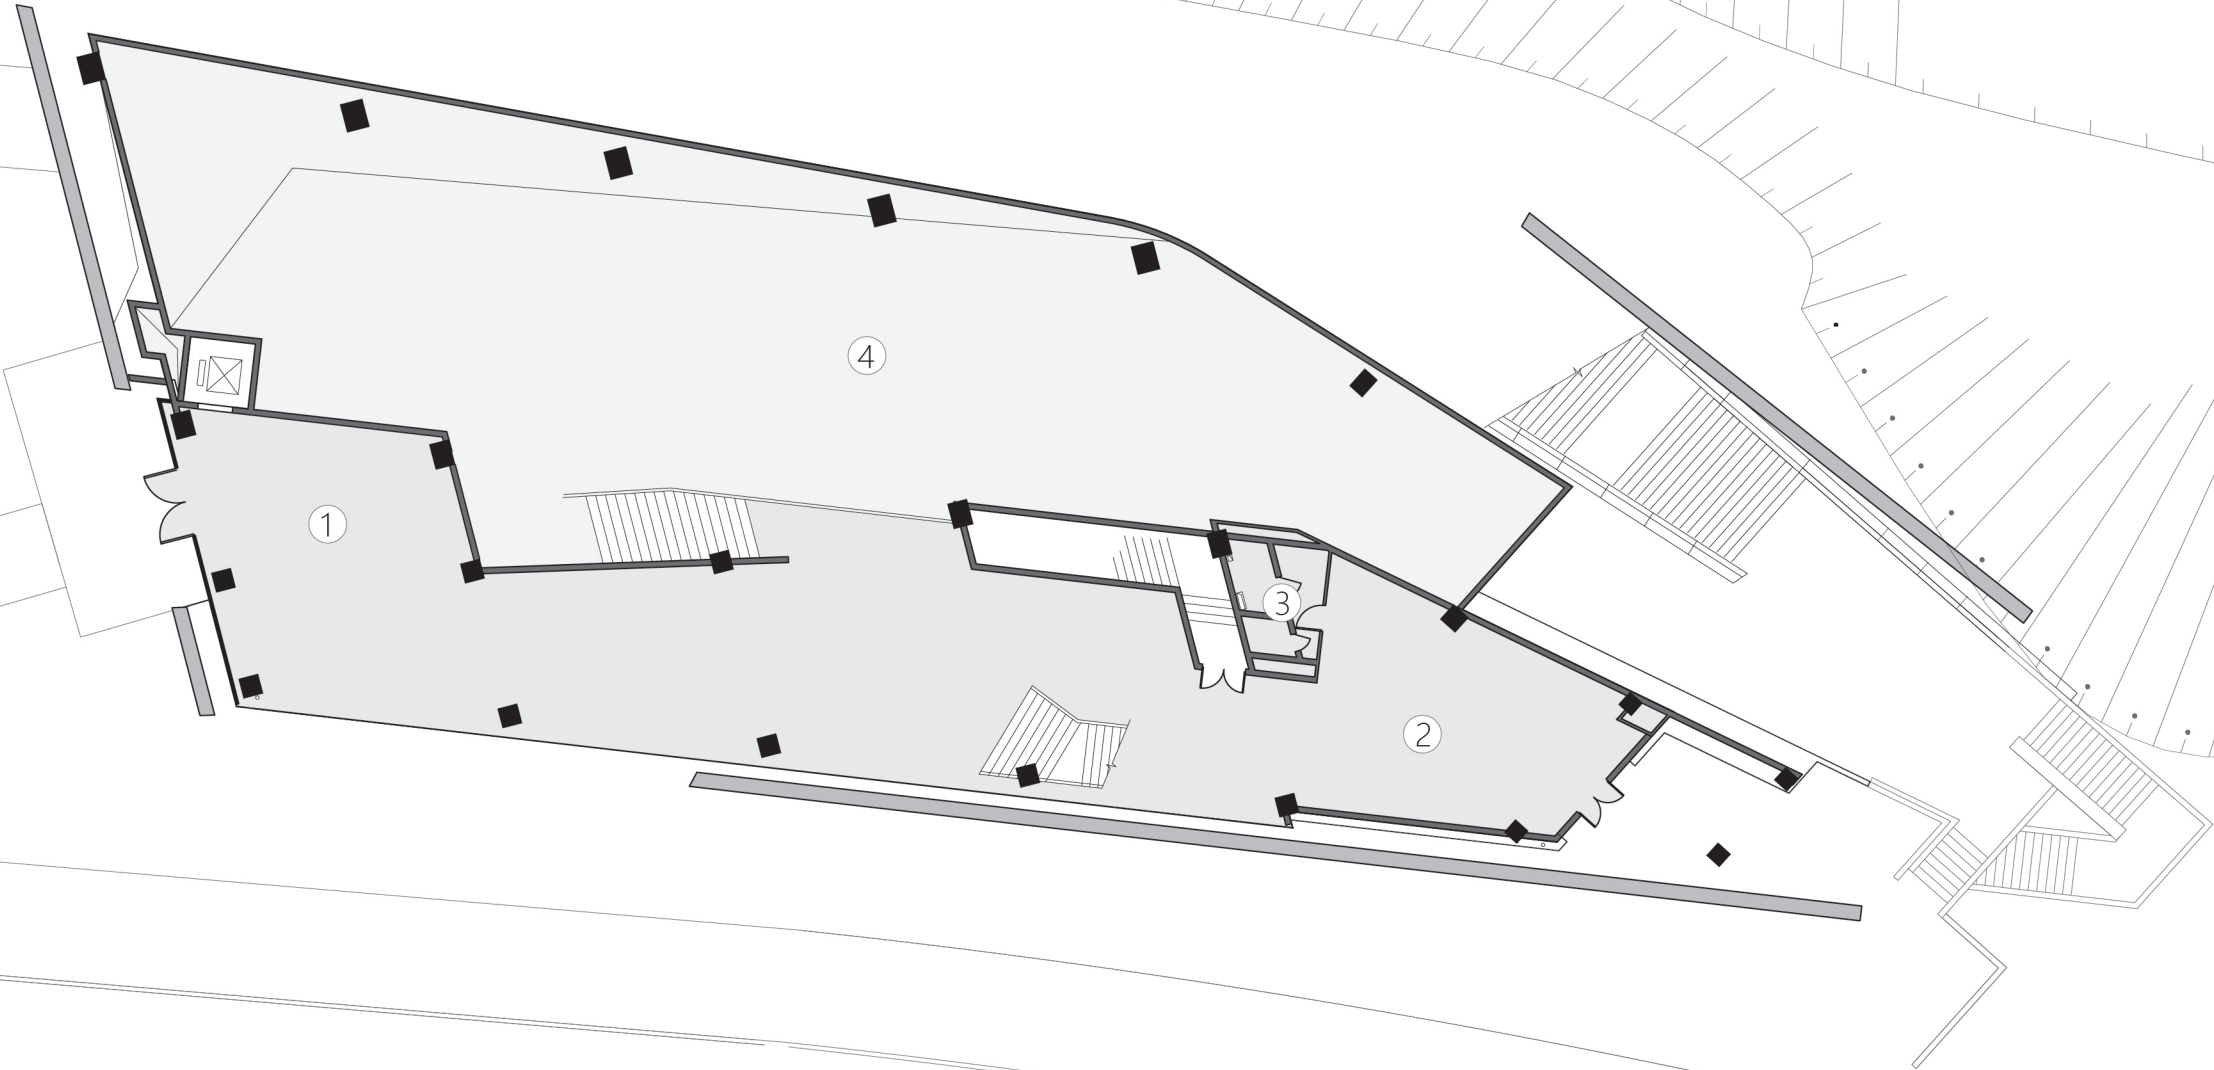


THIRD FLOOR 三层

0 10m



- 1 OFFICE 办公室
- 2 REFERENCE ROOM 资料室
- 3 EQUIPMENT 设备
- 4 OVER THE LOBBY 门厅上空

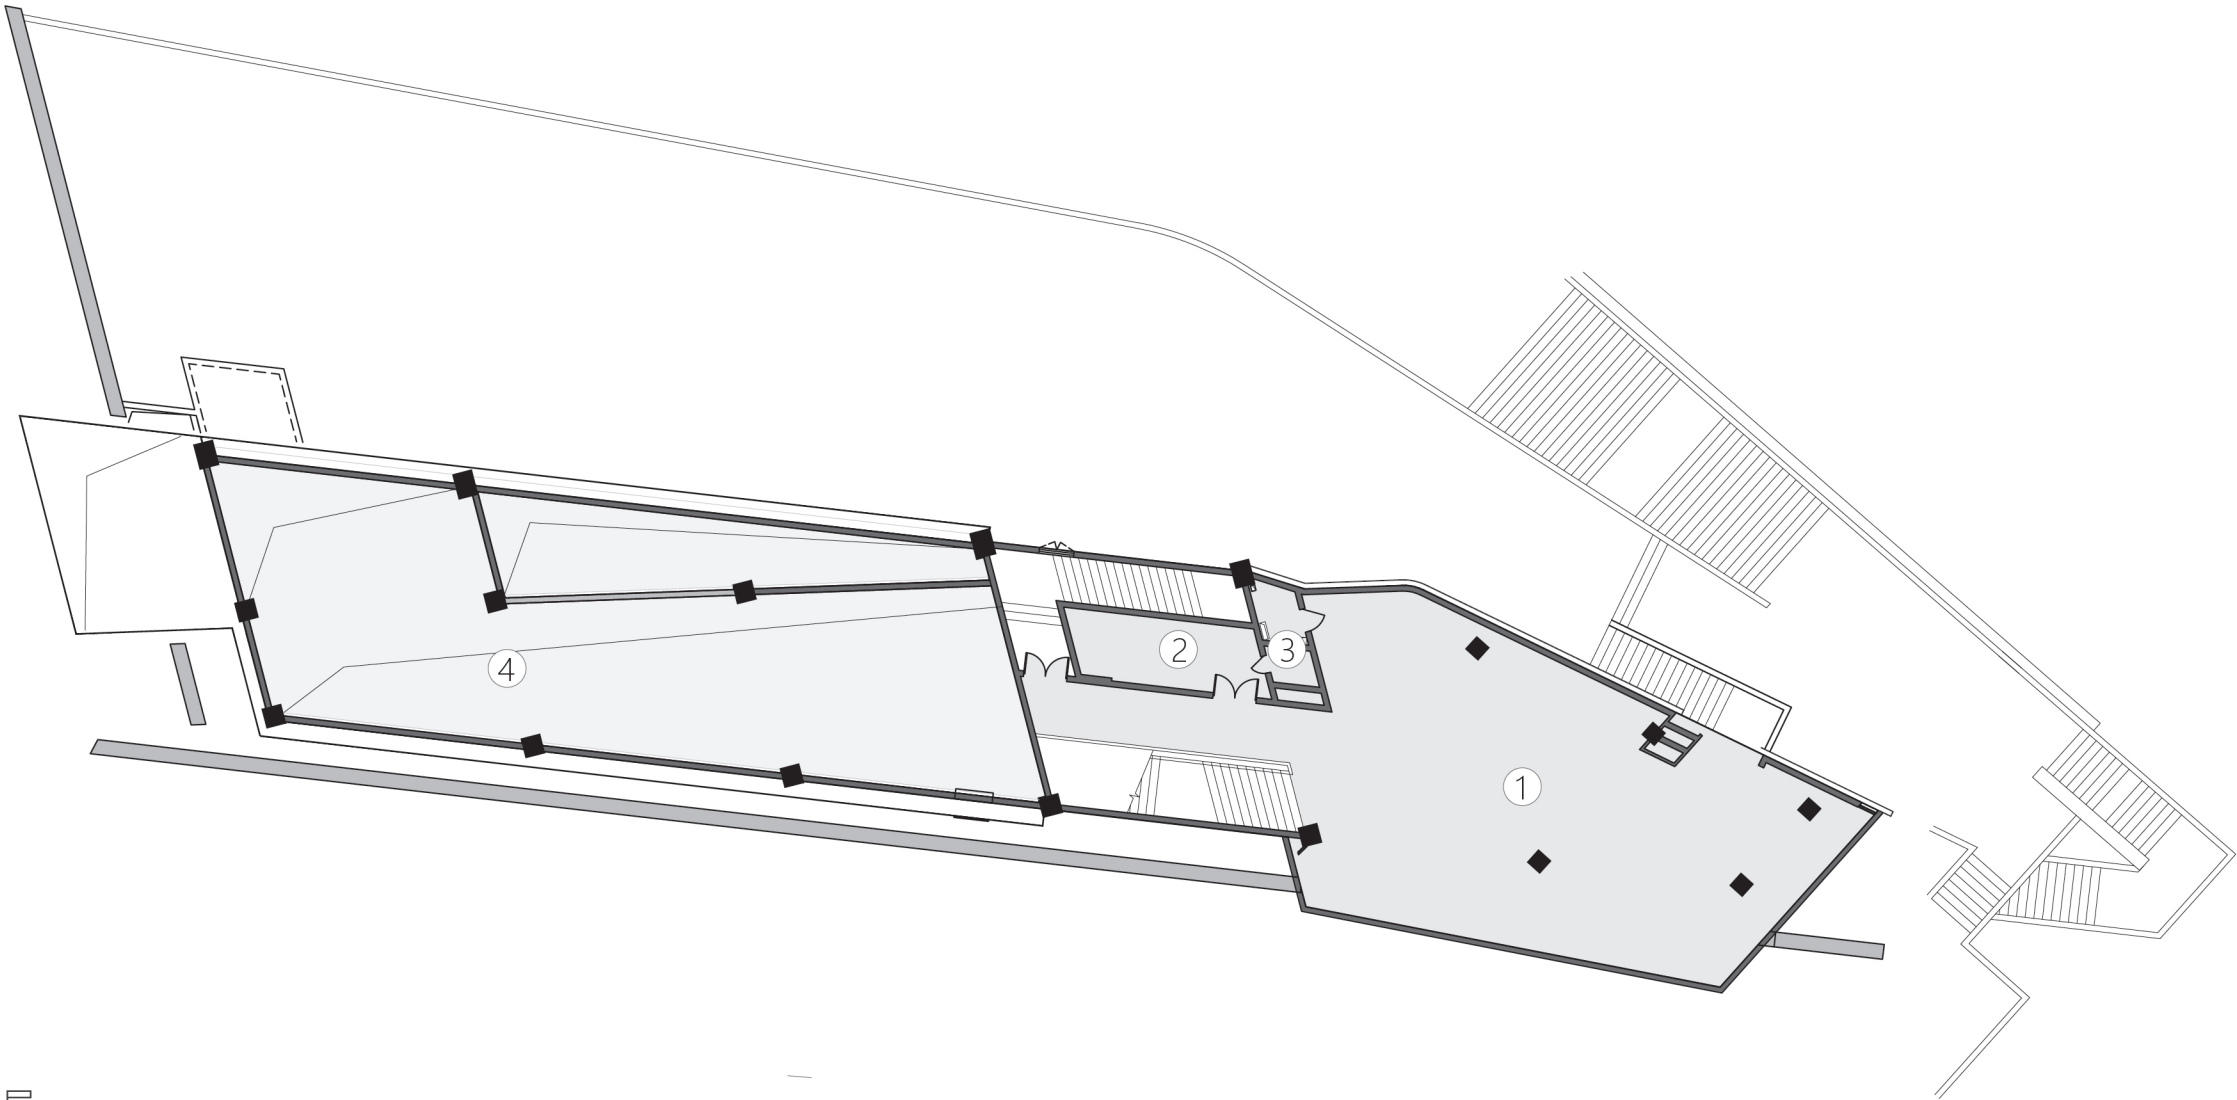



FOURTH FLOOR 四层

0 10m







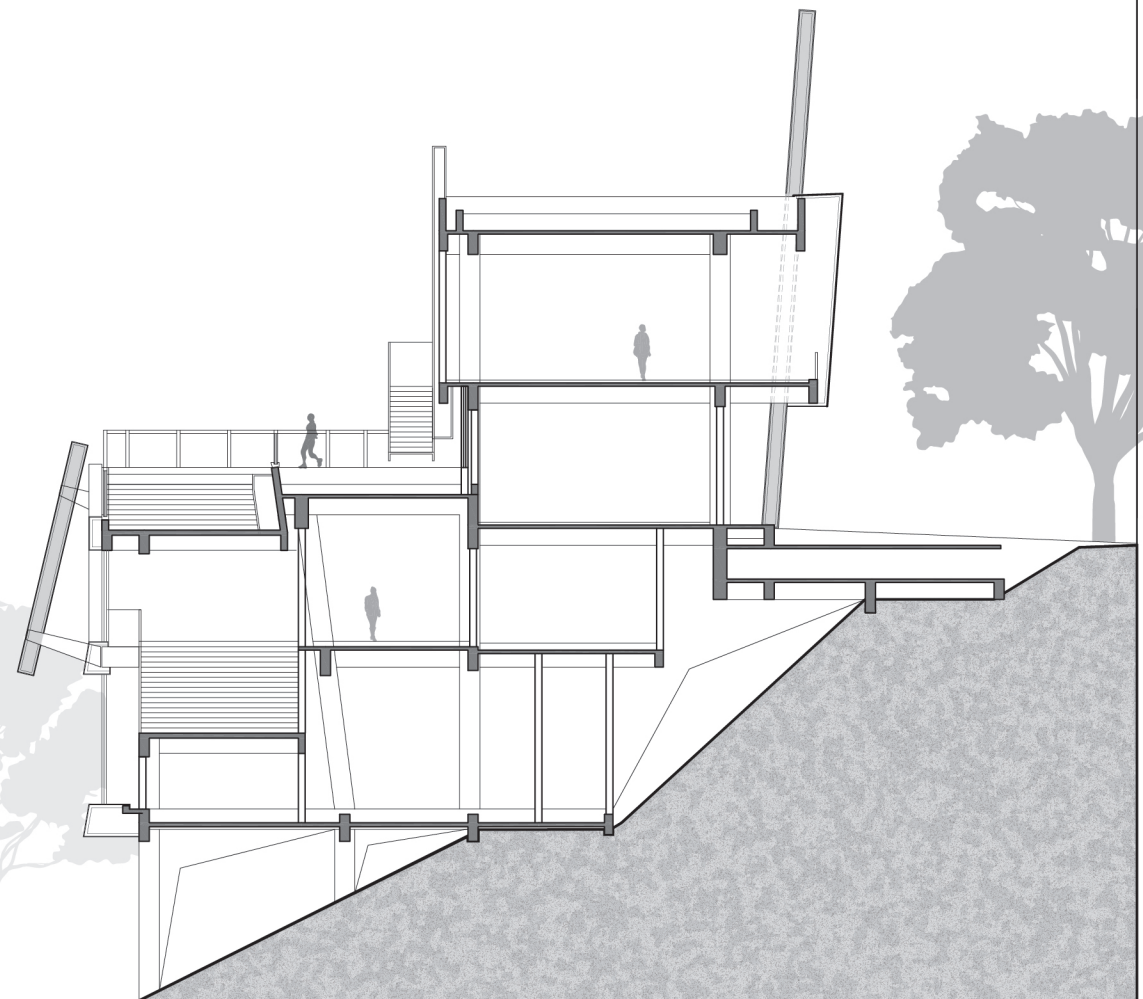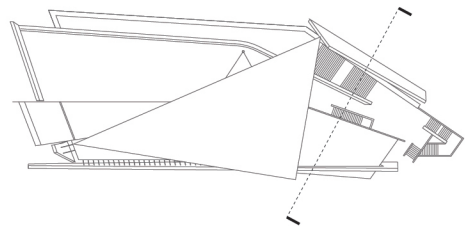

0 10m