




Cube A

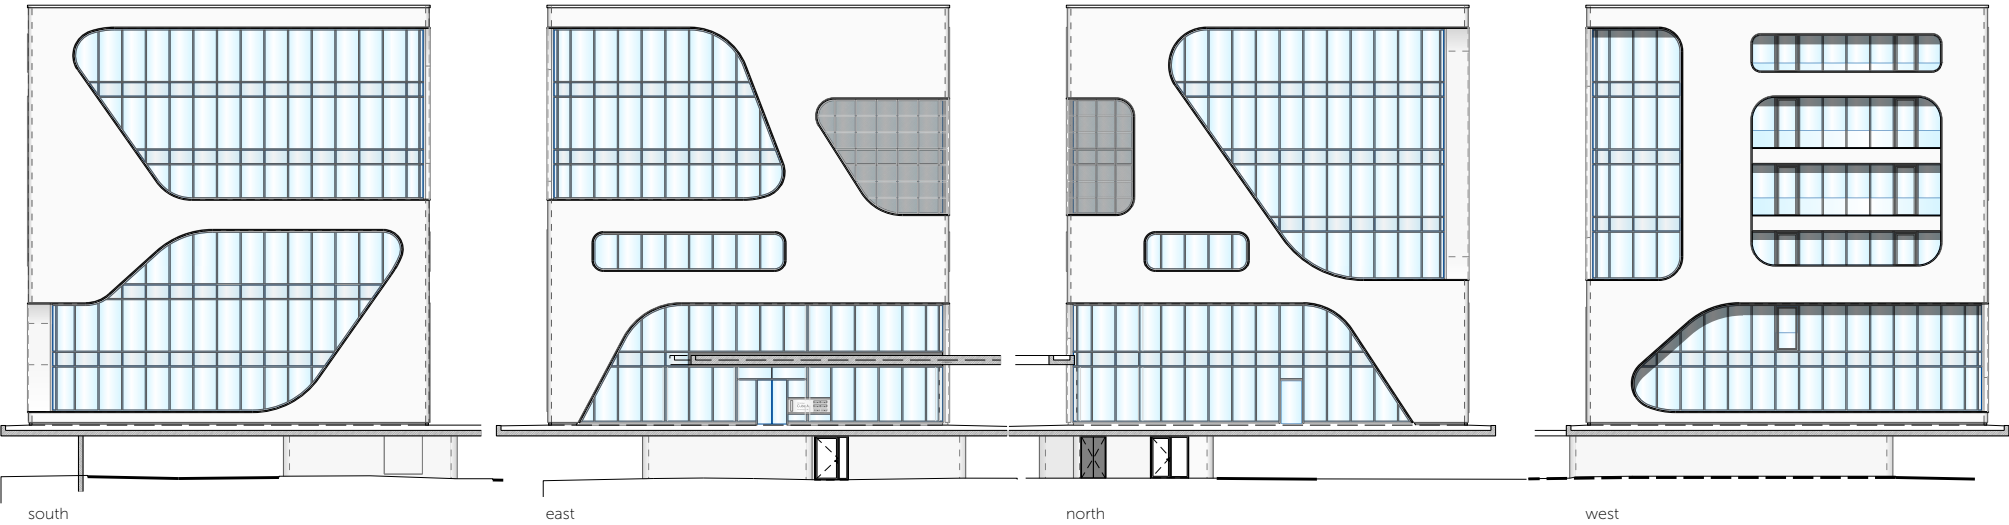

Cube B

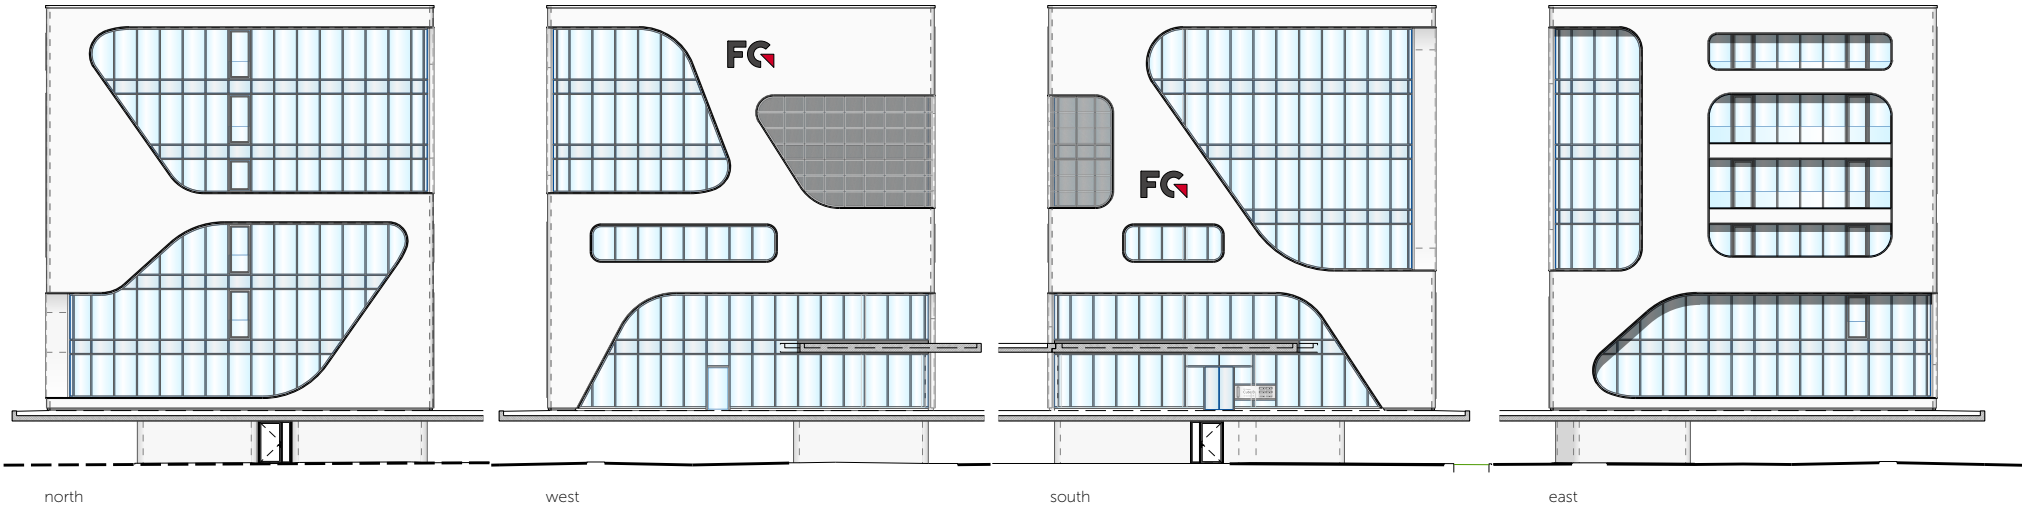


- 1 Office
- 2 Reception
- 3 Kitchenette
- 4 Sanitation
- 5 Server room

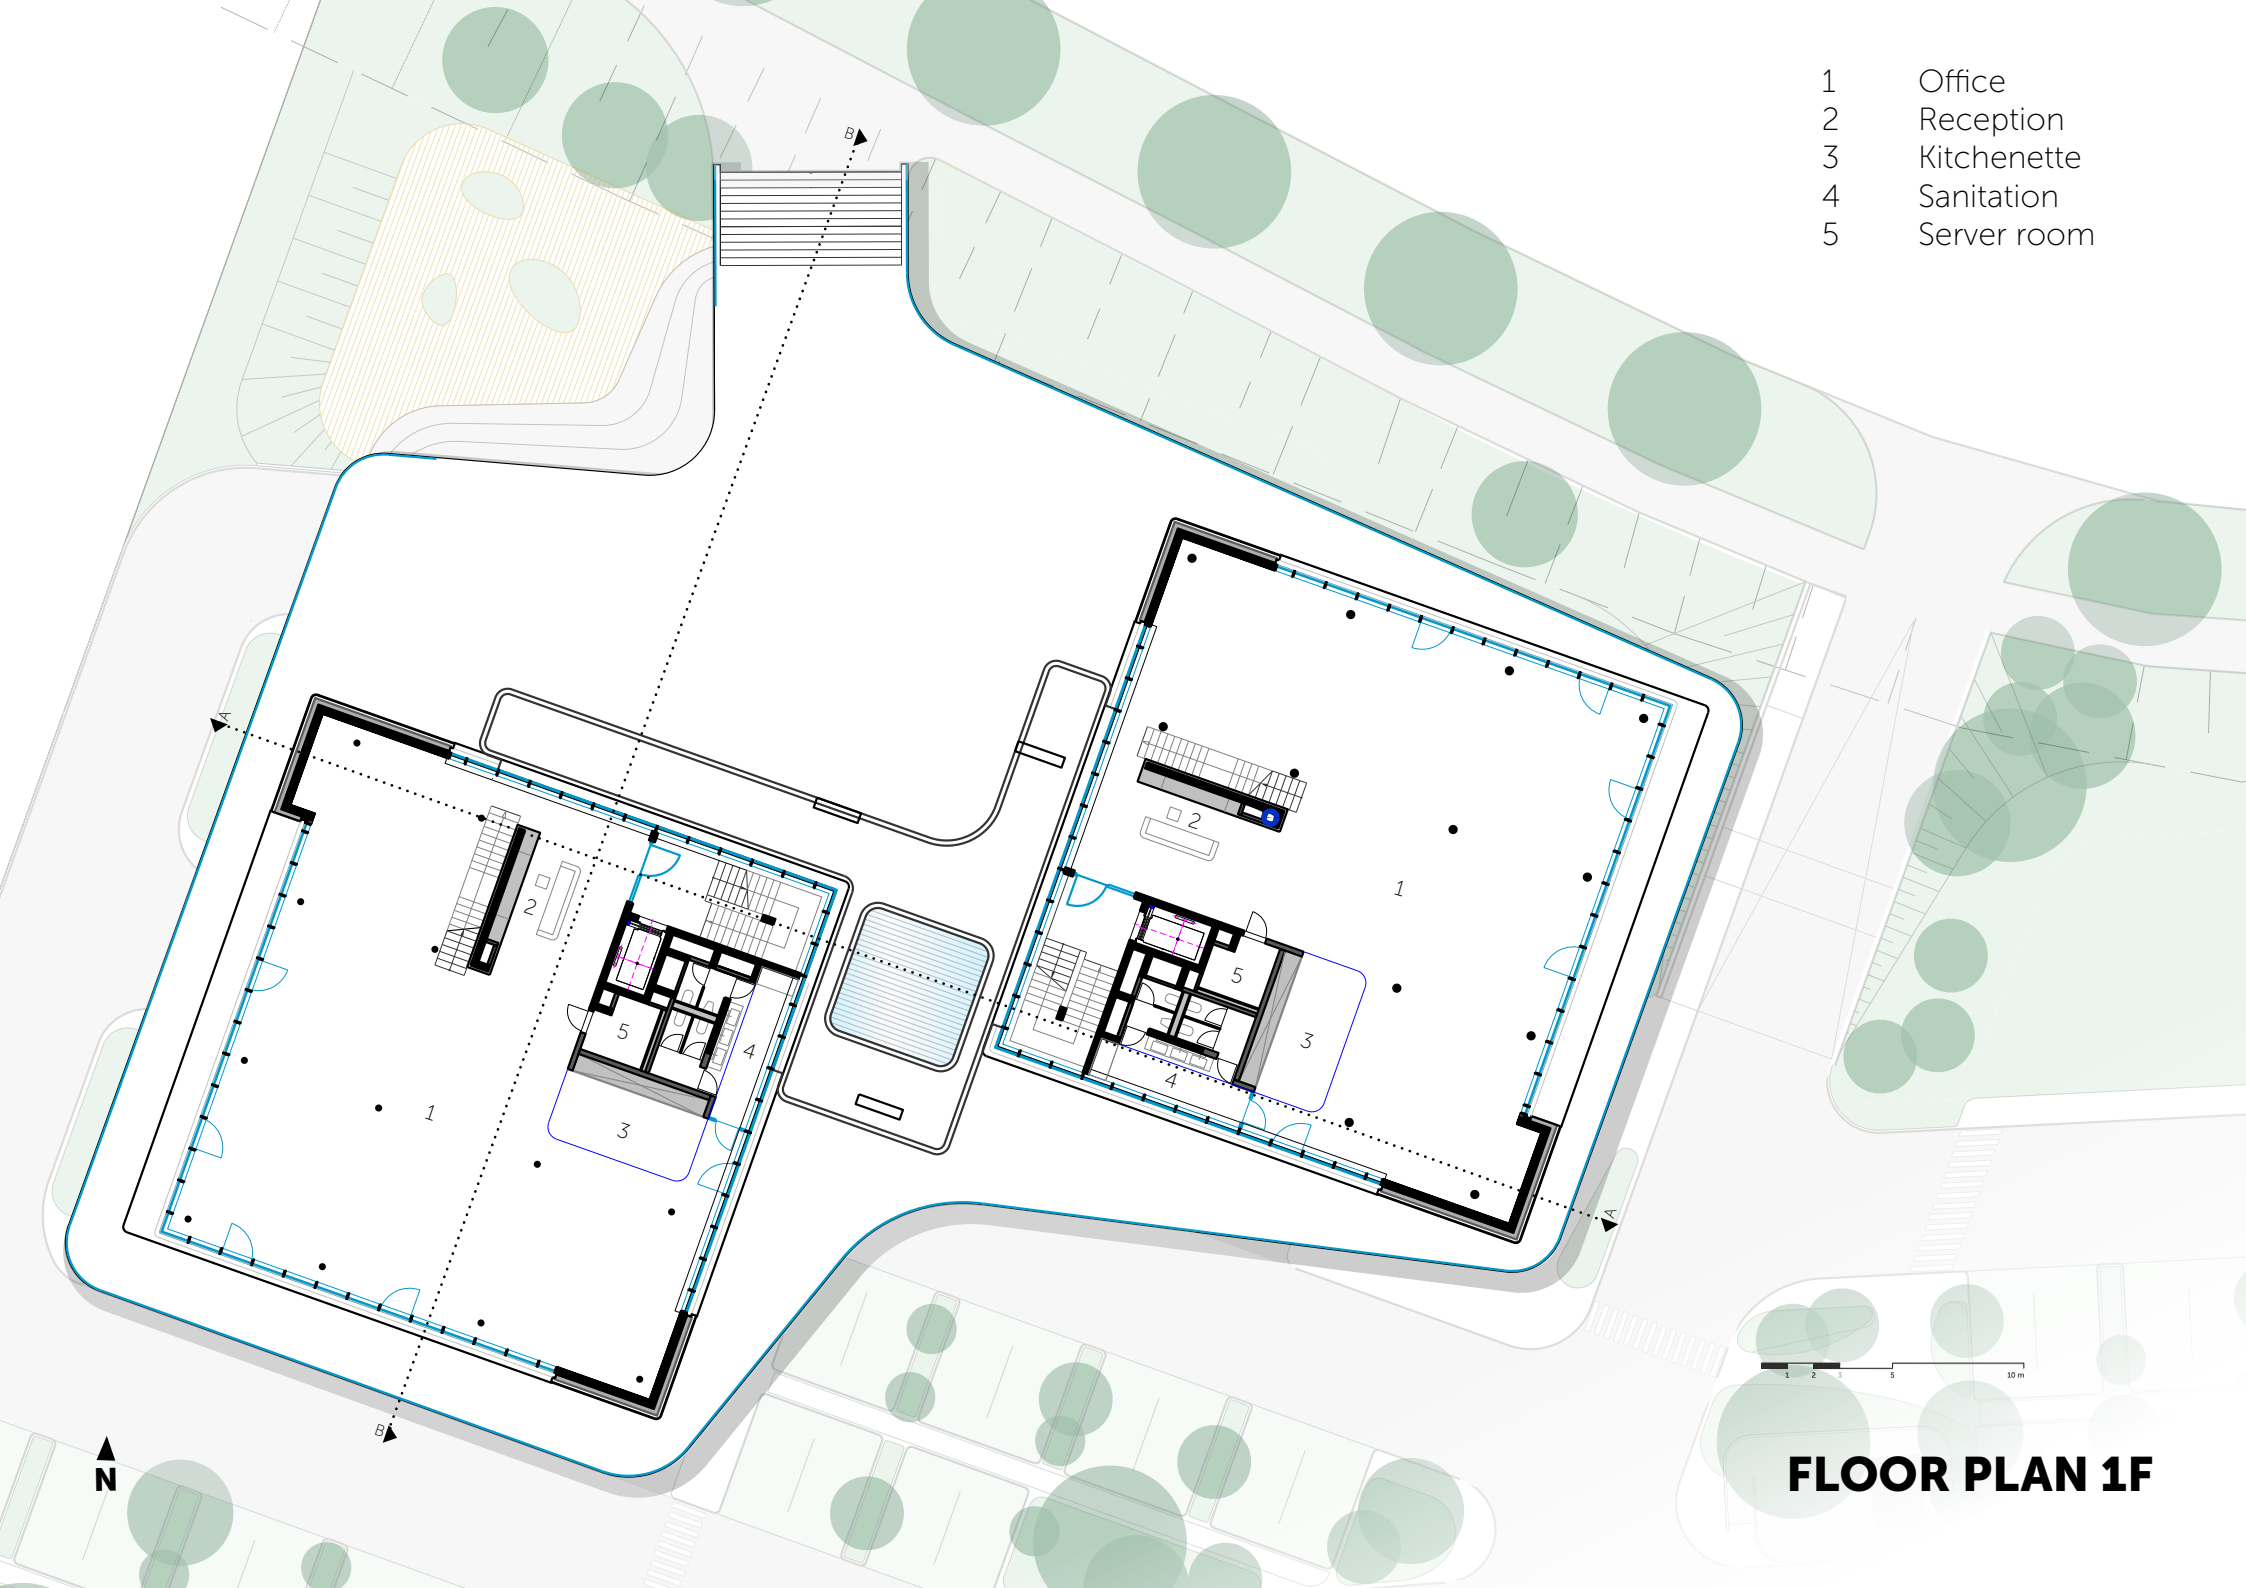

1 2 3 5 10 m


FLOOR PLAN 1F

- 1 Entrance
- 2 Reception/Foyer
- 3 Bistro
- 4 Sanitation
- 5 Serving counter
- 6 Server room
- 7 Office
- 8 Terrace with seating steps

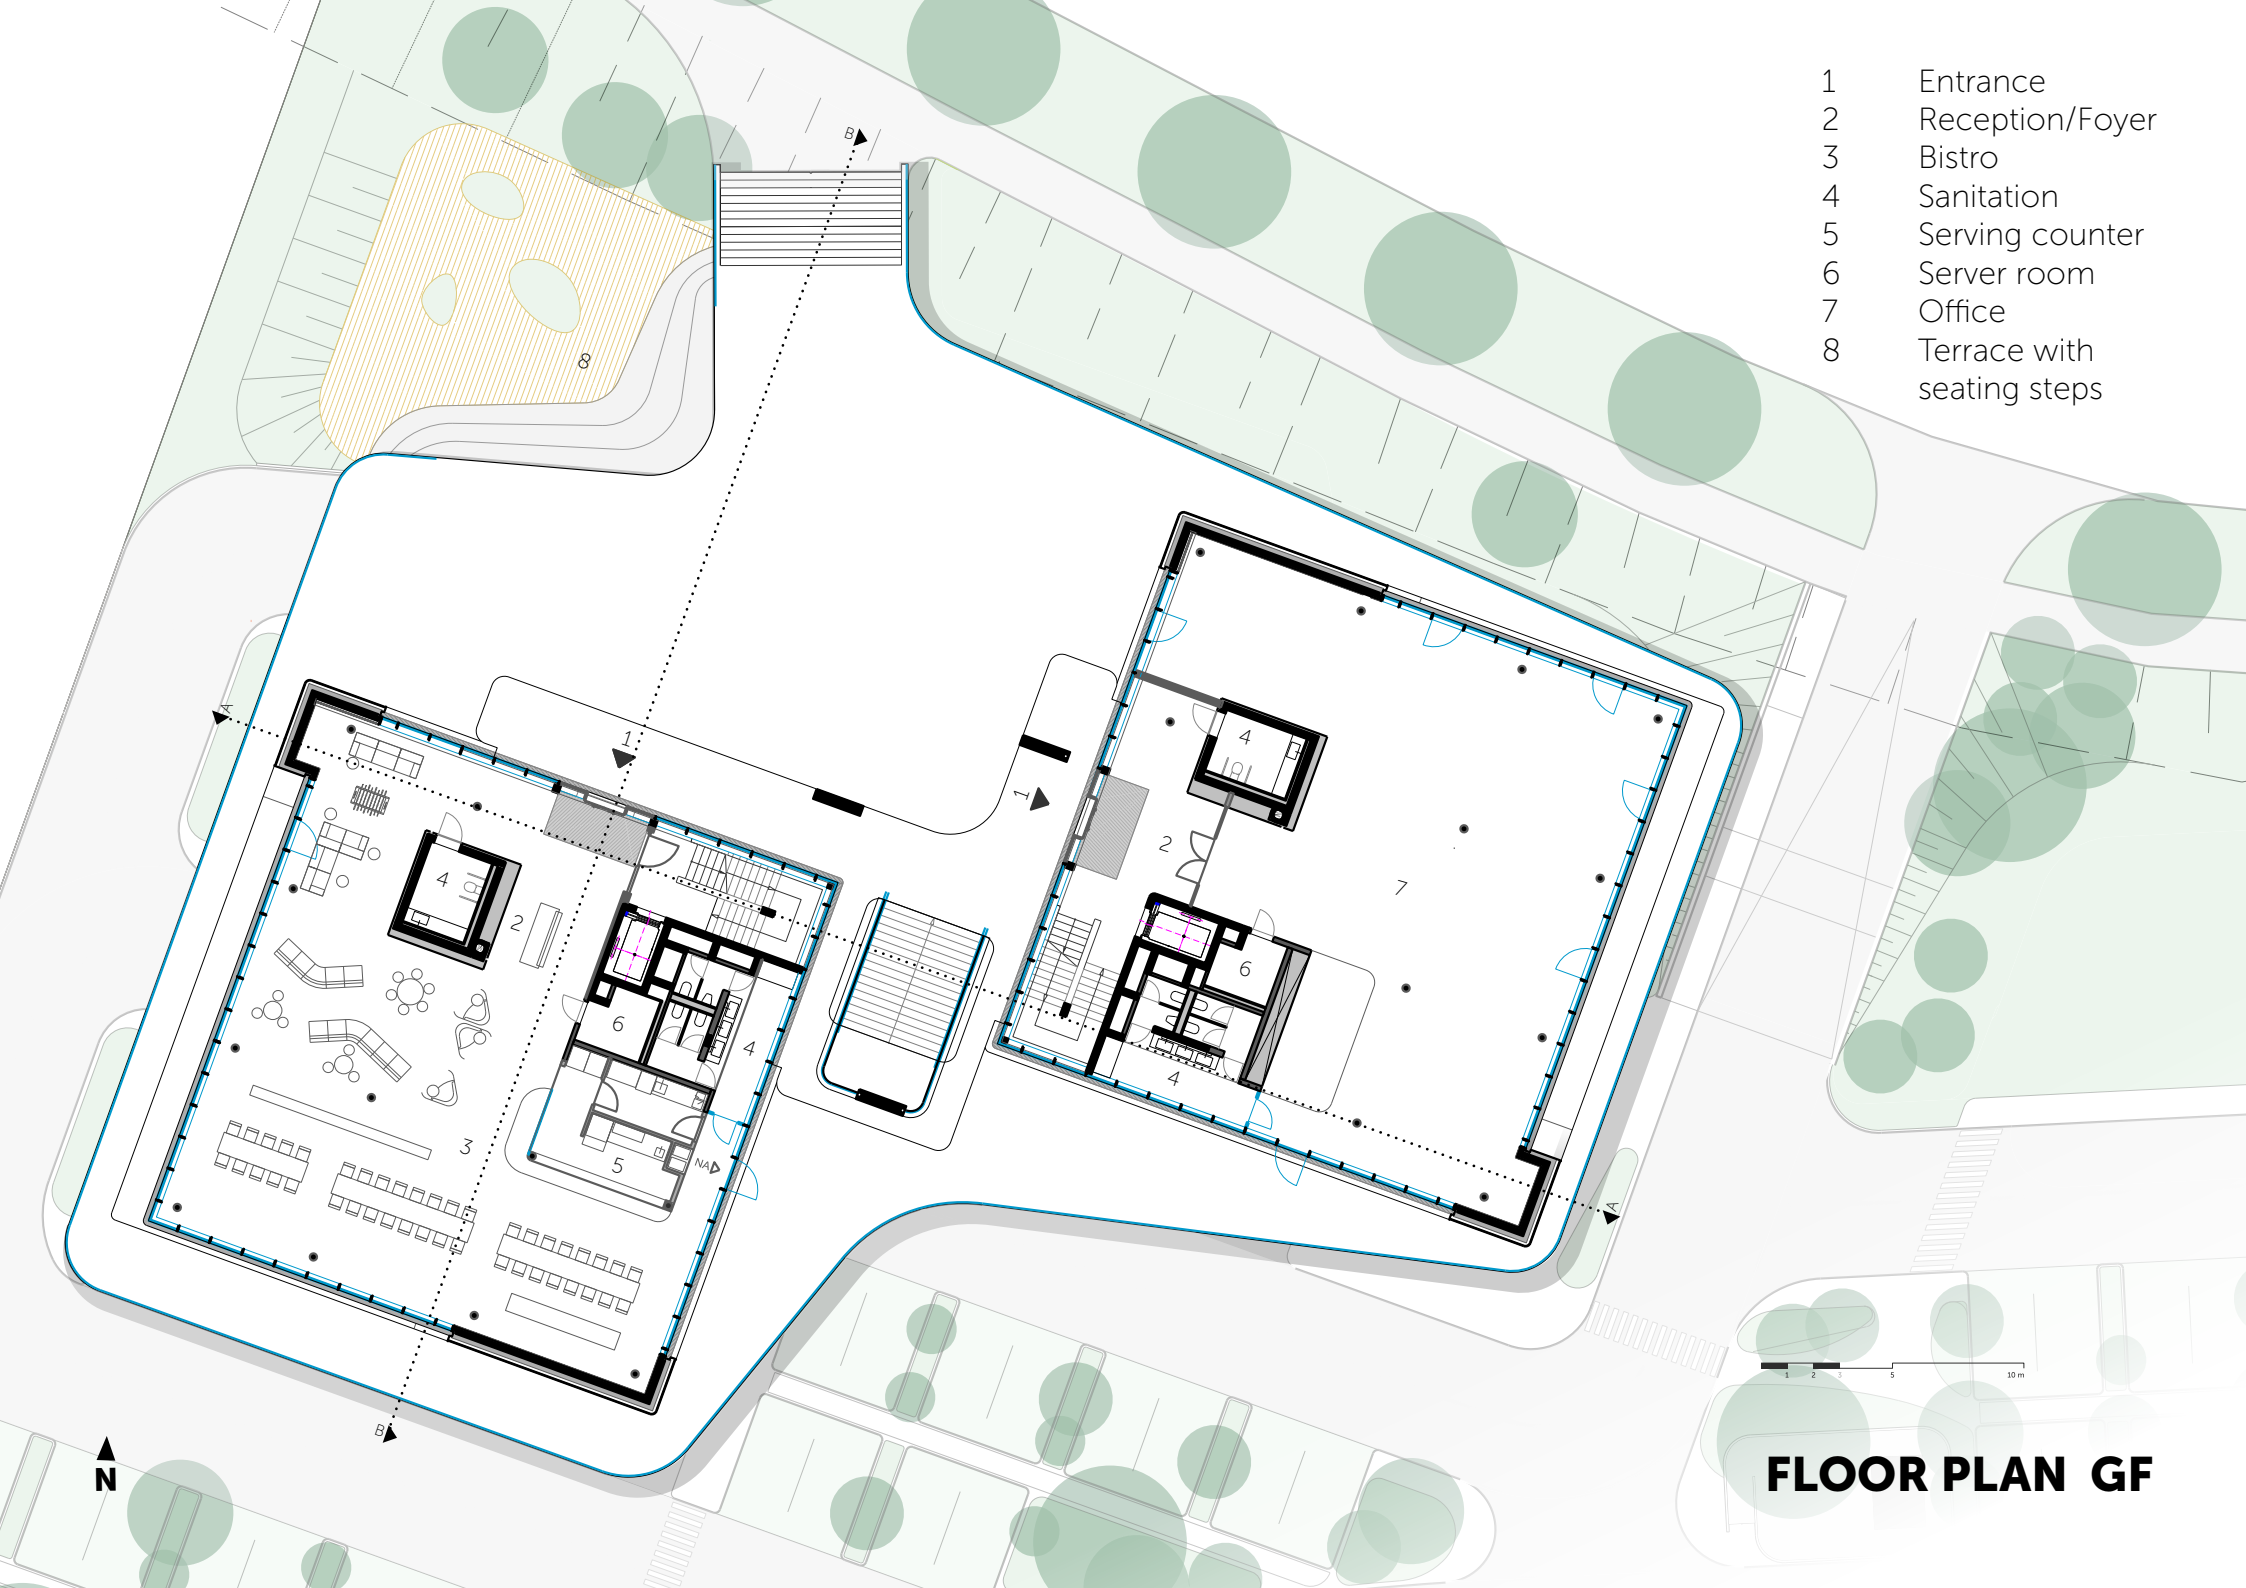


FLOOR PLAN GF

TRIPLE GLAZING STRUCTURE

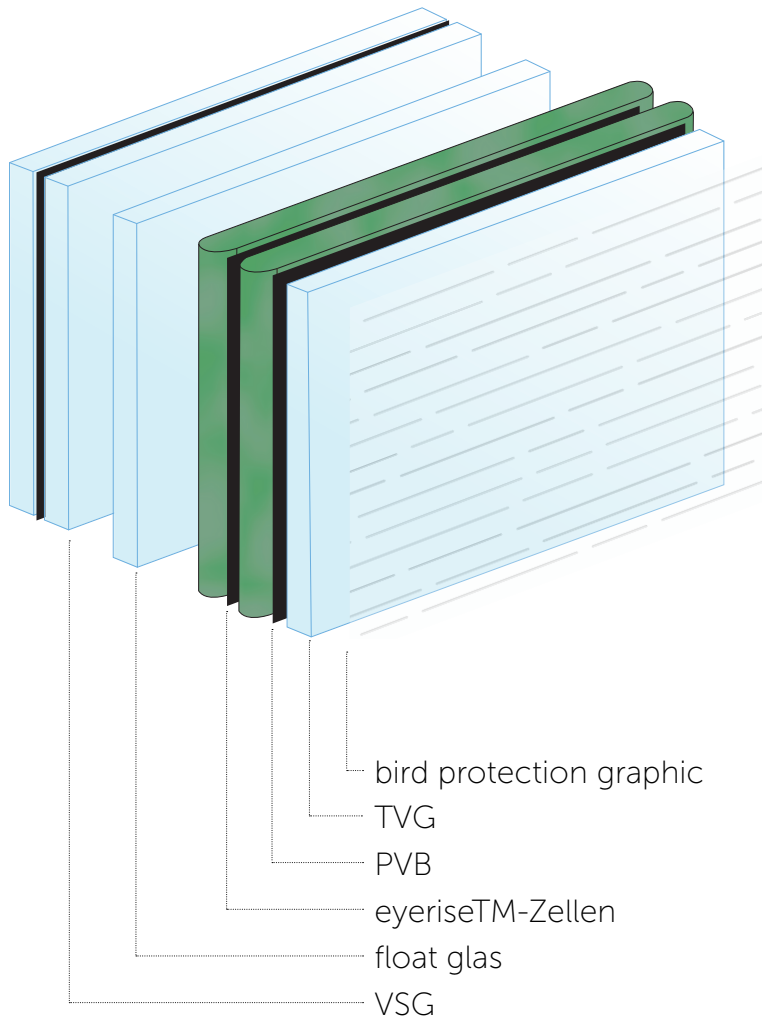

EYERISE™ S350® TECHNOLOGY BY MERCK

source: https://www.eyrise.com/wp-content/uploads/2019/03/eyrise_s350_brochure_Merck_DE.pdf

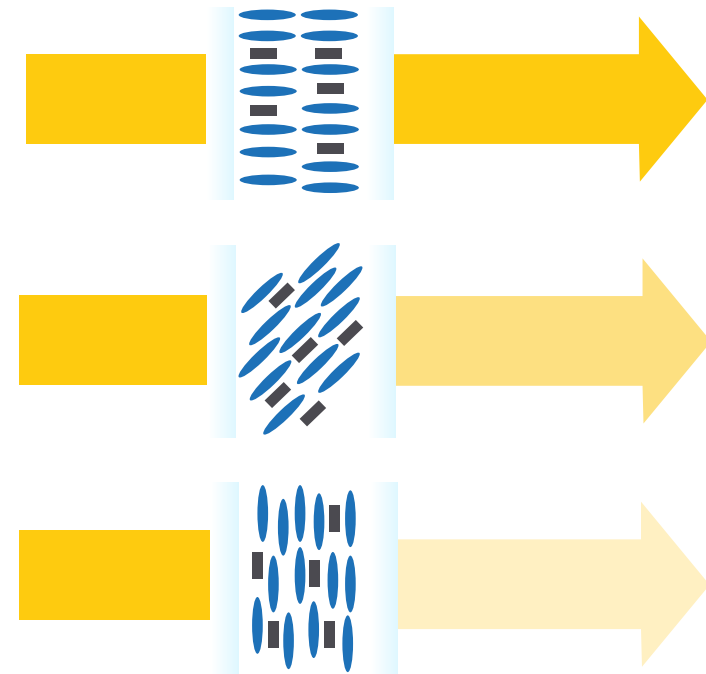

-  licrivision® liquid crystal
-  licrivision® colour molecules
-  glas
-  solar irradiation

GLAZING




LAYOUT



1 2 3 5 10 m

SECTION AA

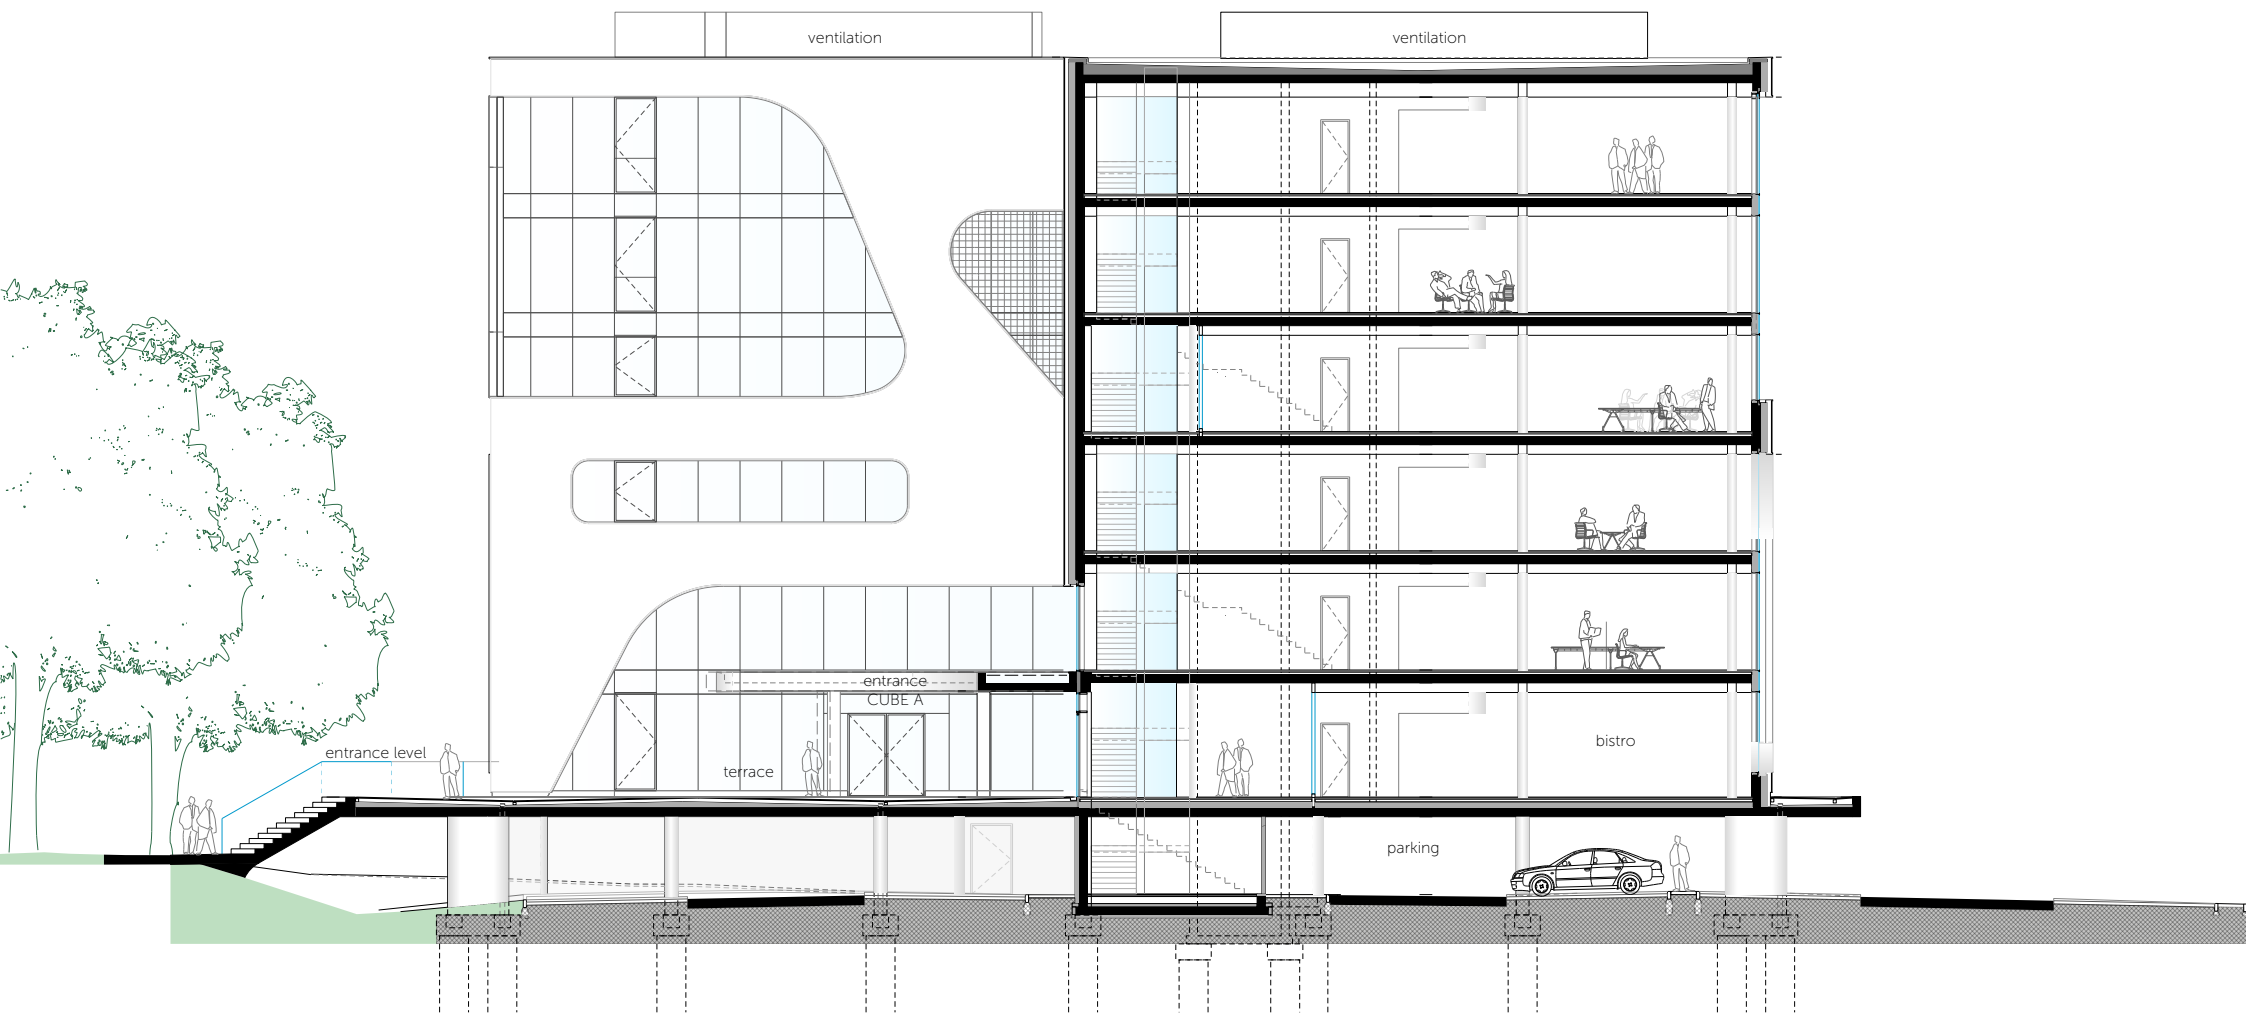

1 2 3 5 10 m

SECTION BB