




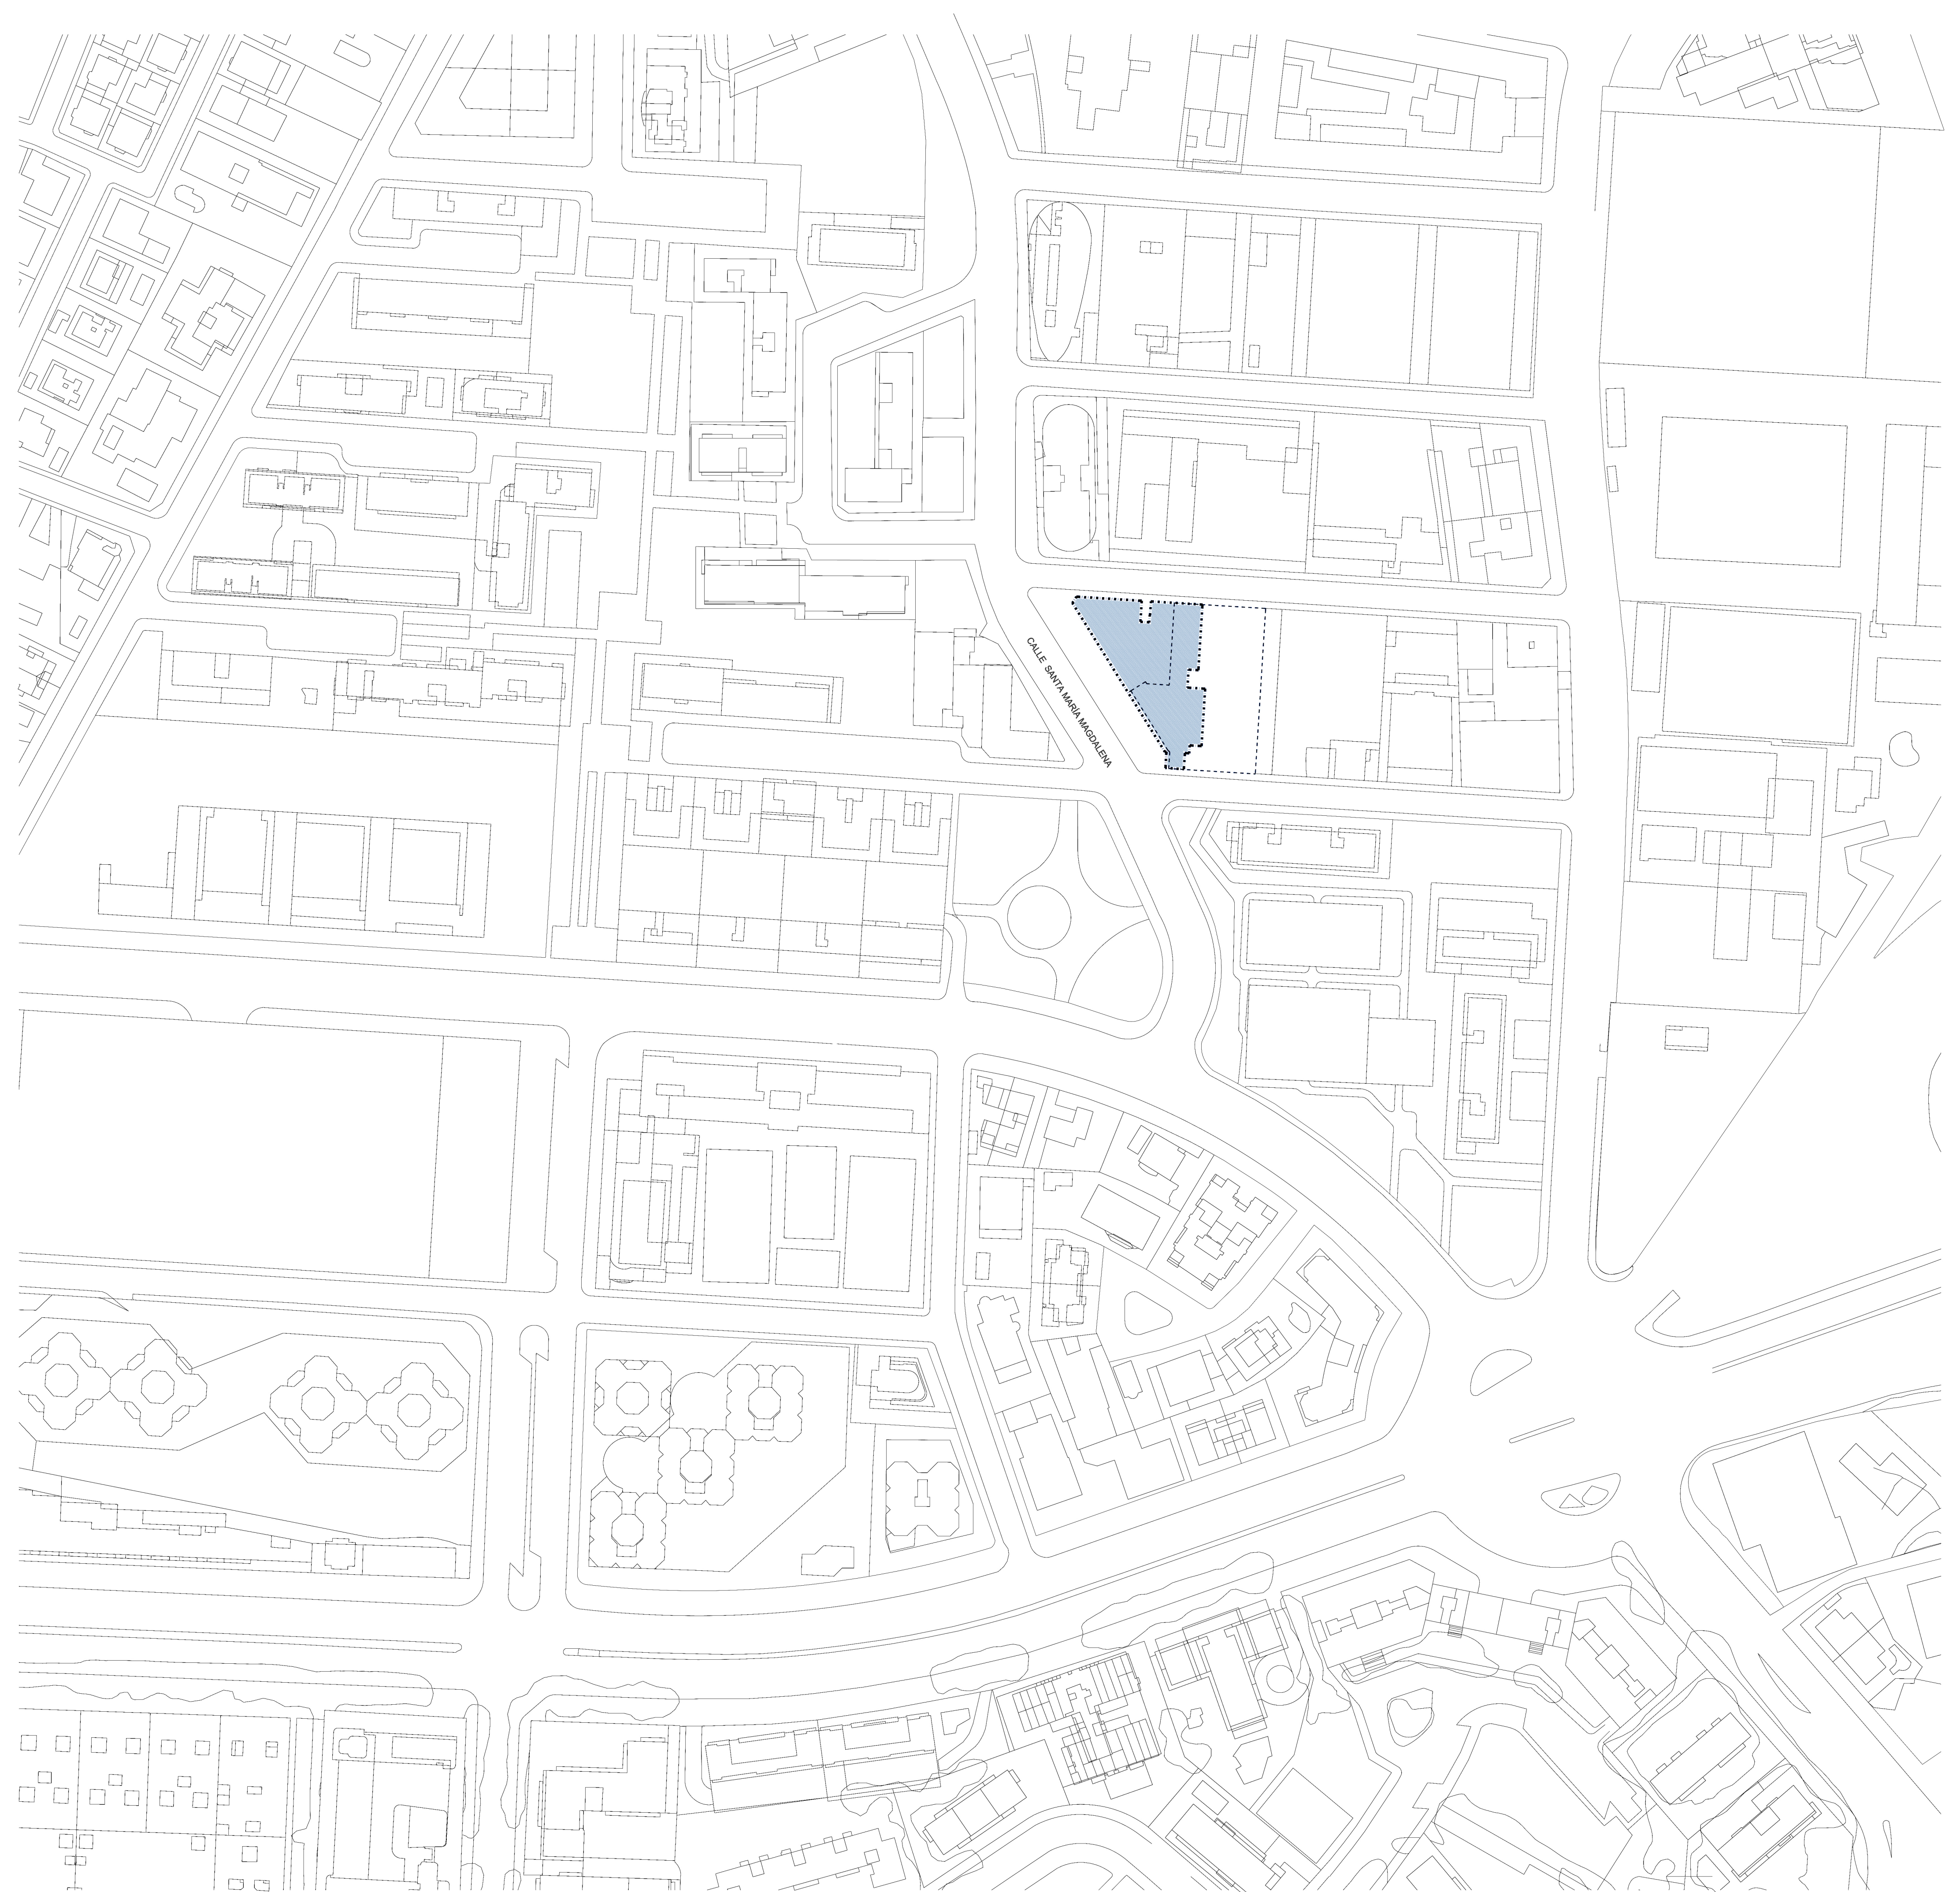

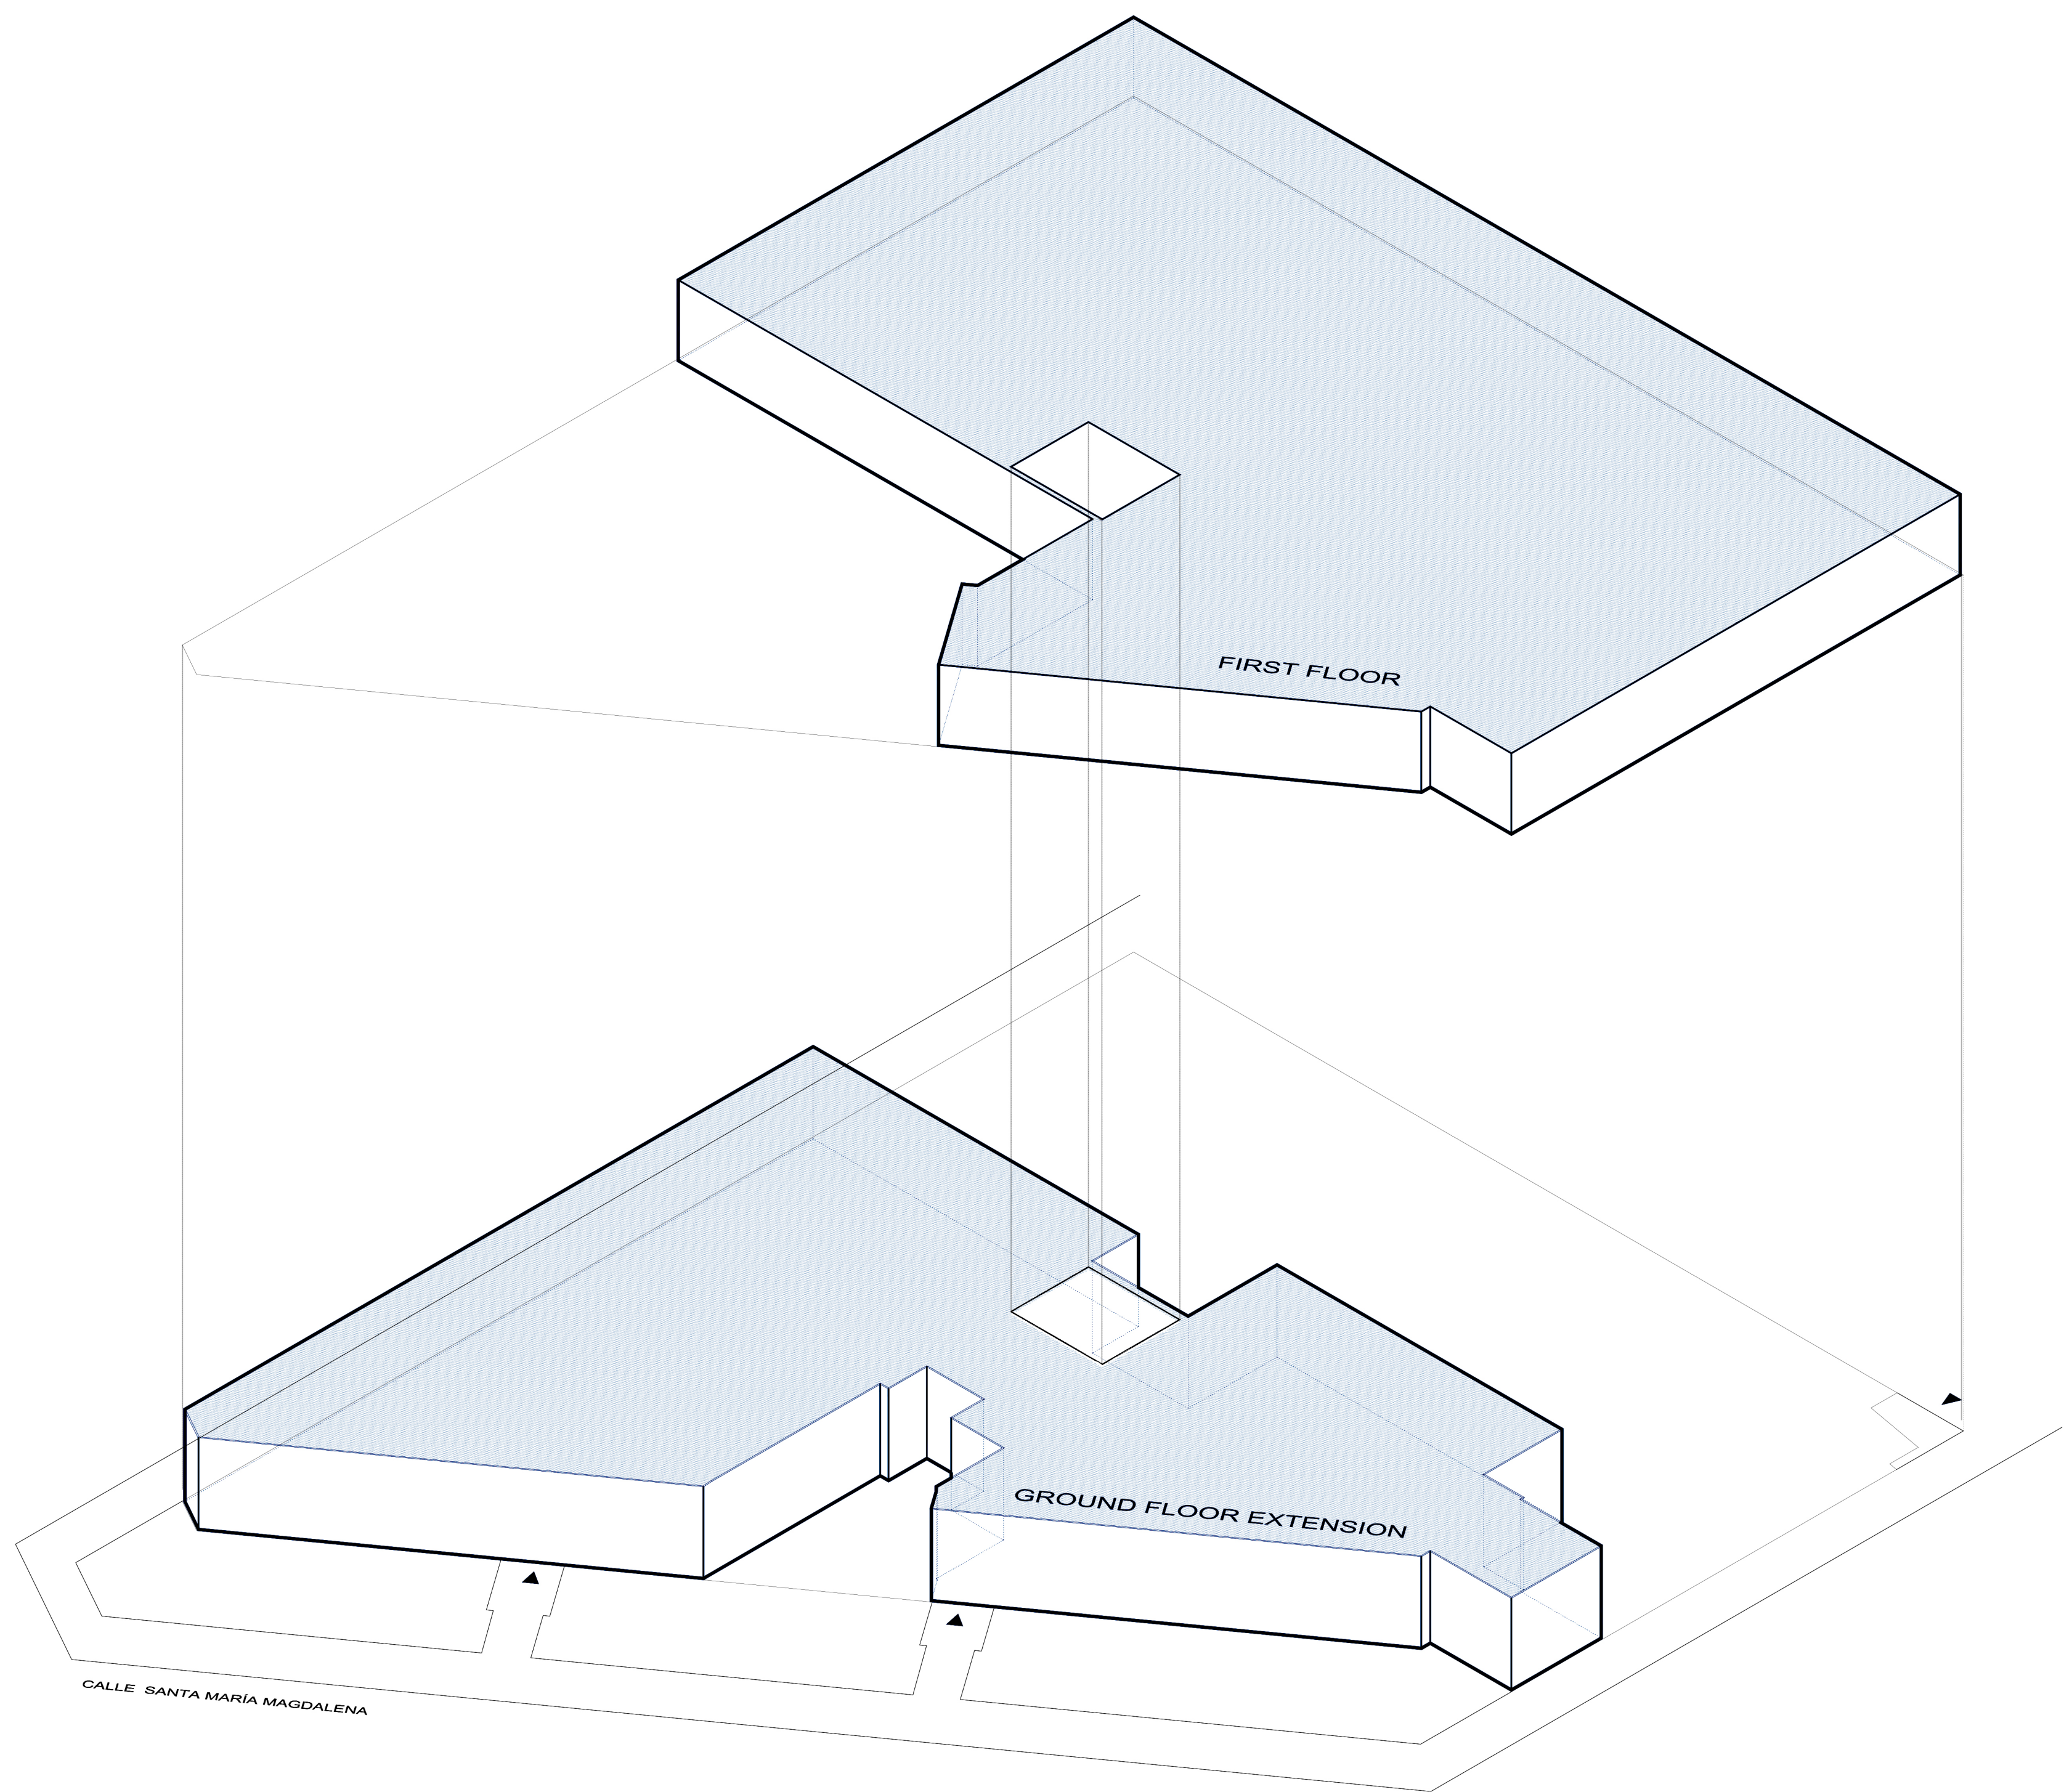

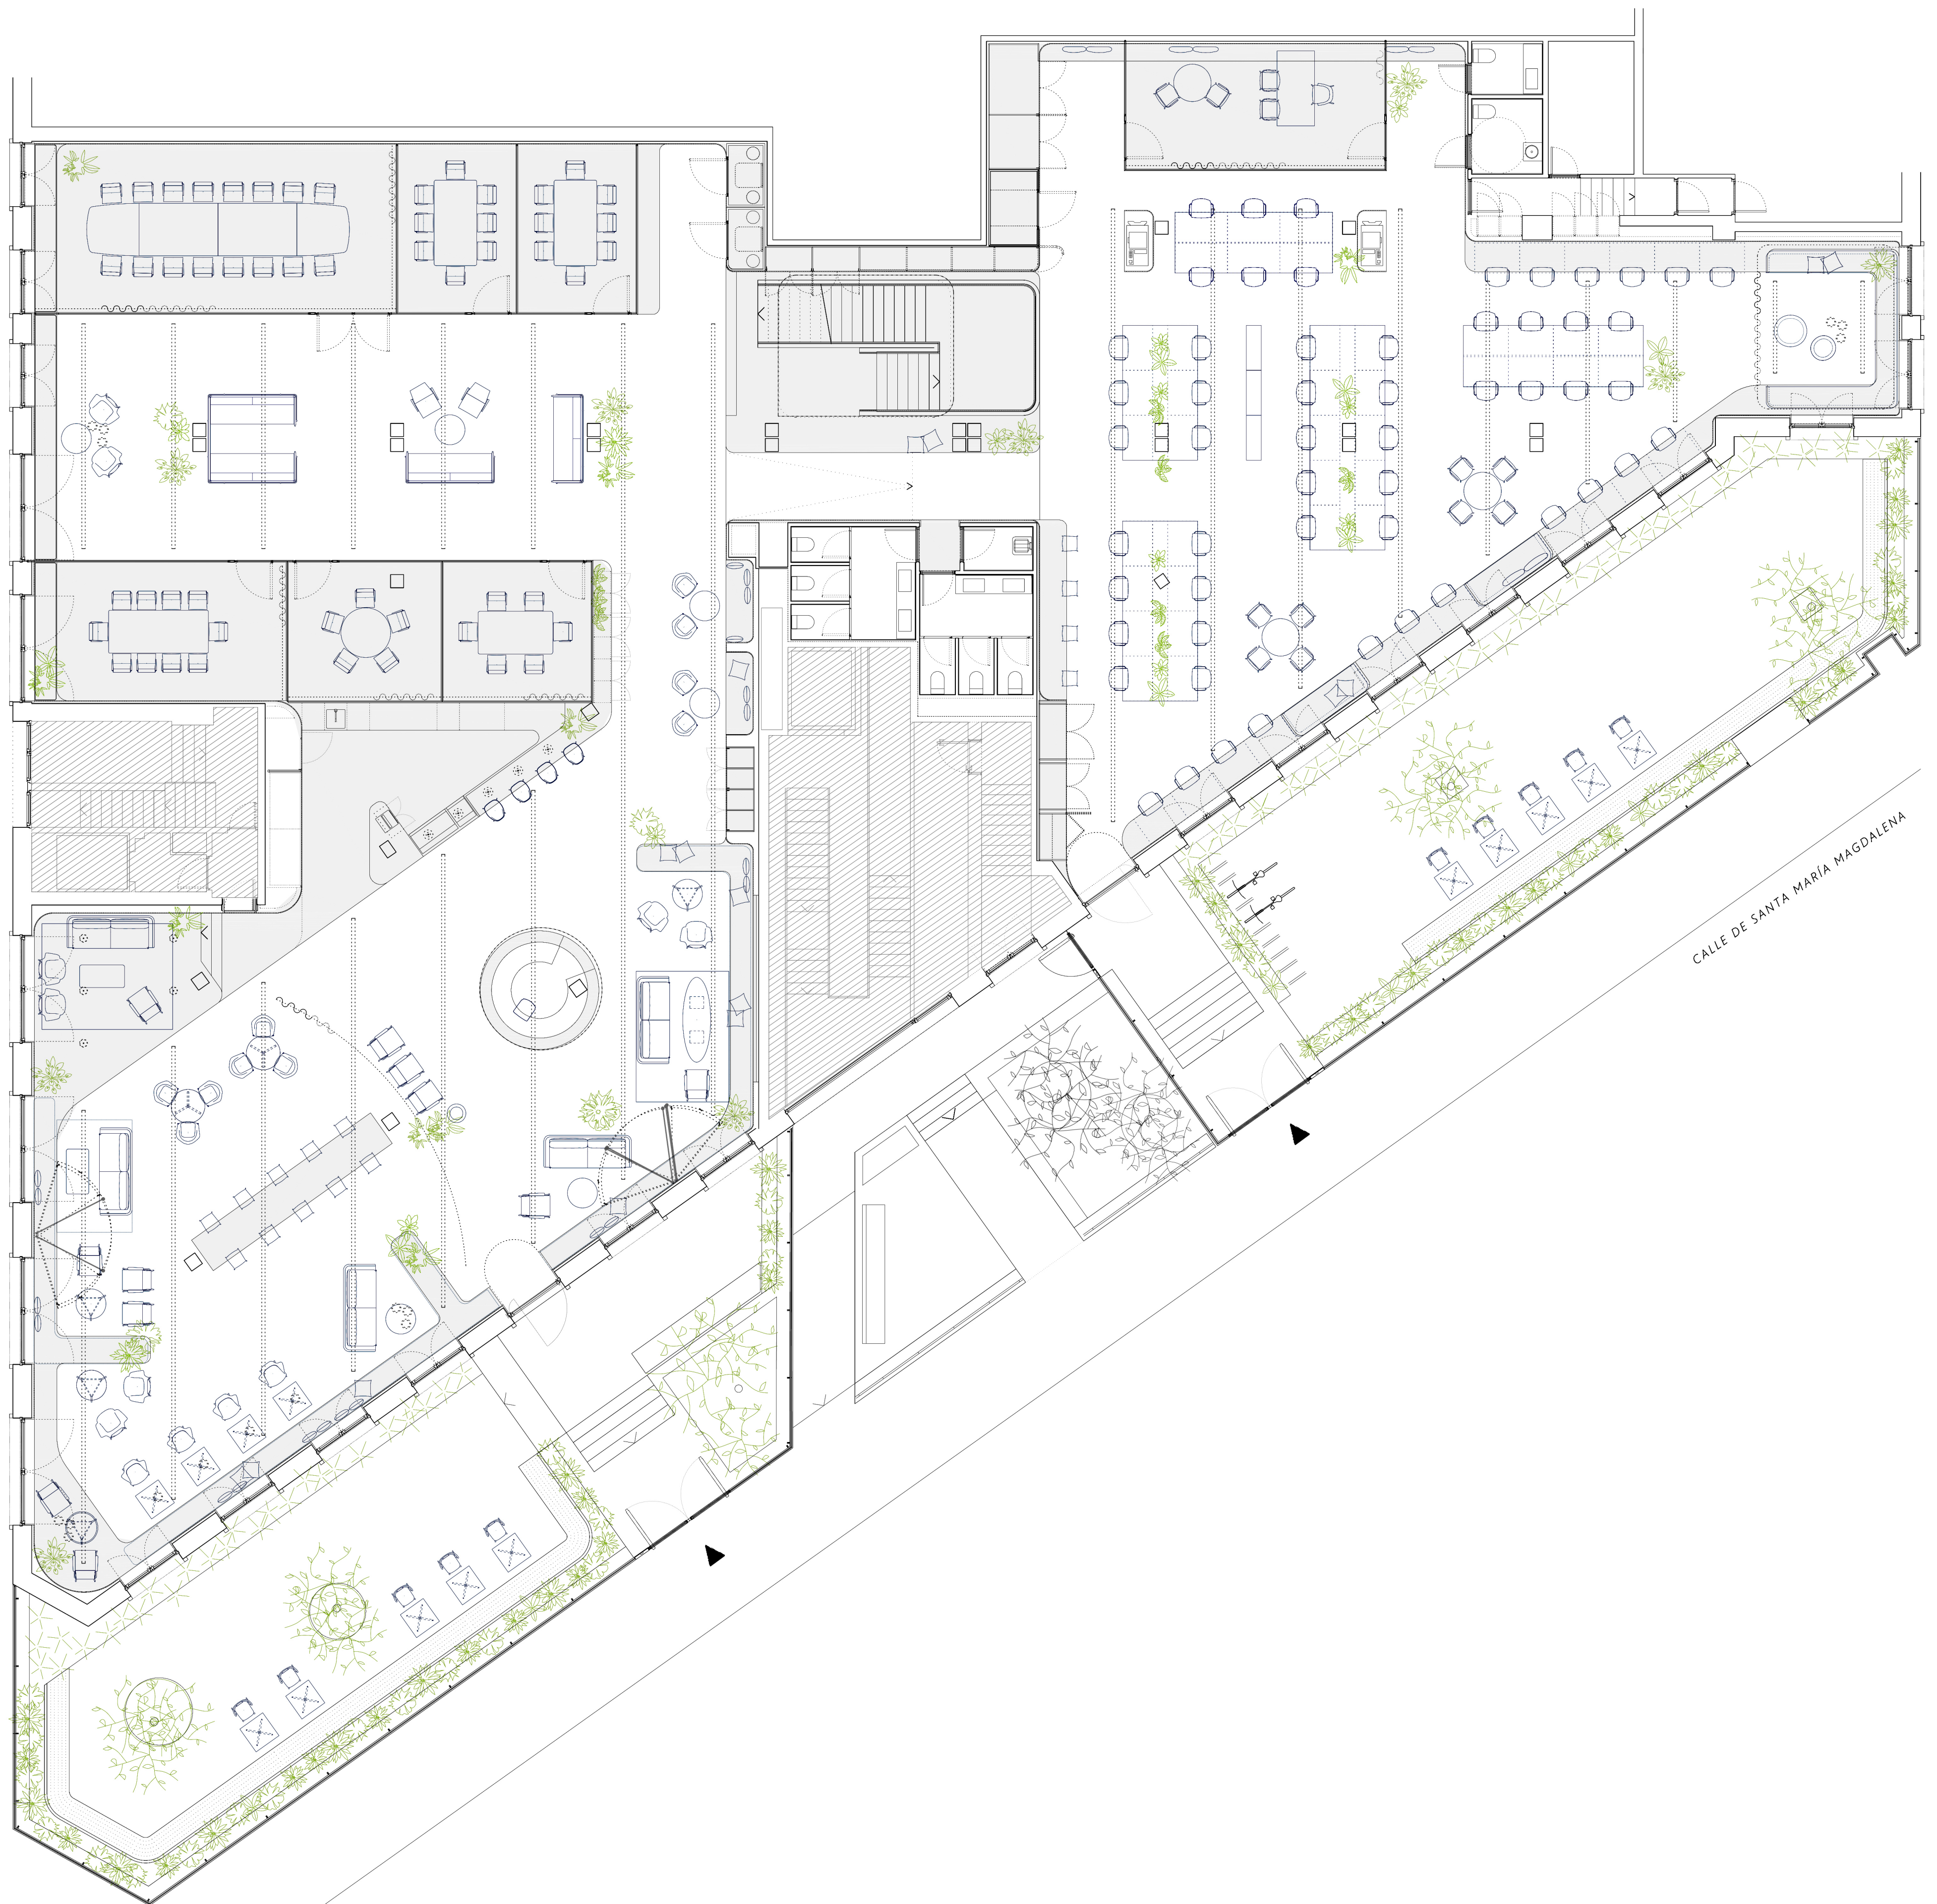







CALLE DE SANTA MARIA MAGDALENA




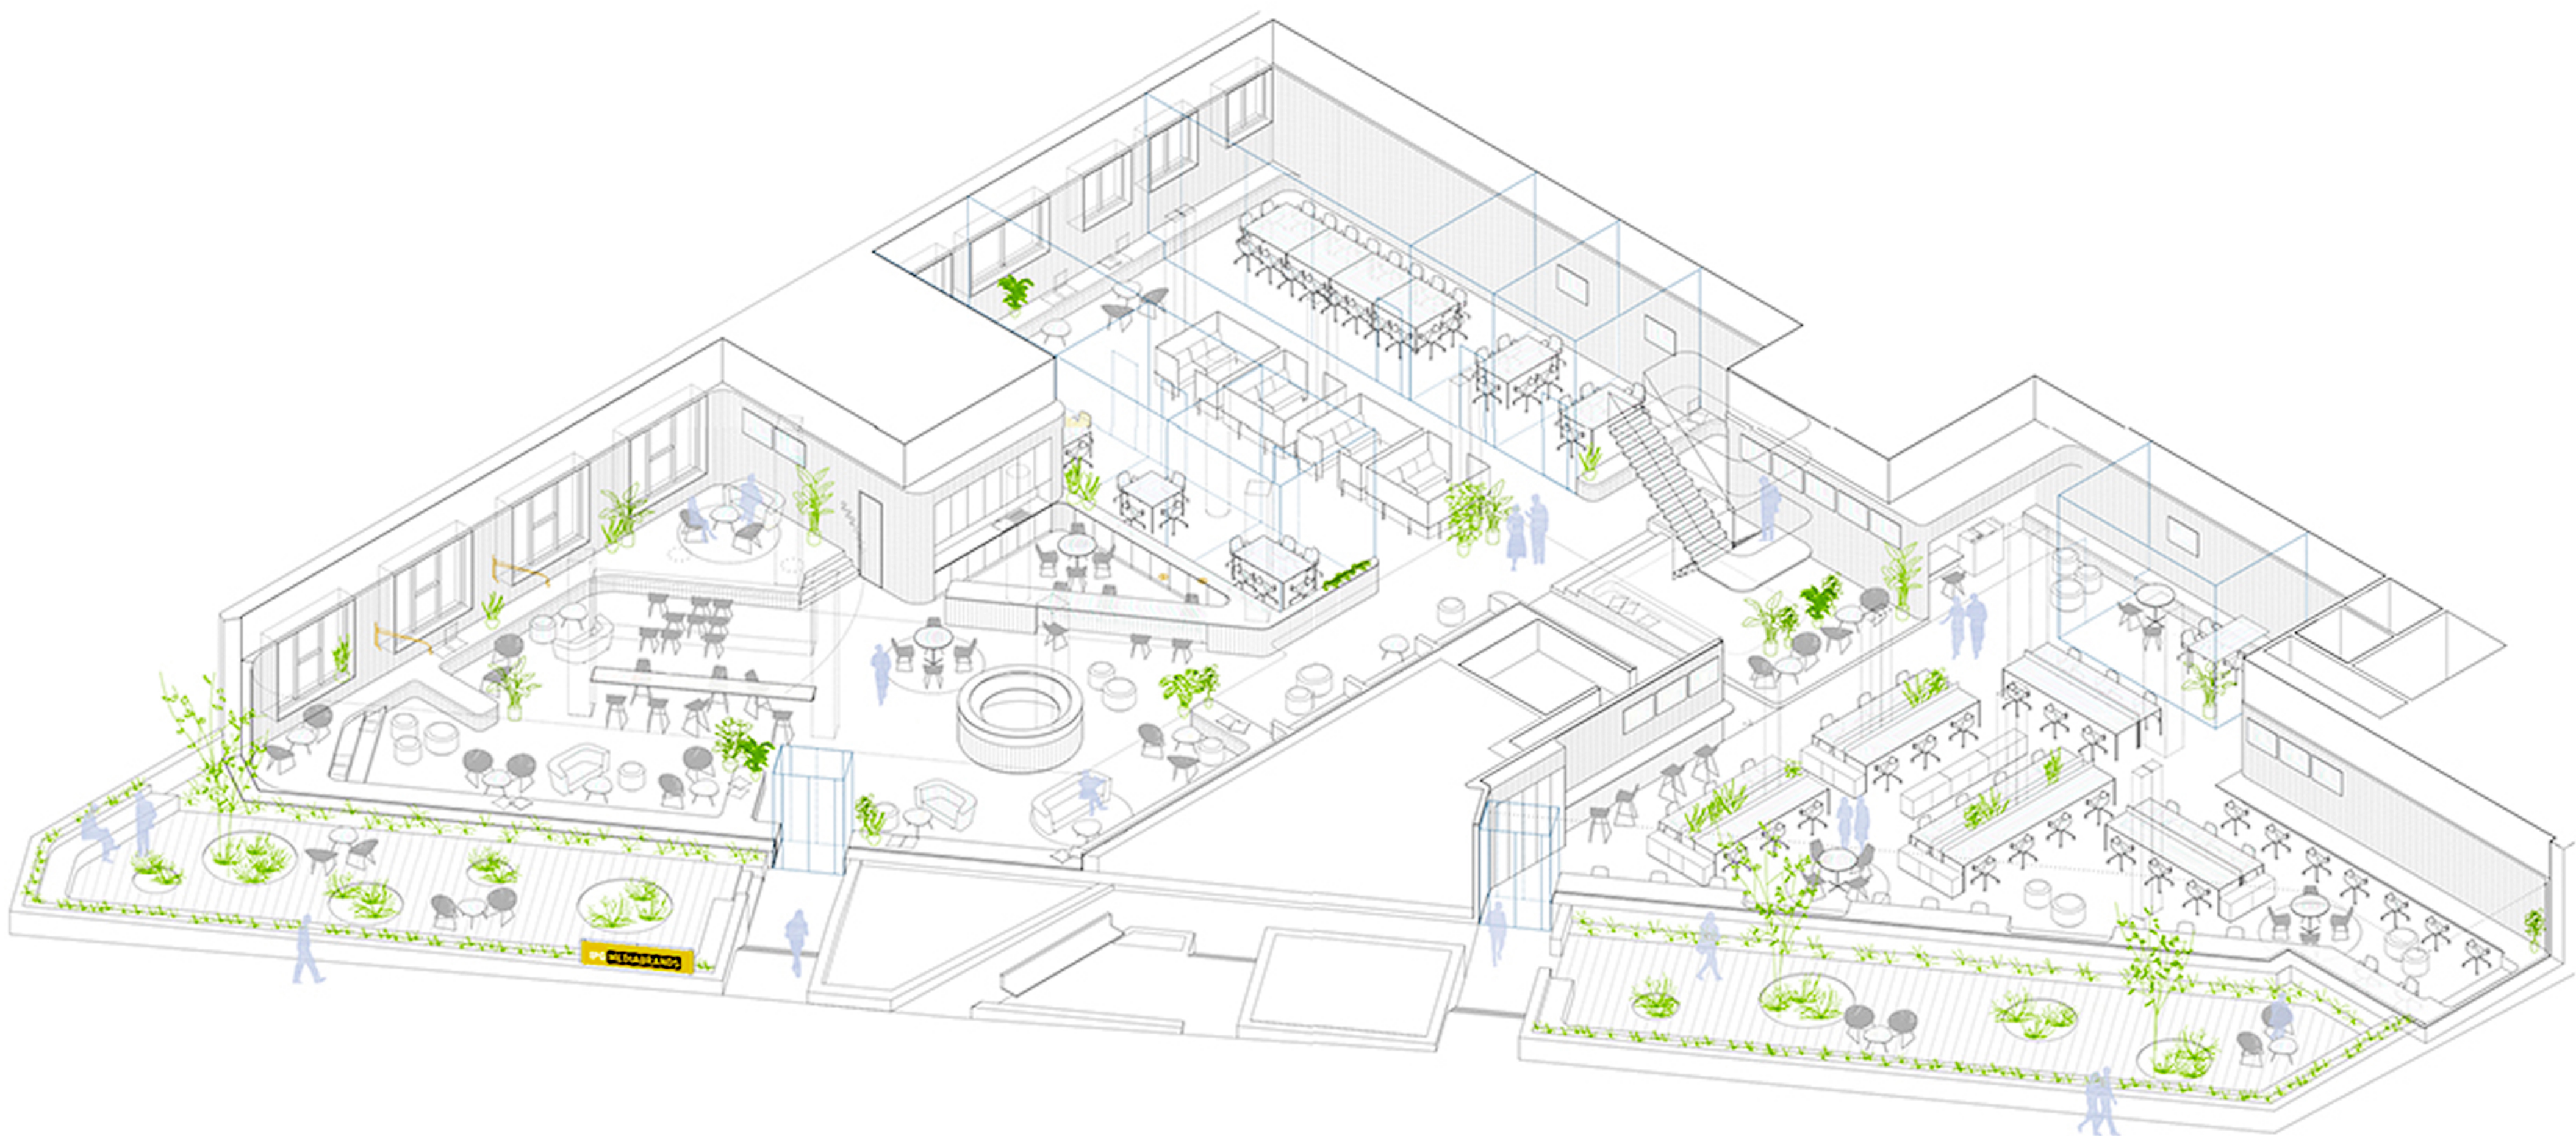




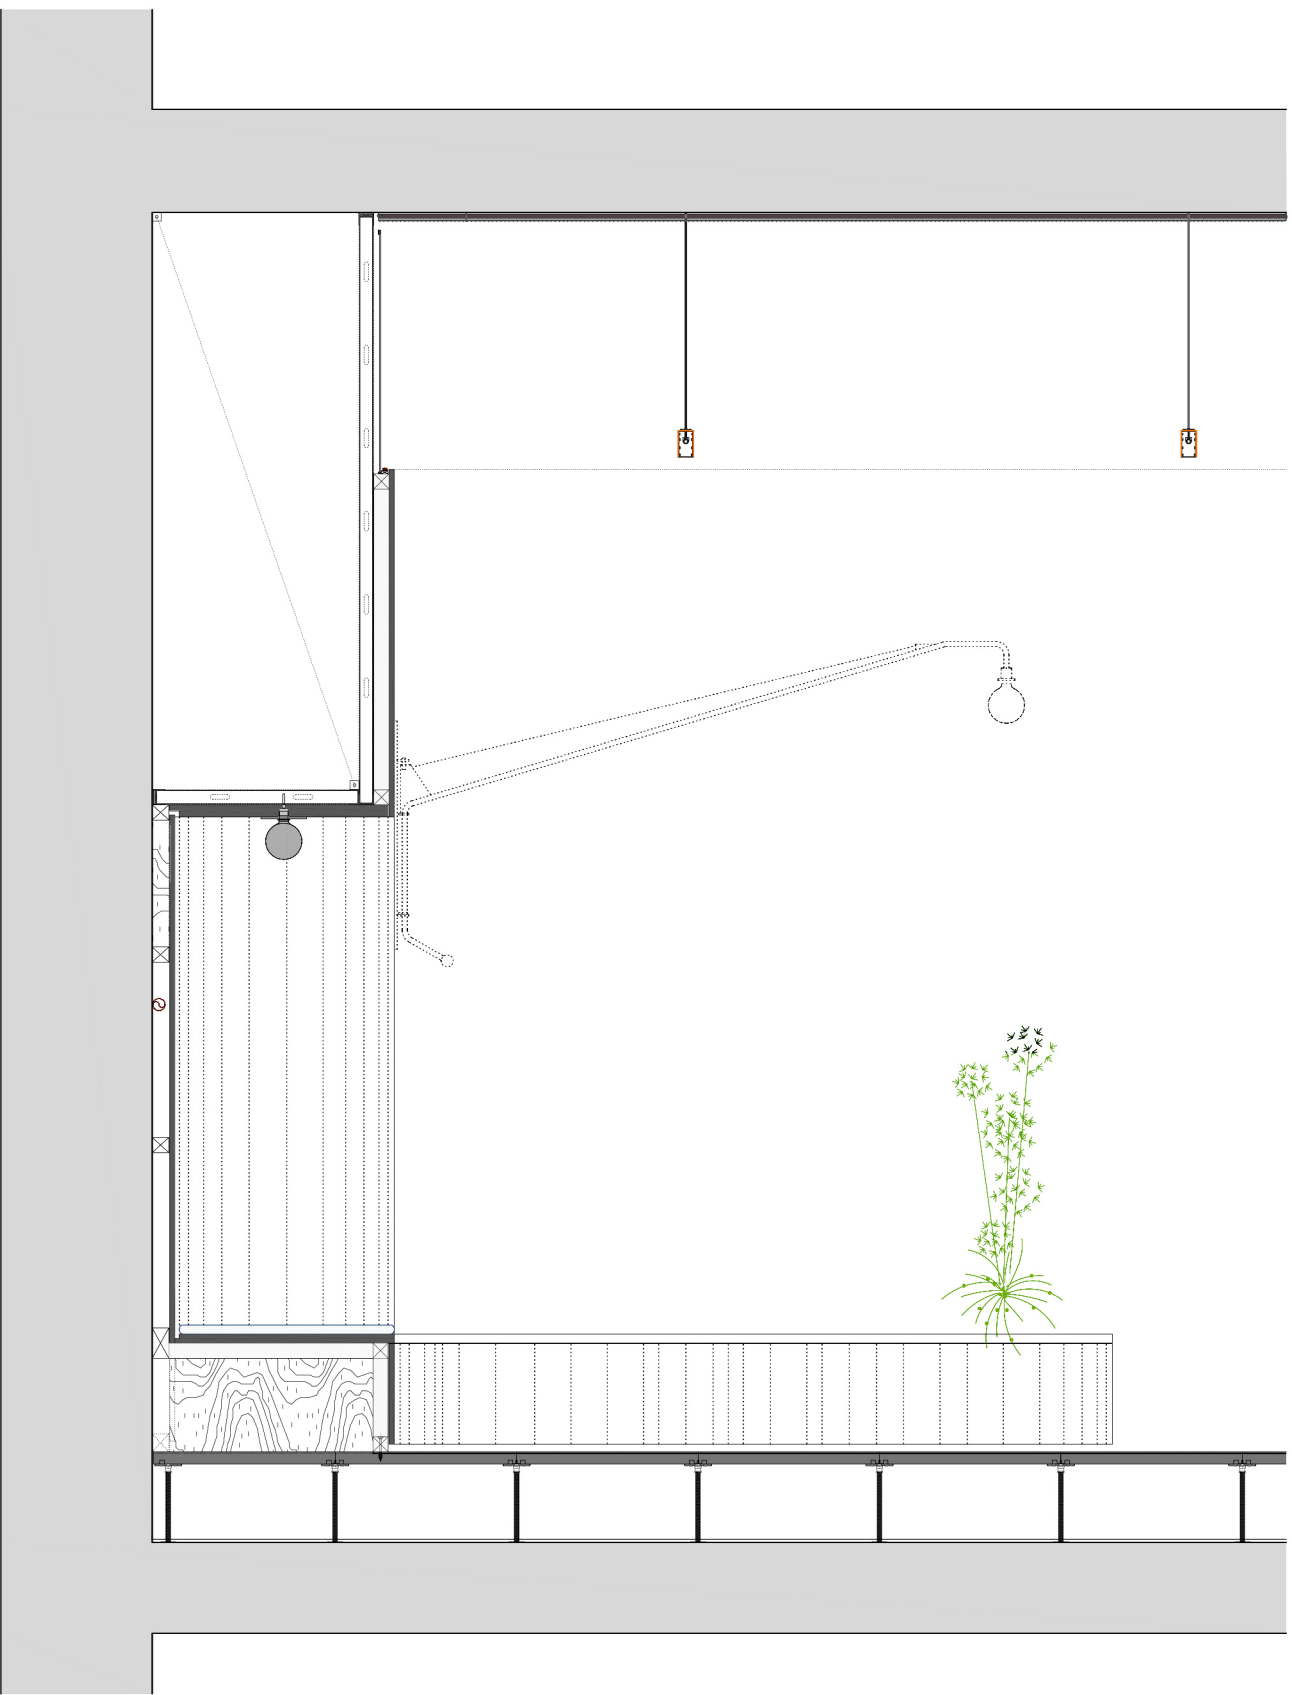


RECESSED SEAT

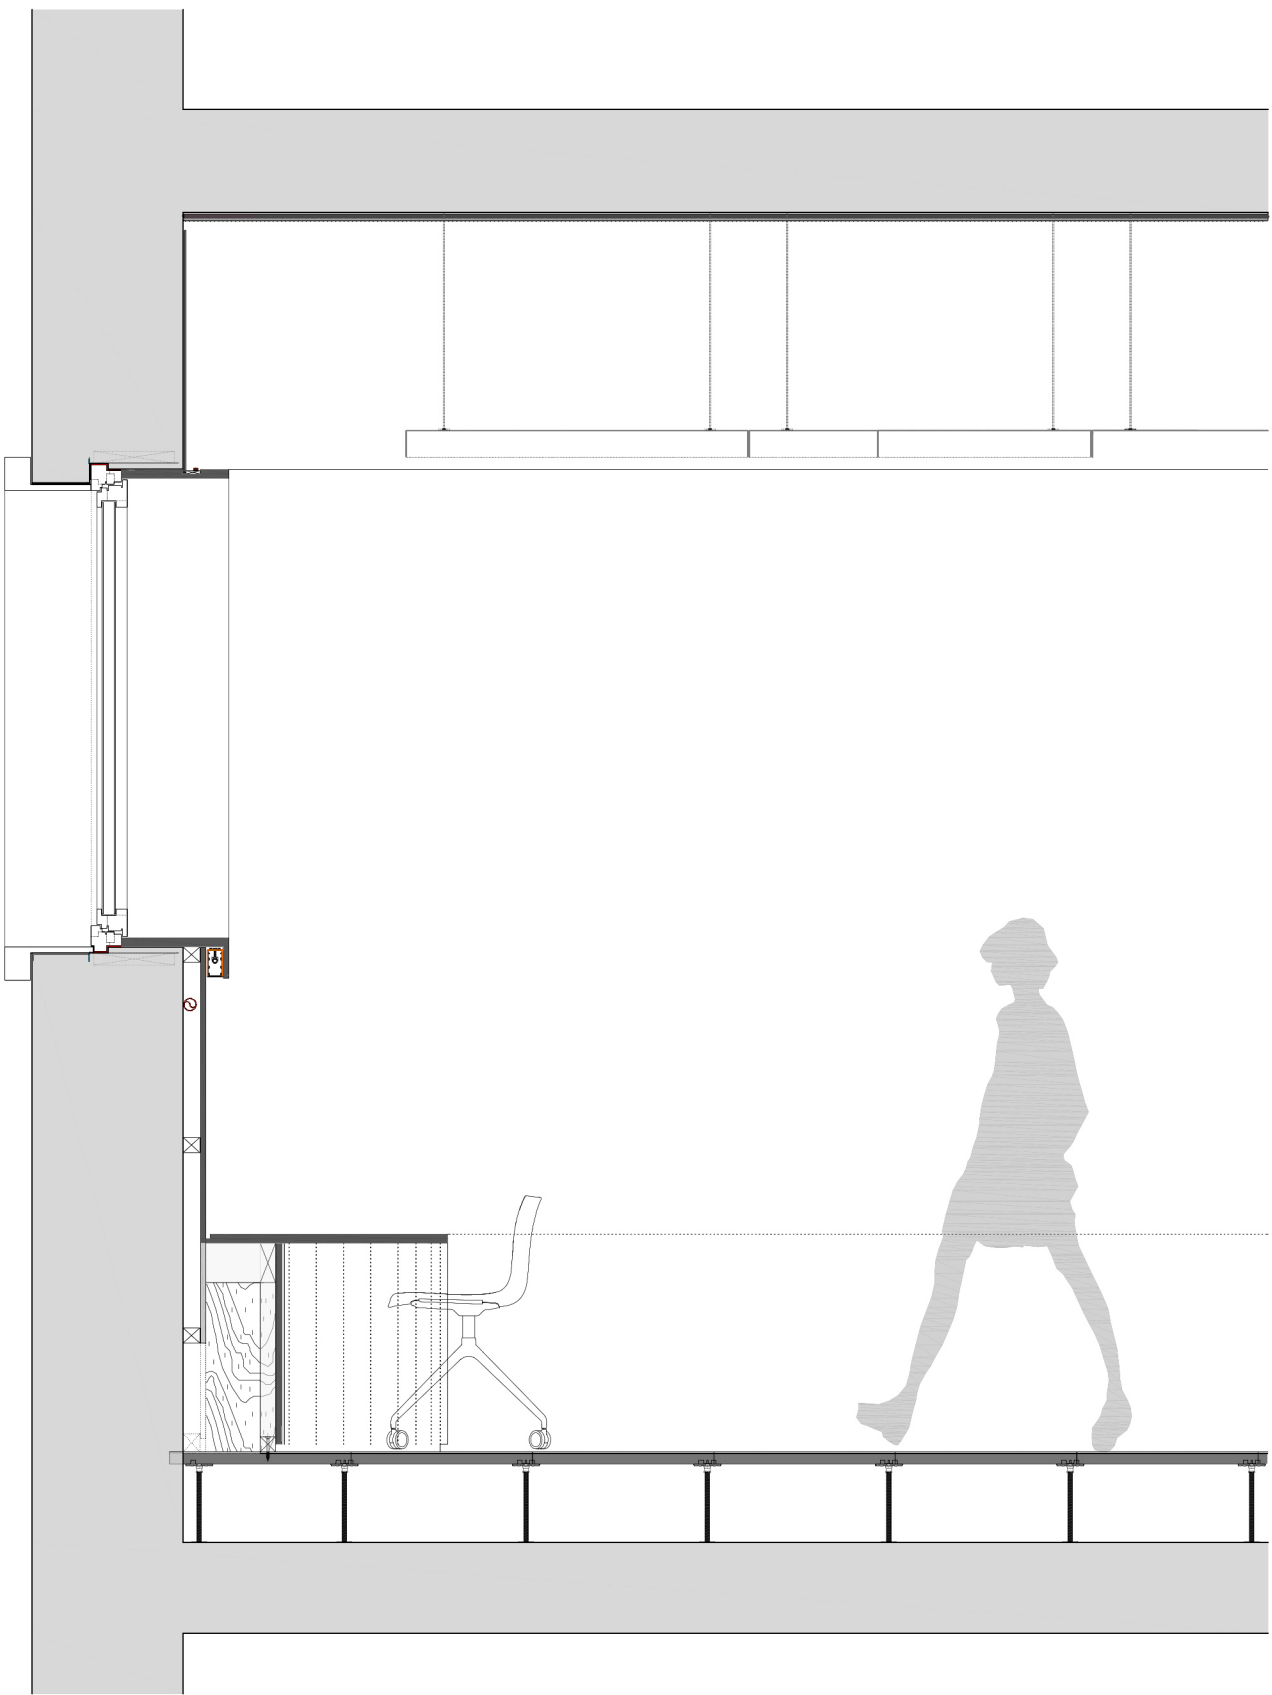

WORKSTATION

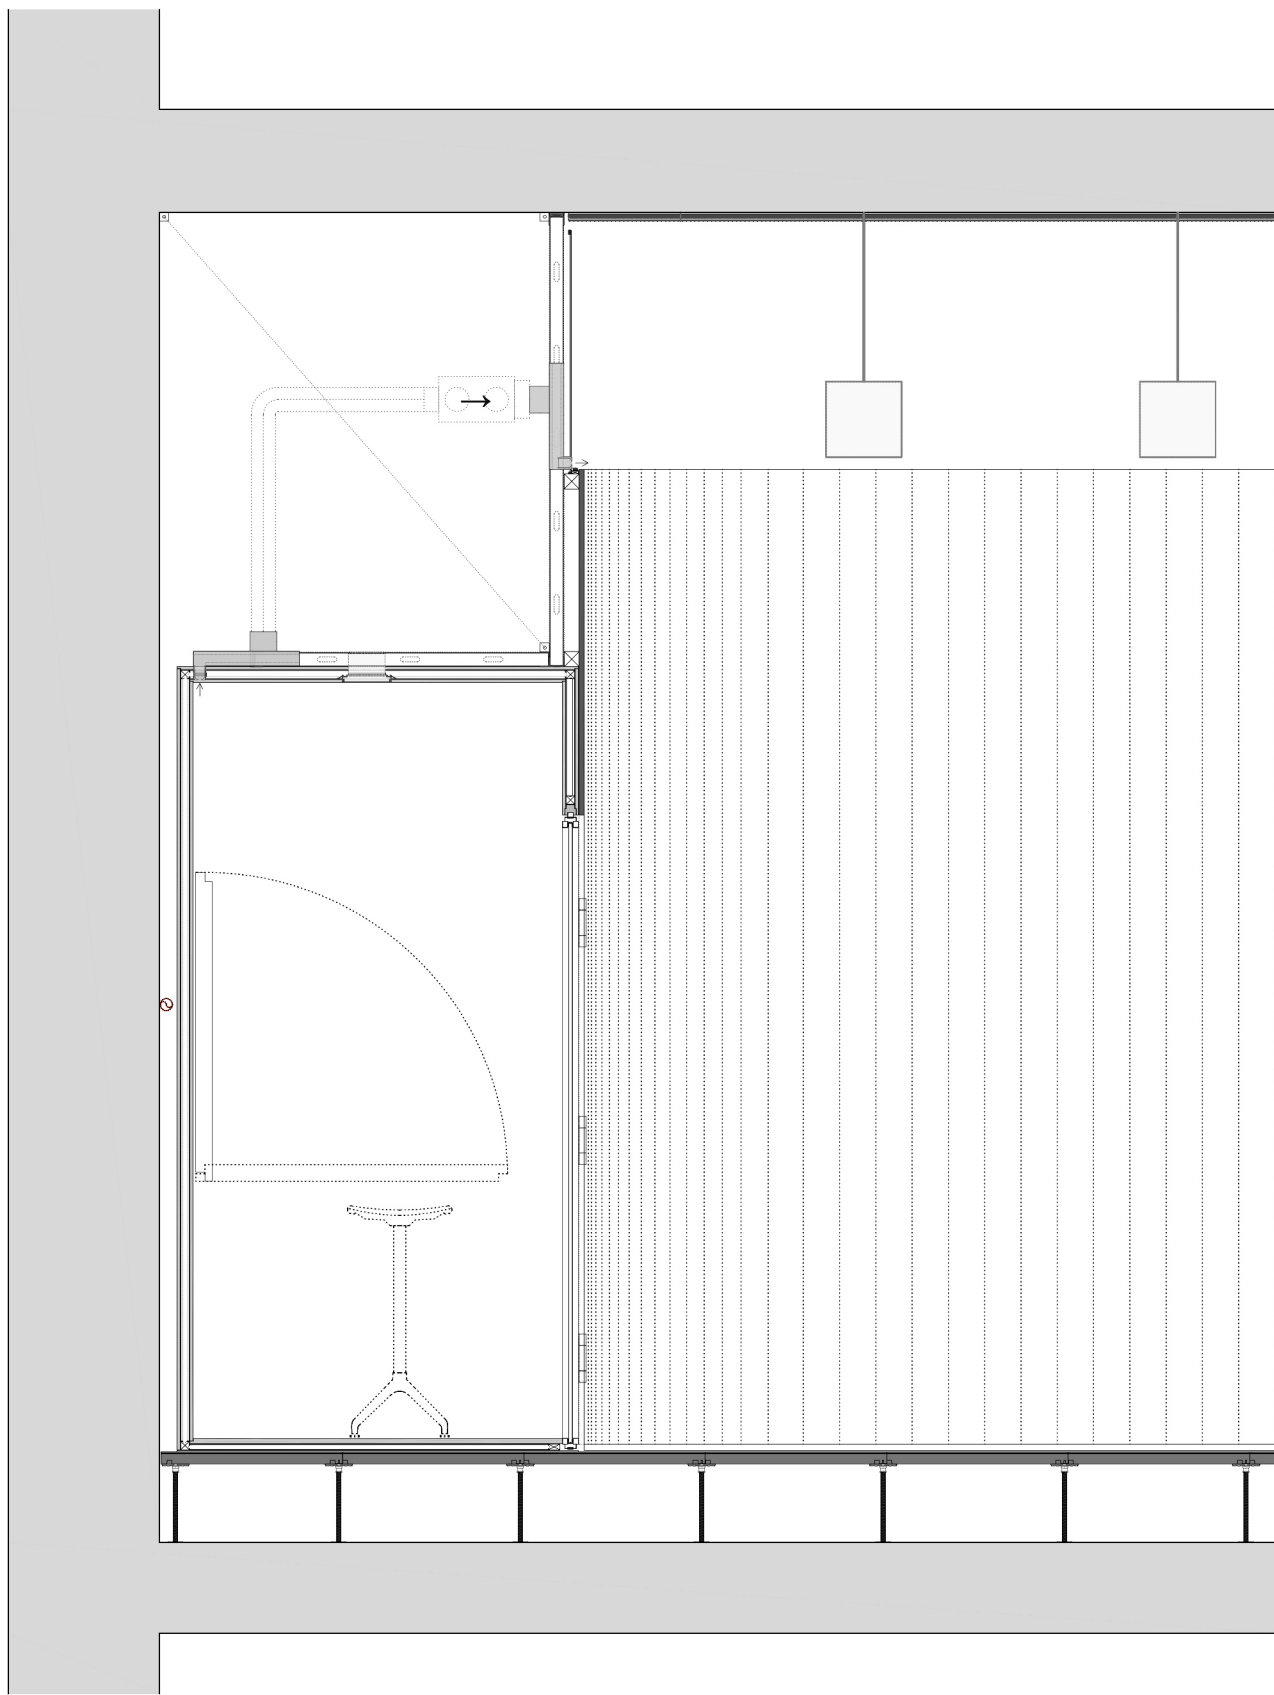

PHONEBOOTH

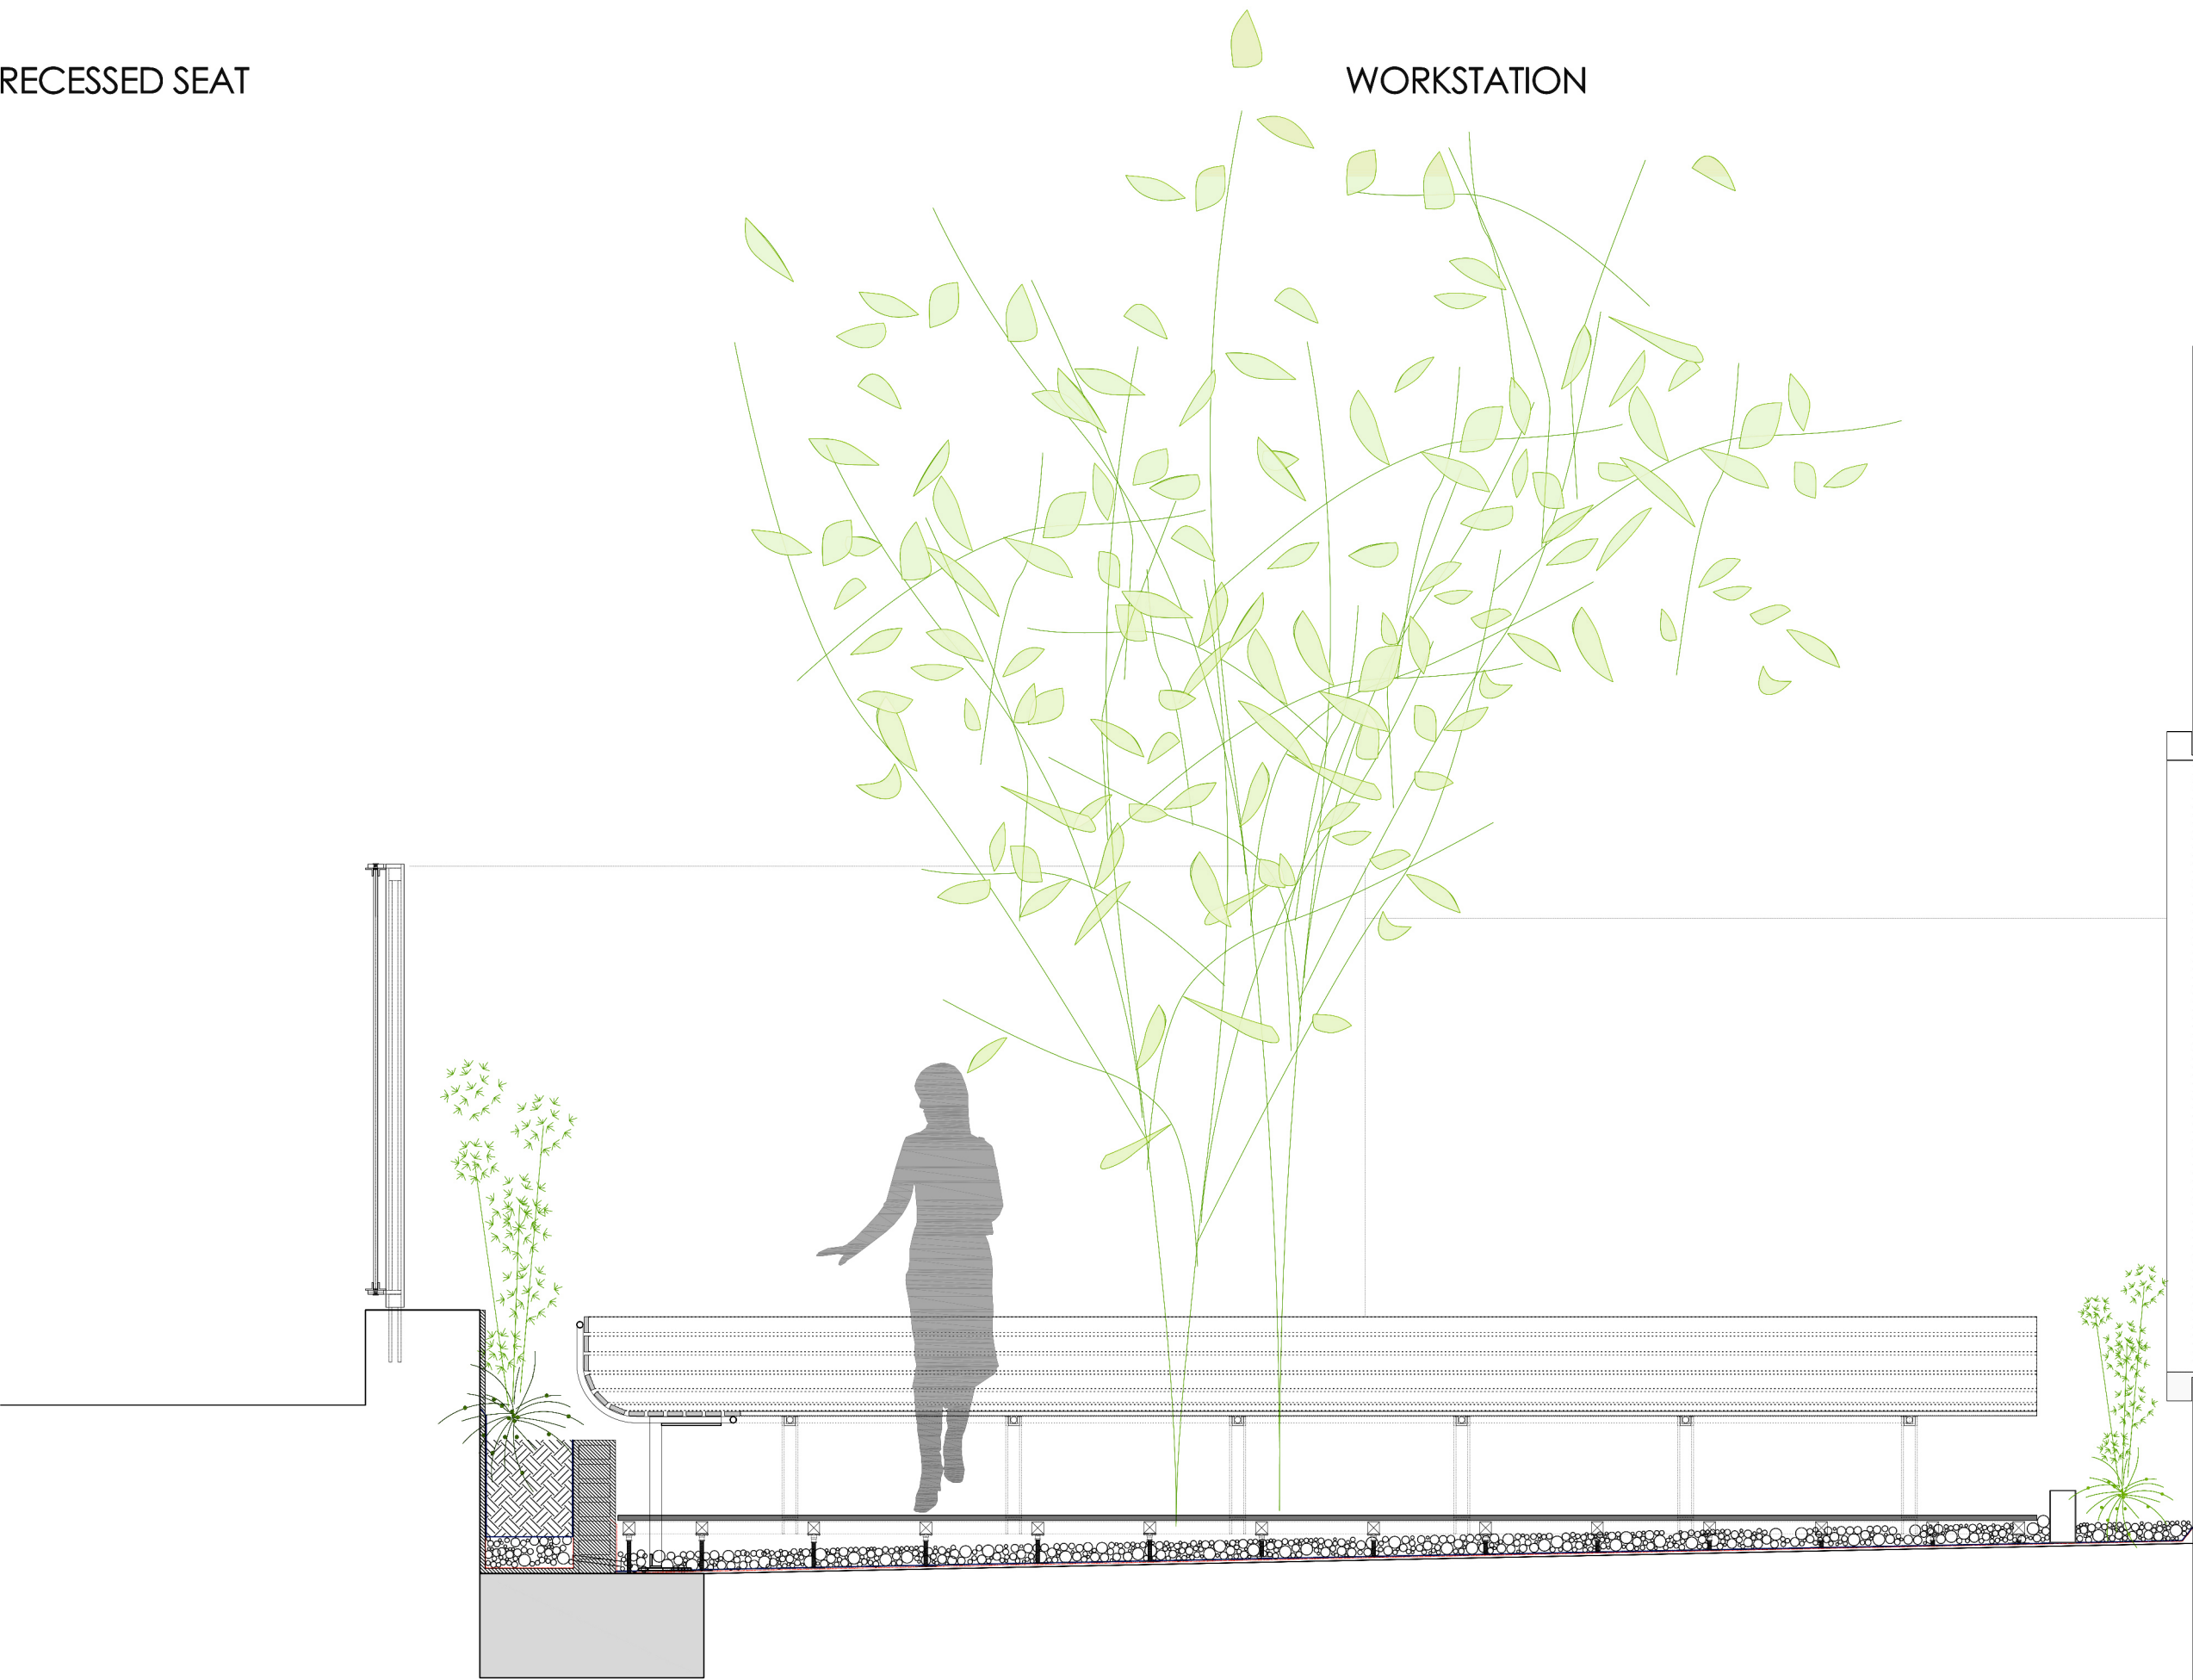

TERRACE

