Floor


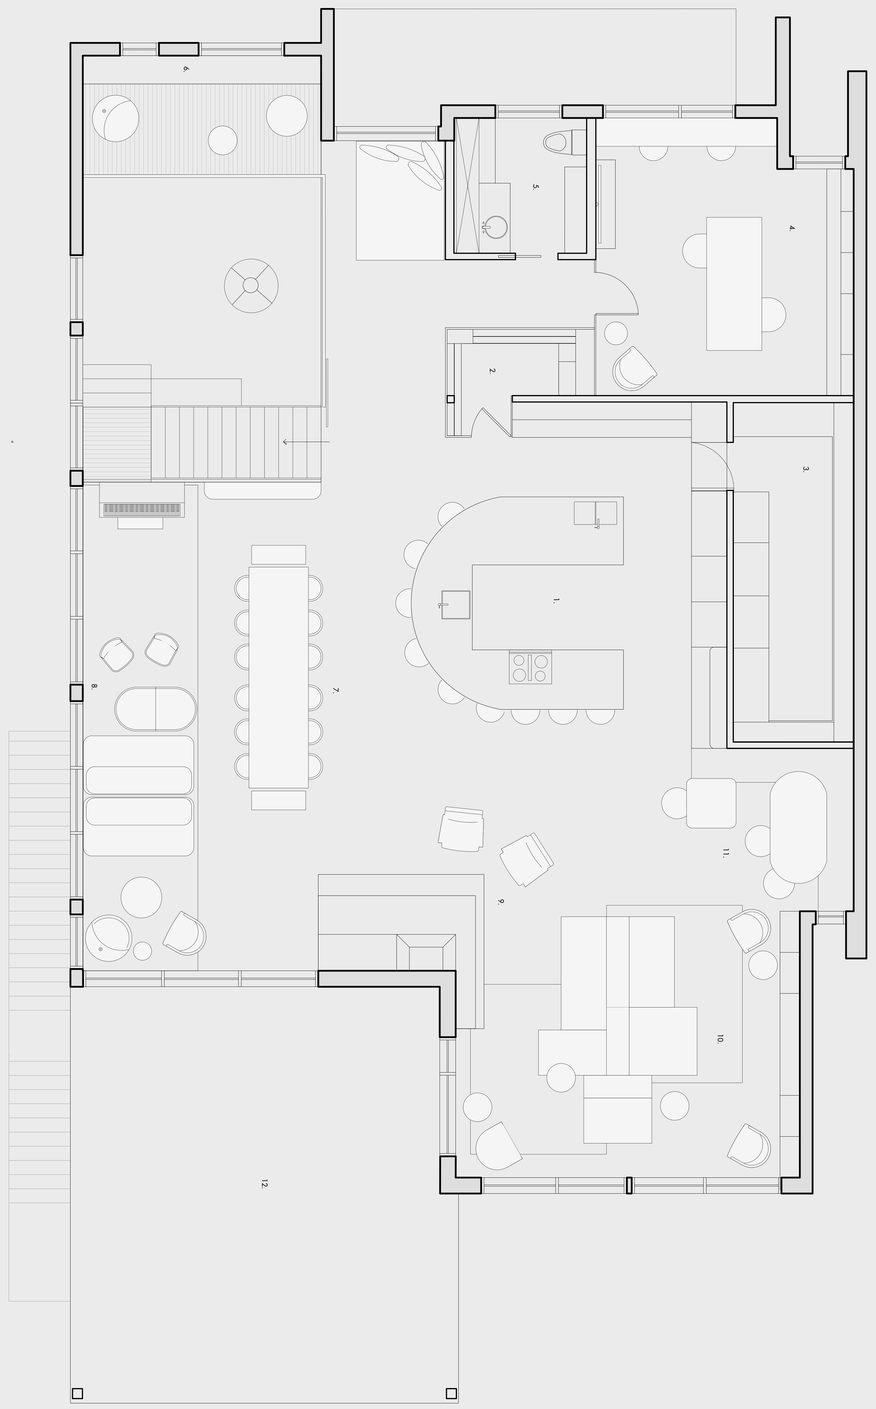

Ground floor


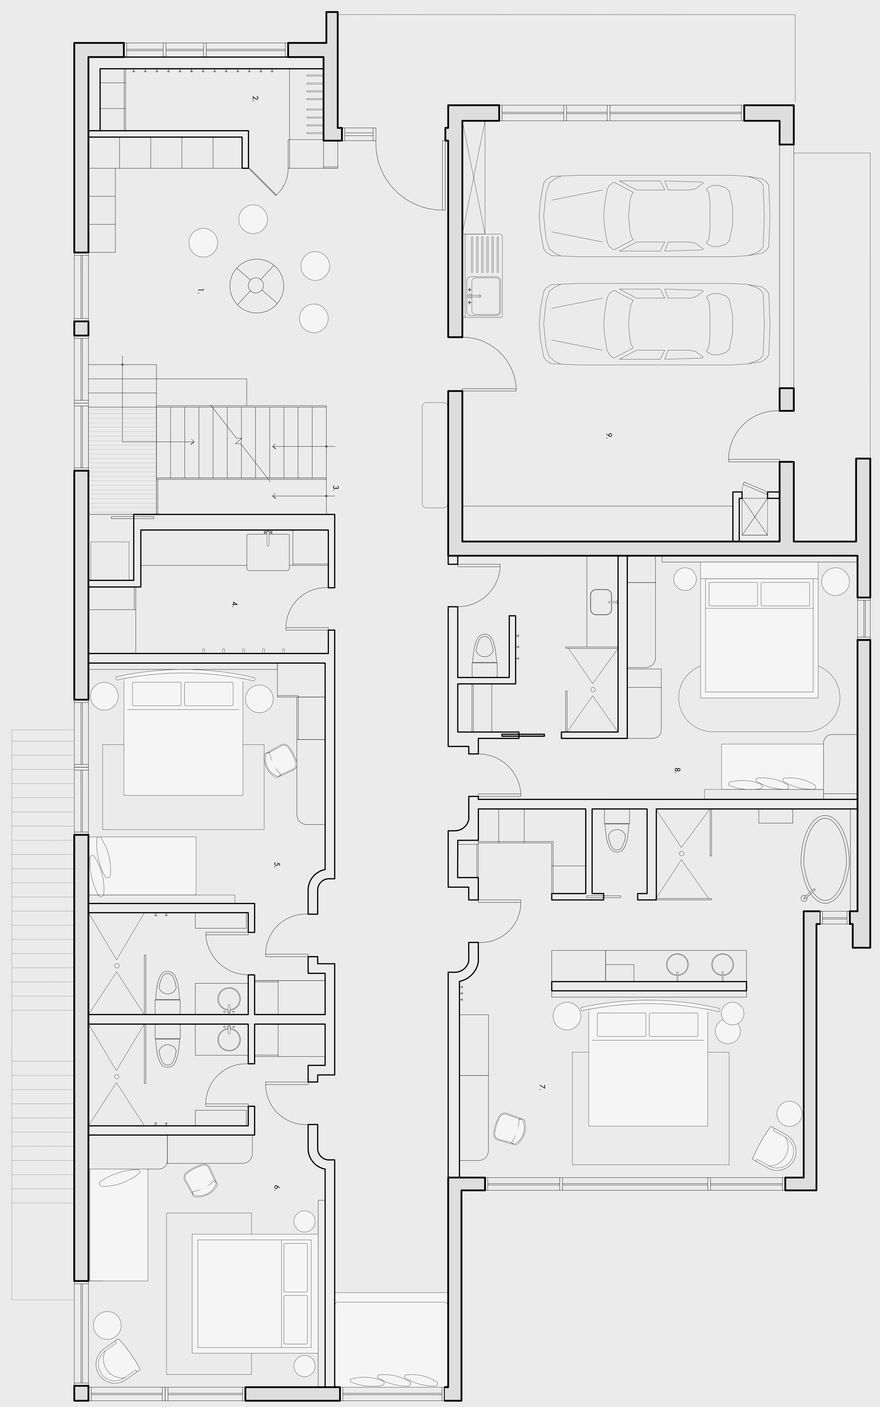

Second floor
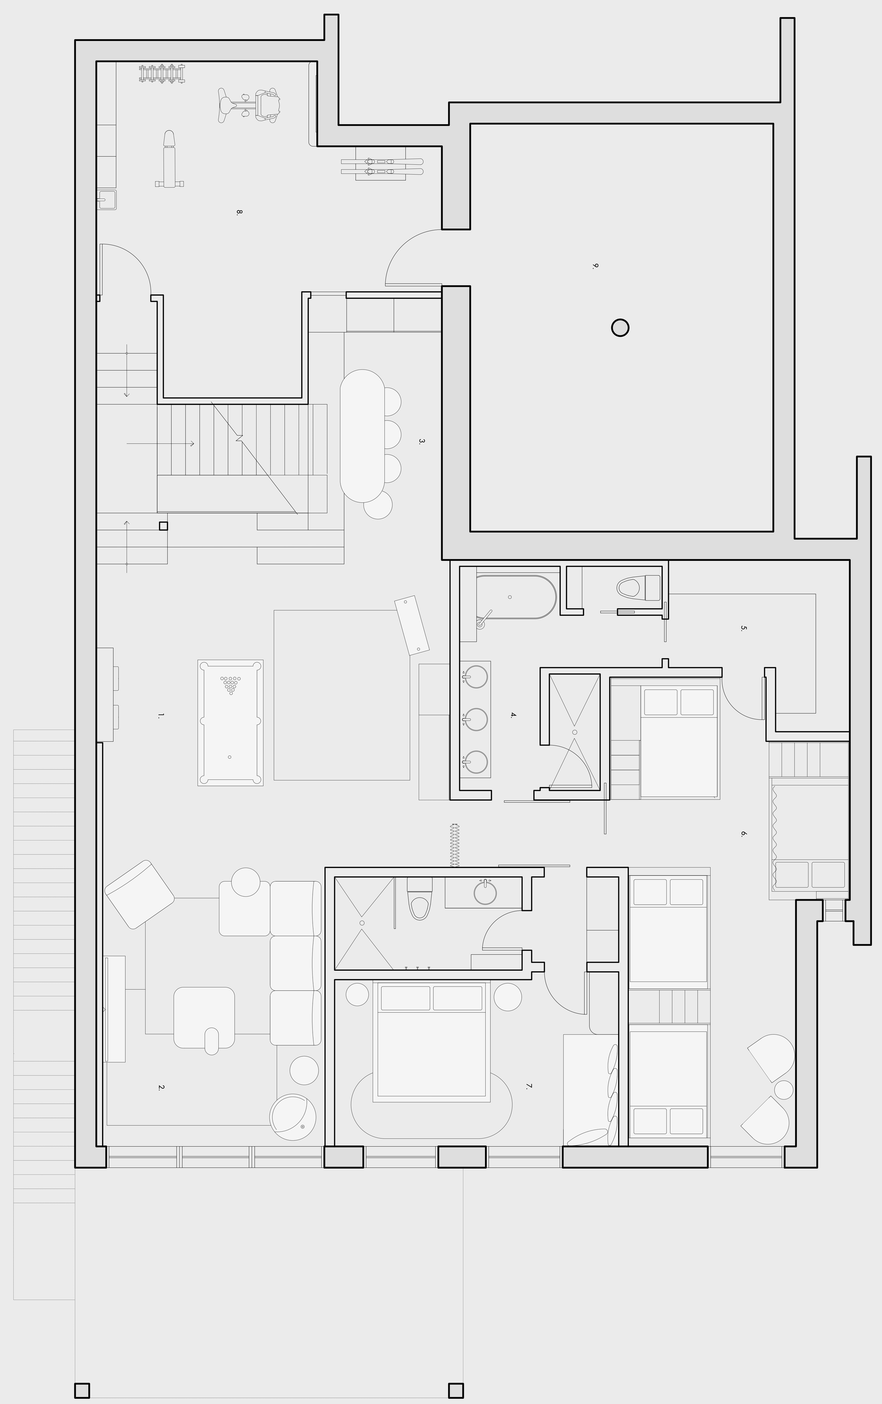
