



Architectural Drawings


Cocoon, Pre-primary Extension

Bloomington International School

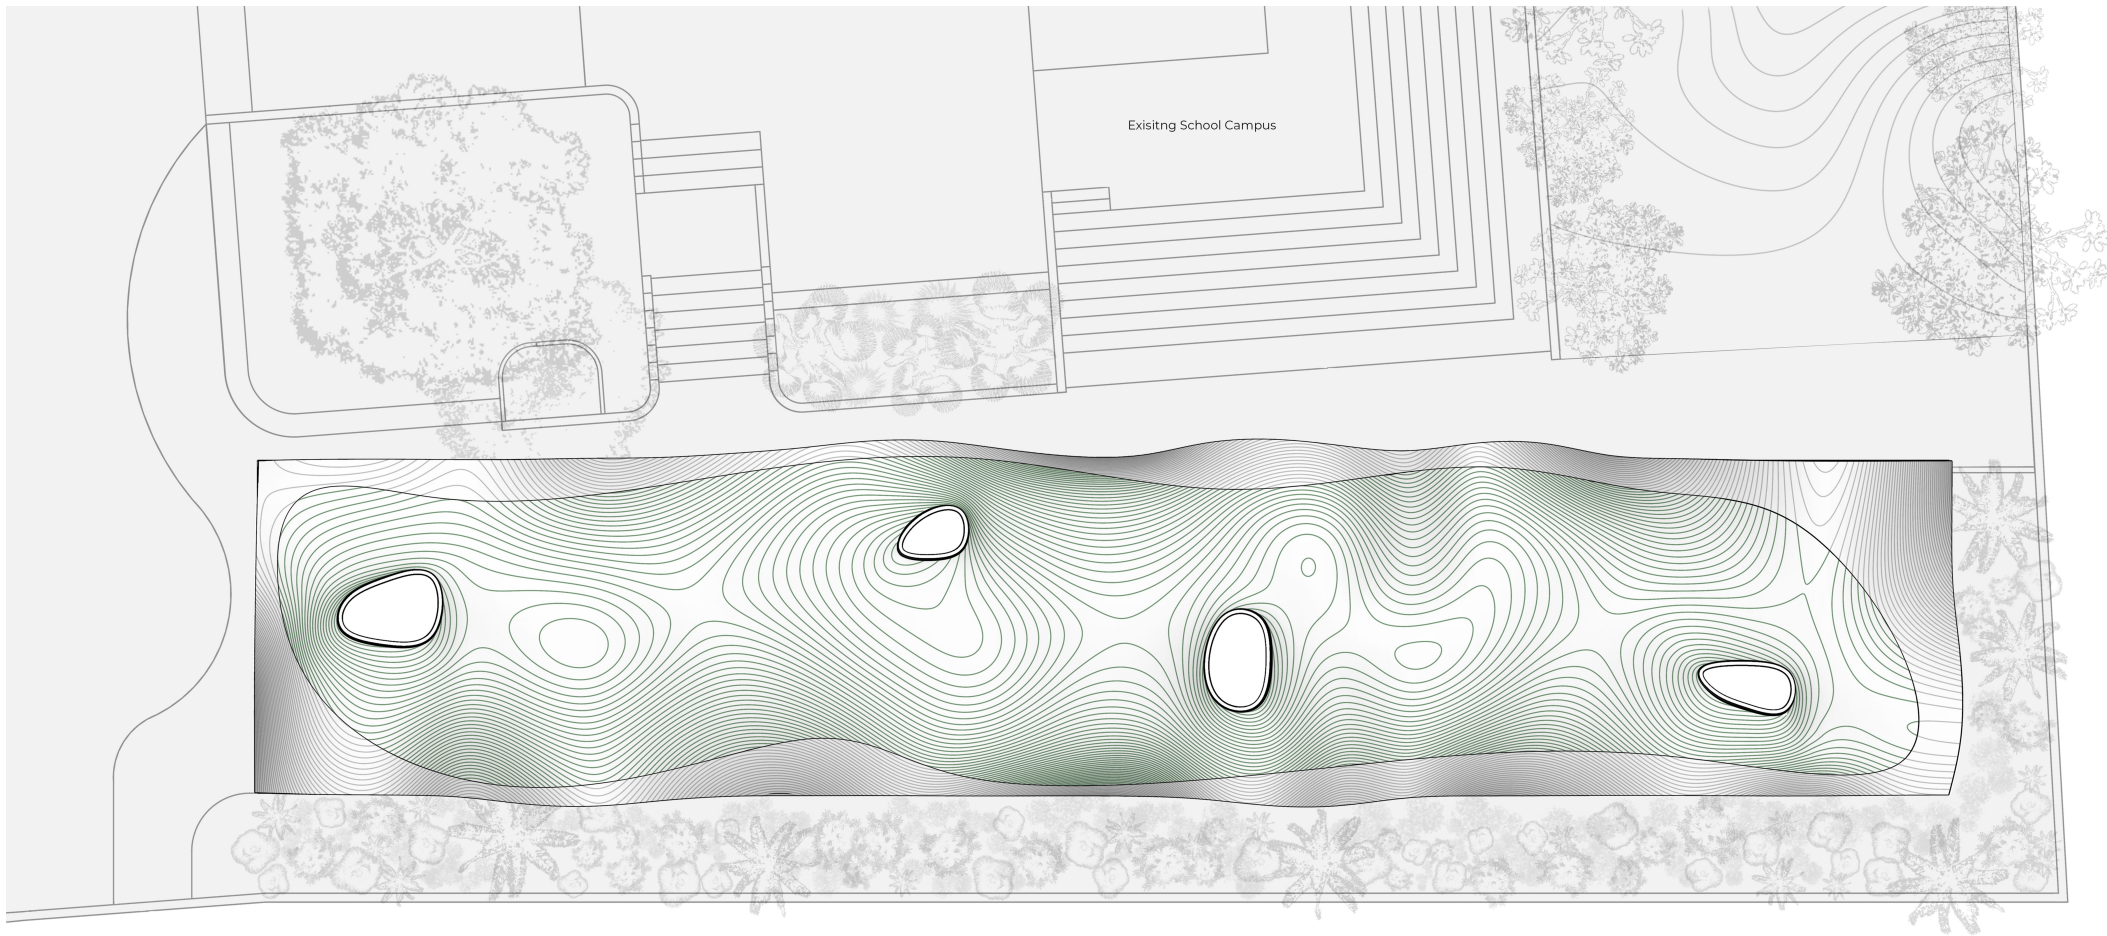

Site Plan

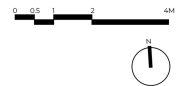

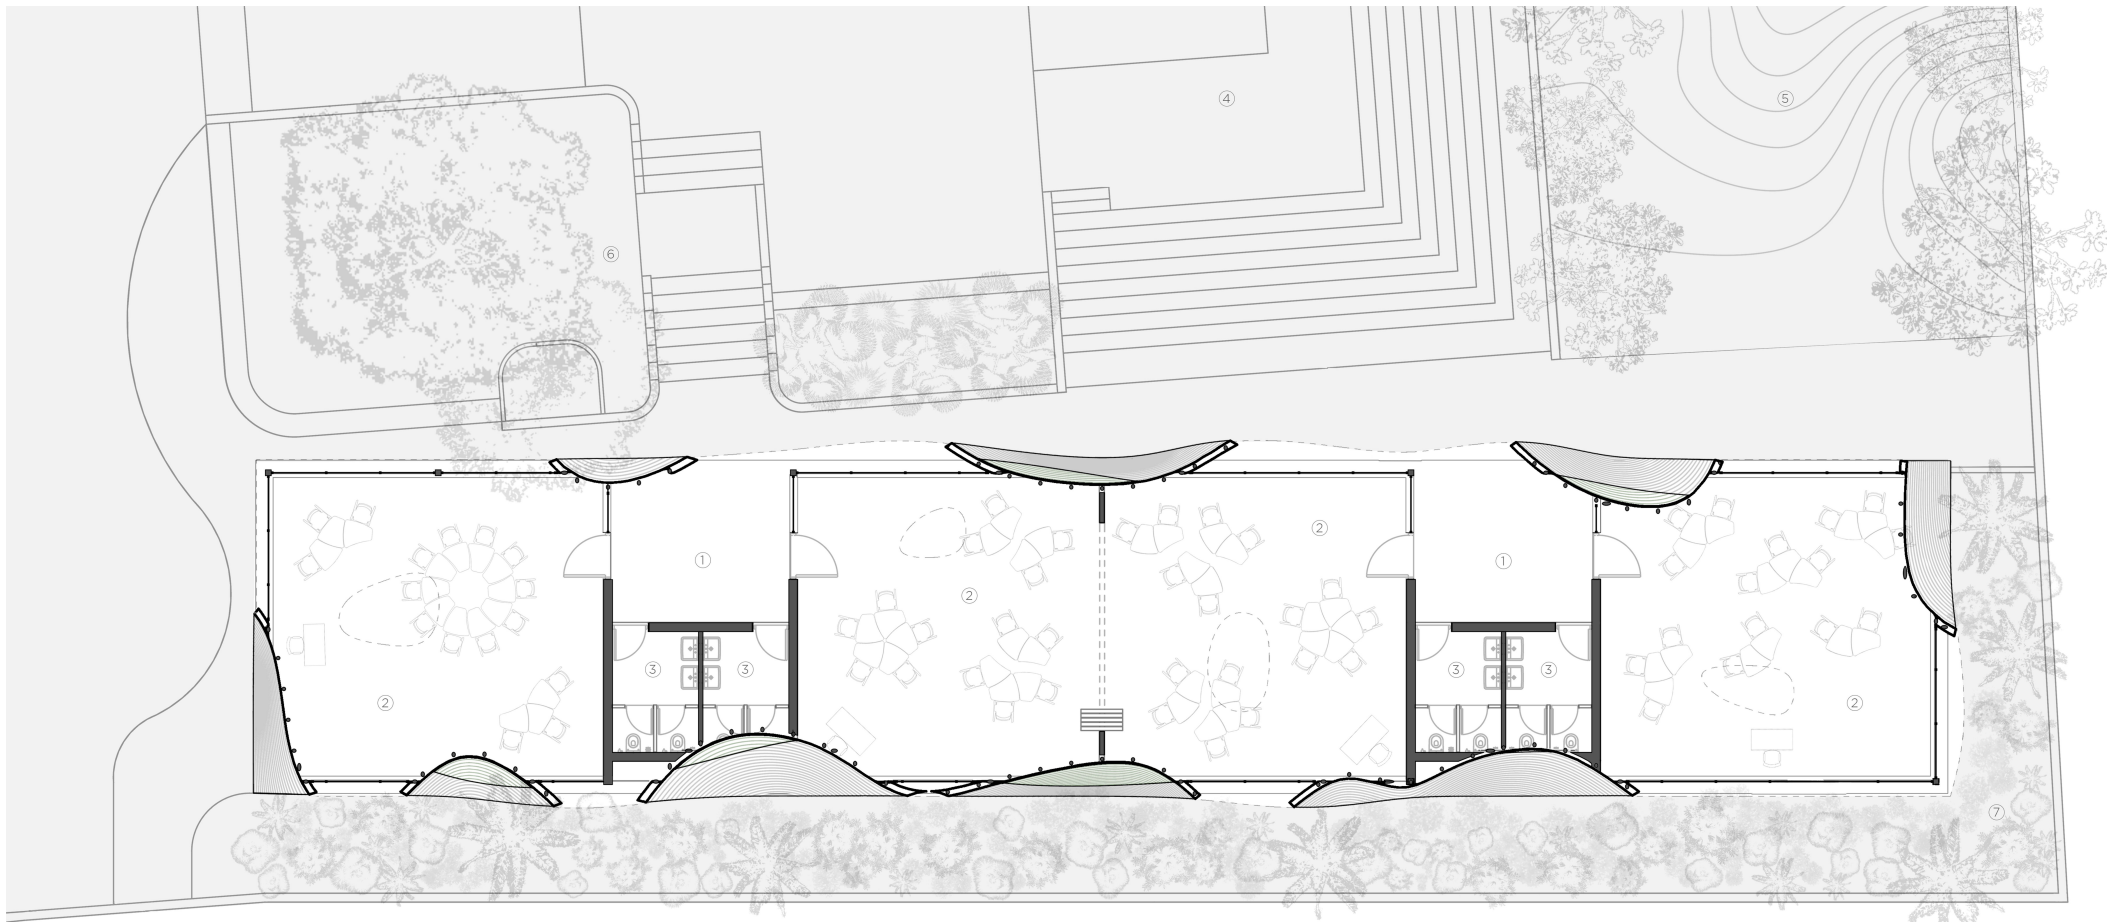


Layout Plan

- 1. Entrance Foyer
- 2. Classroom
- 3. Toilet
- 4. Amphitheatre
- 5. Mound
- 6. Play Area
- 7. Miyawaki Plantation


0 0.5 1 2 4m



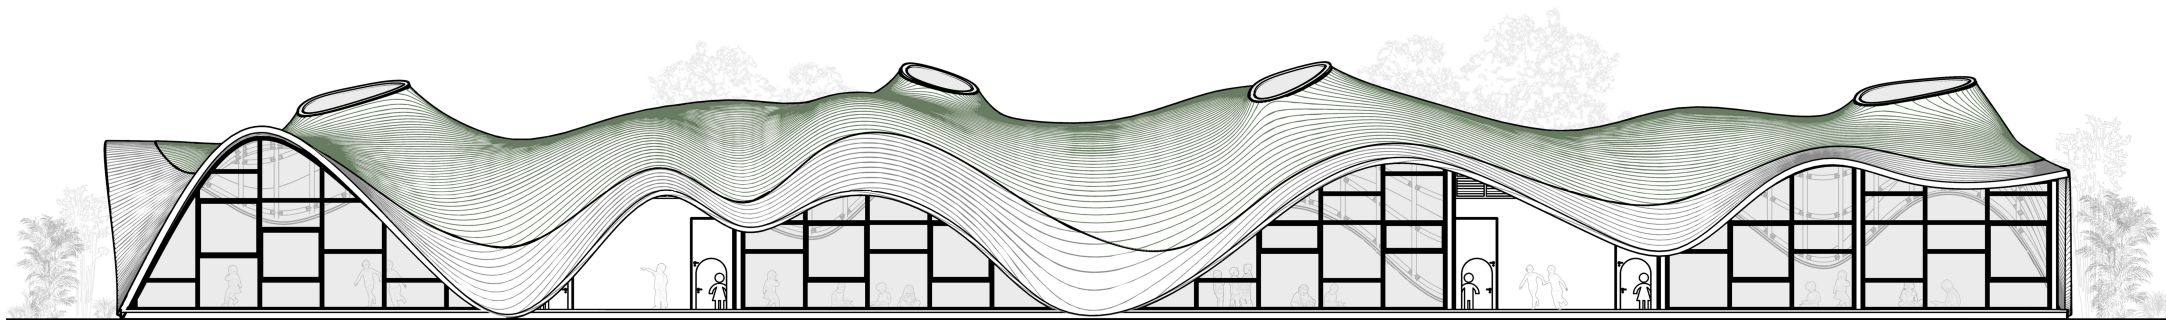


North Elevation



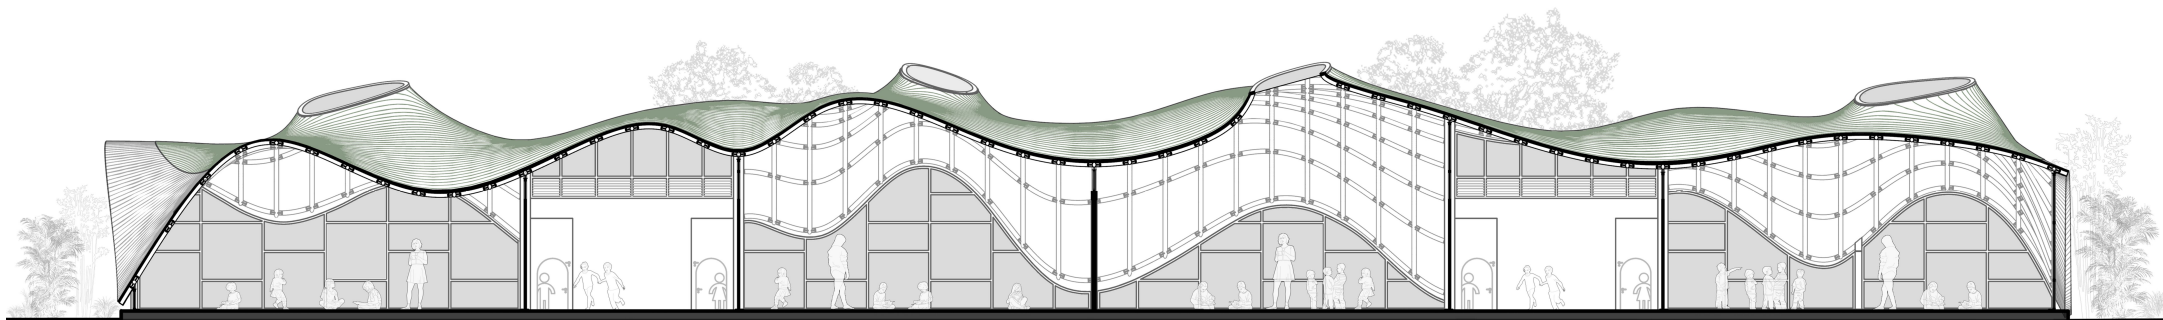


Longitudinal Section



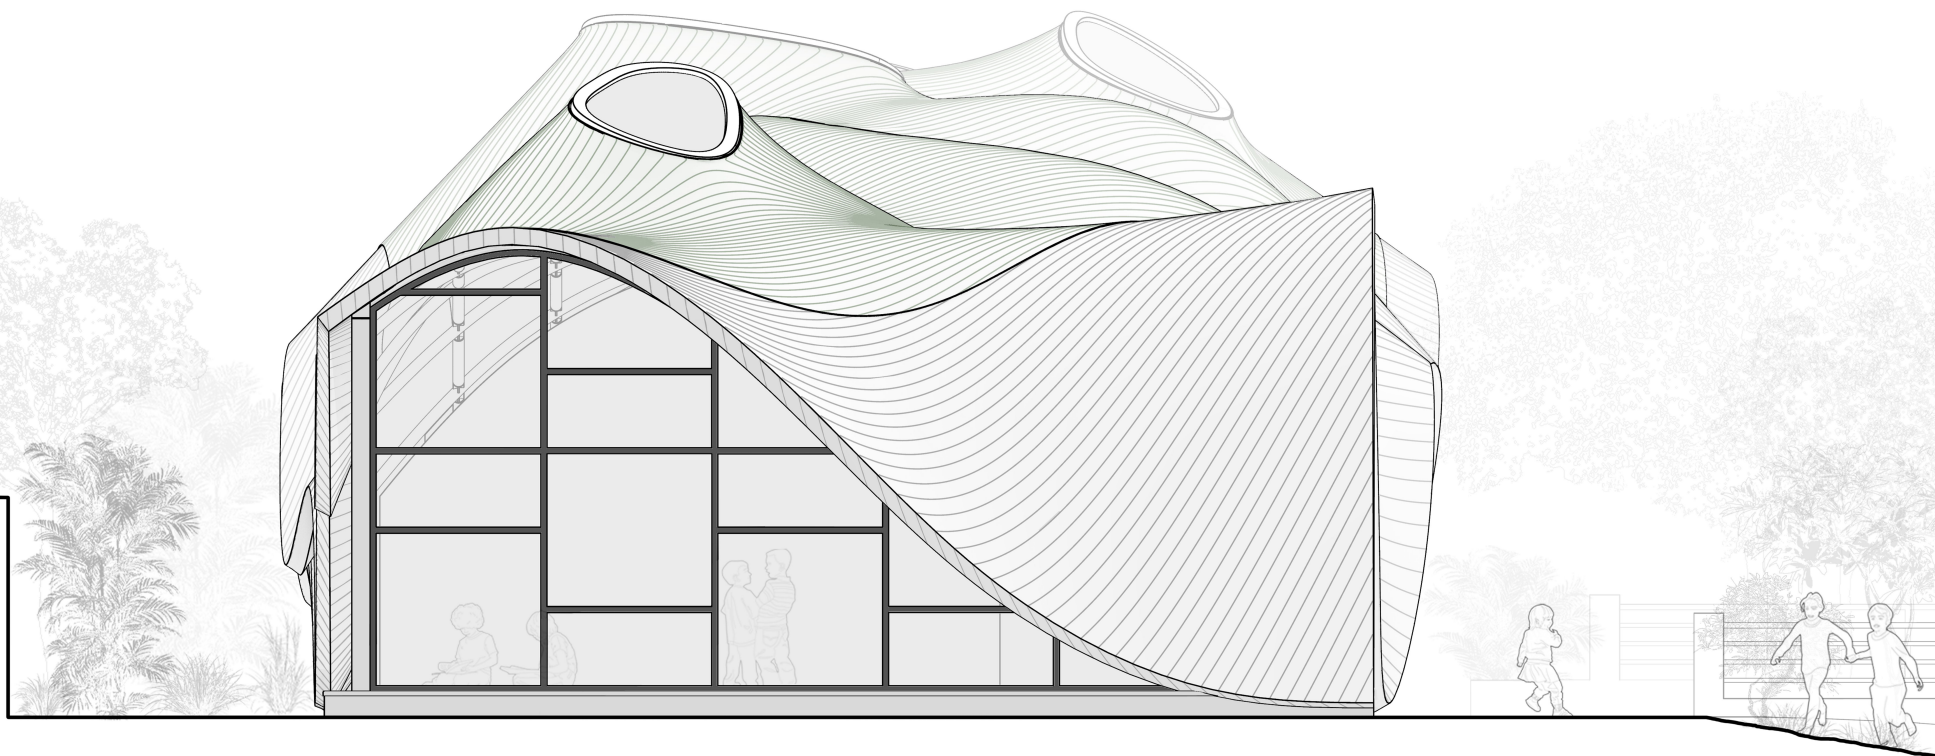


East Elevation

0 0.25 0.5 1 2M

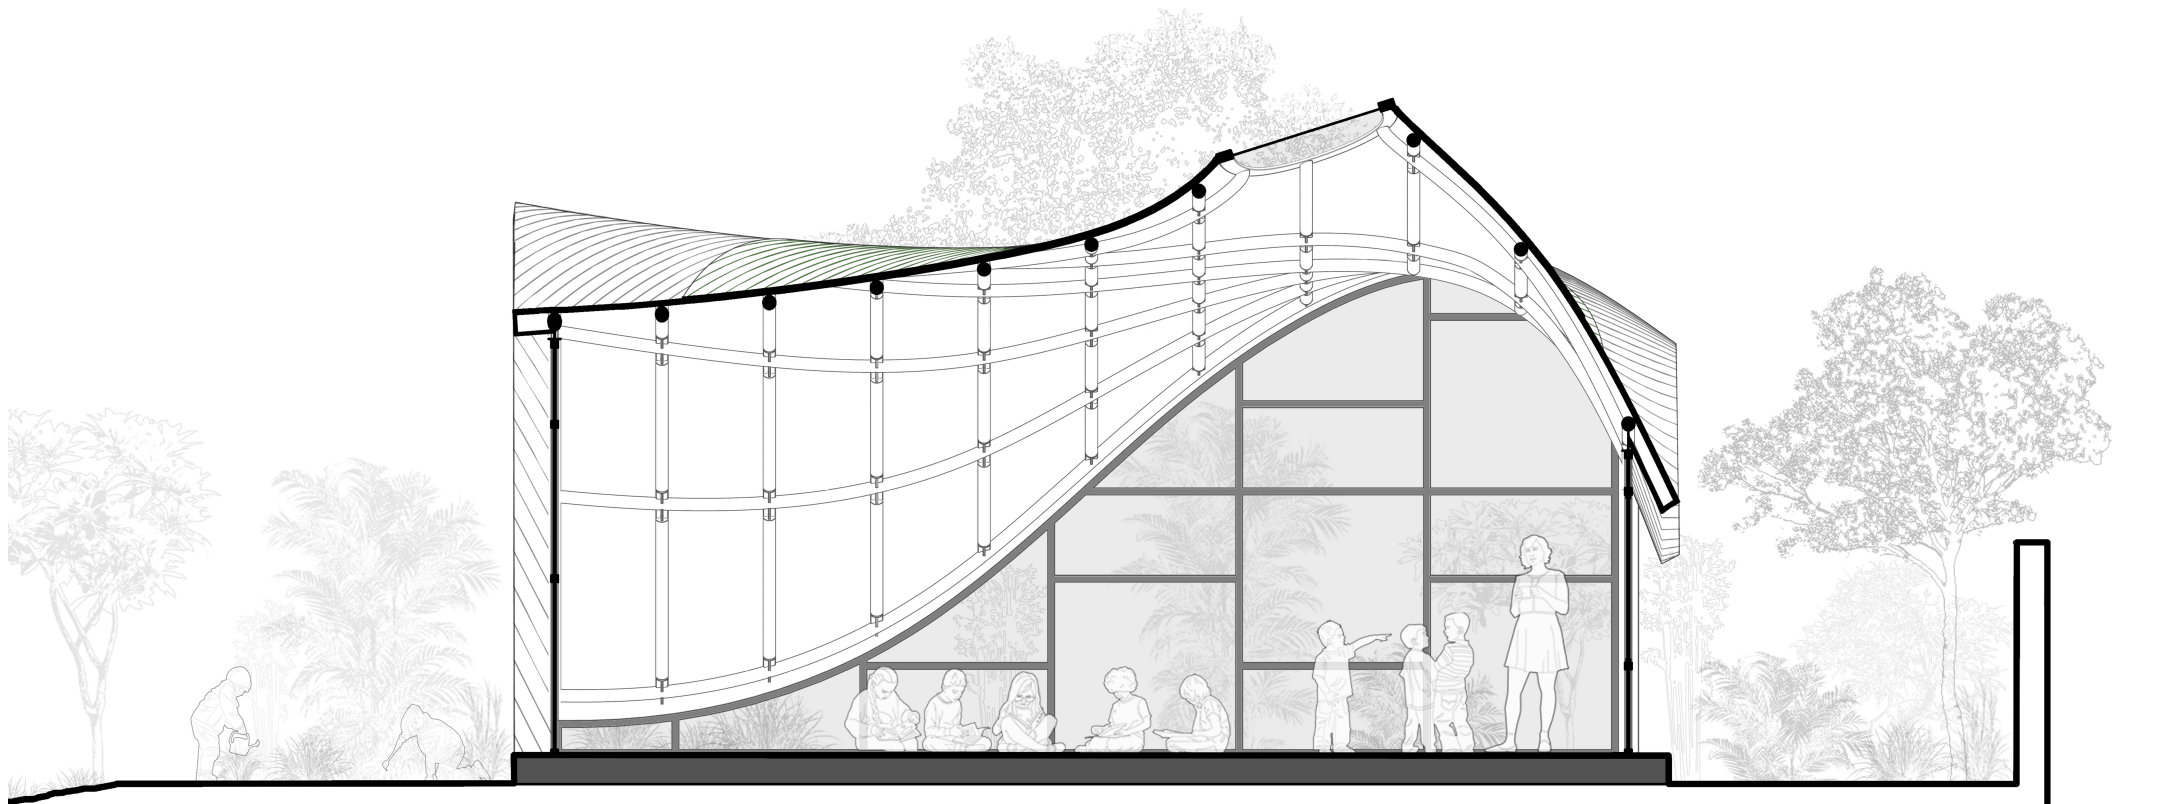


Transverse Section


0 0.25 0.5 1 2m

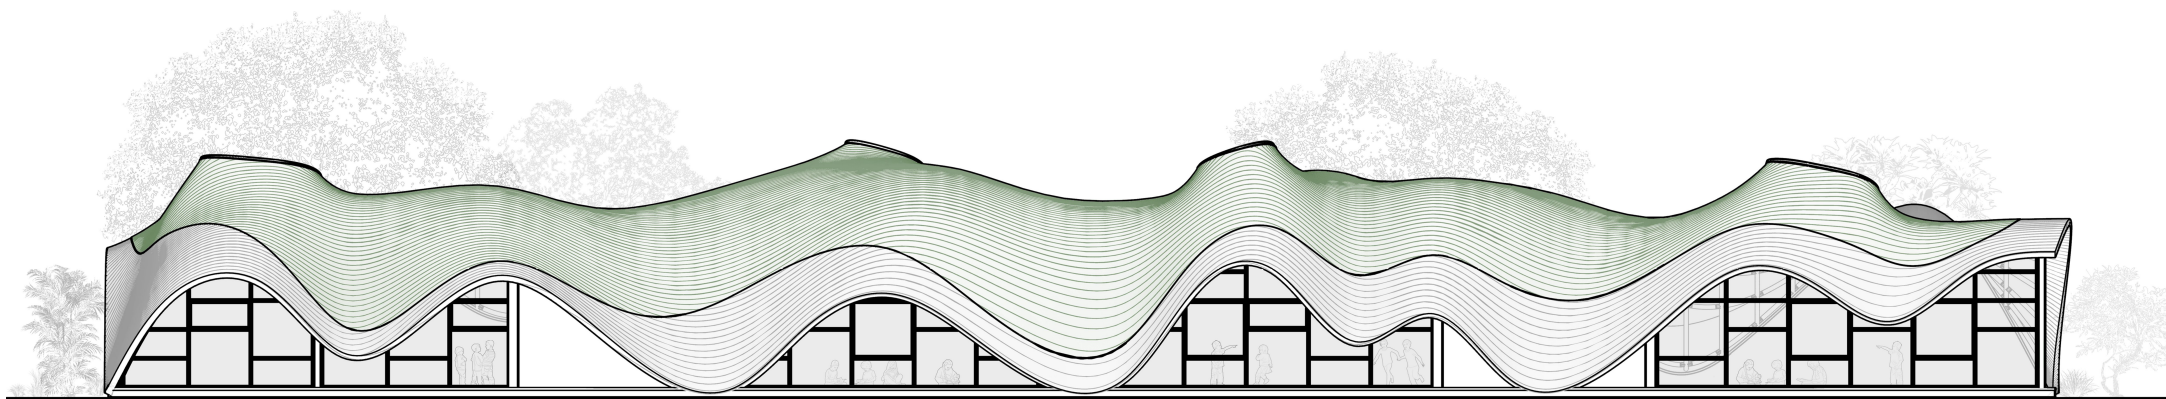


South Elevation



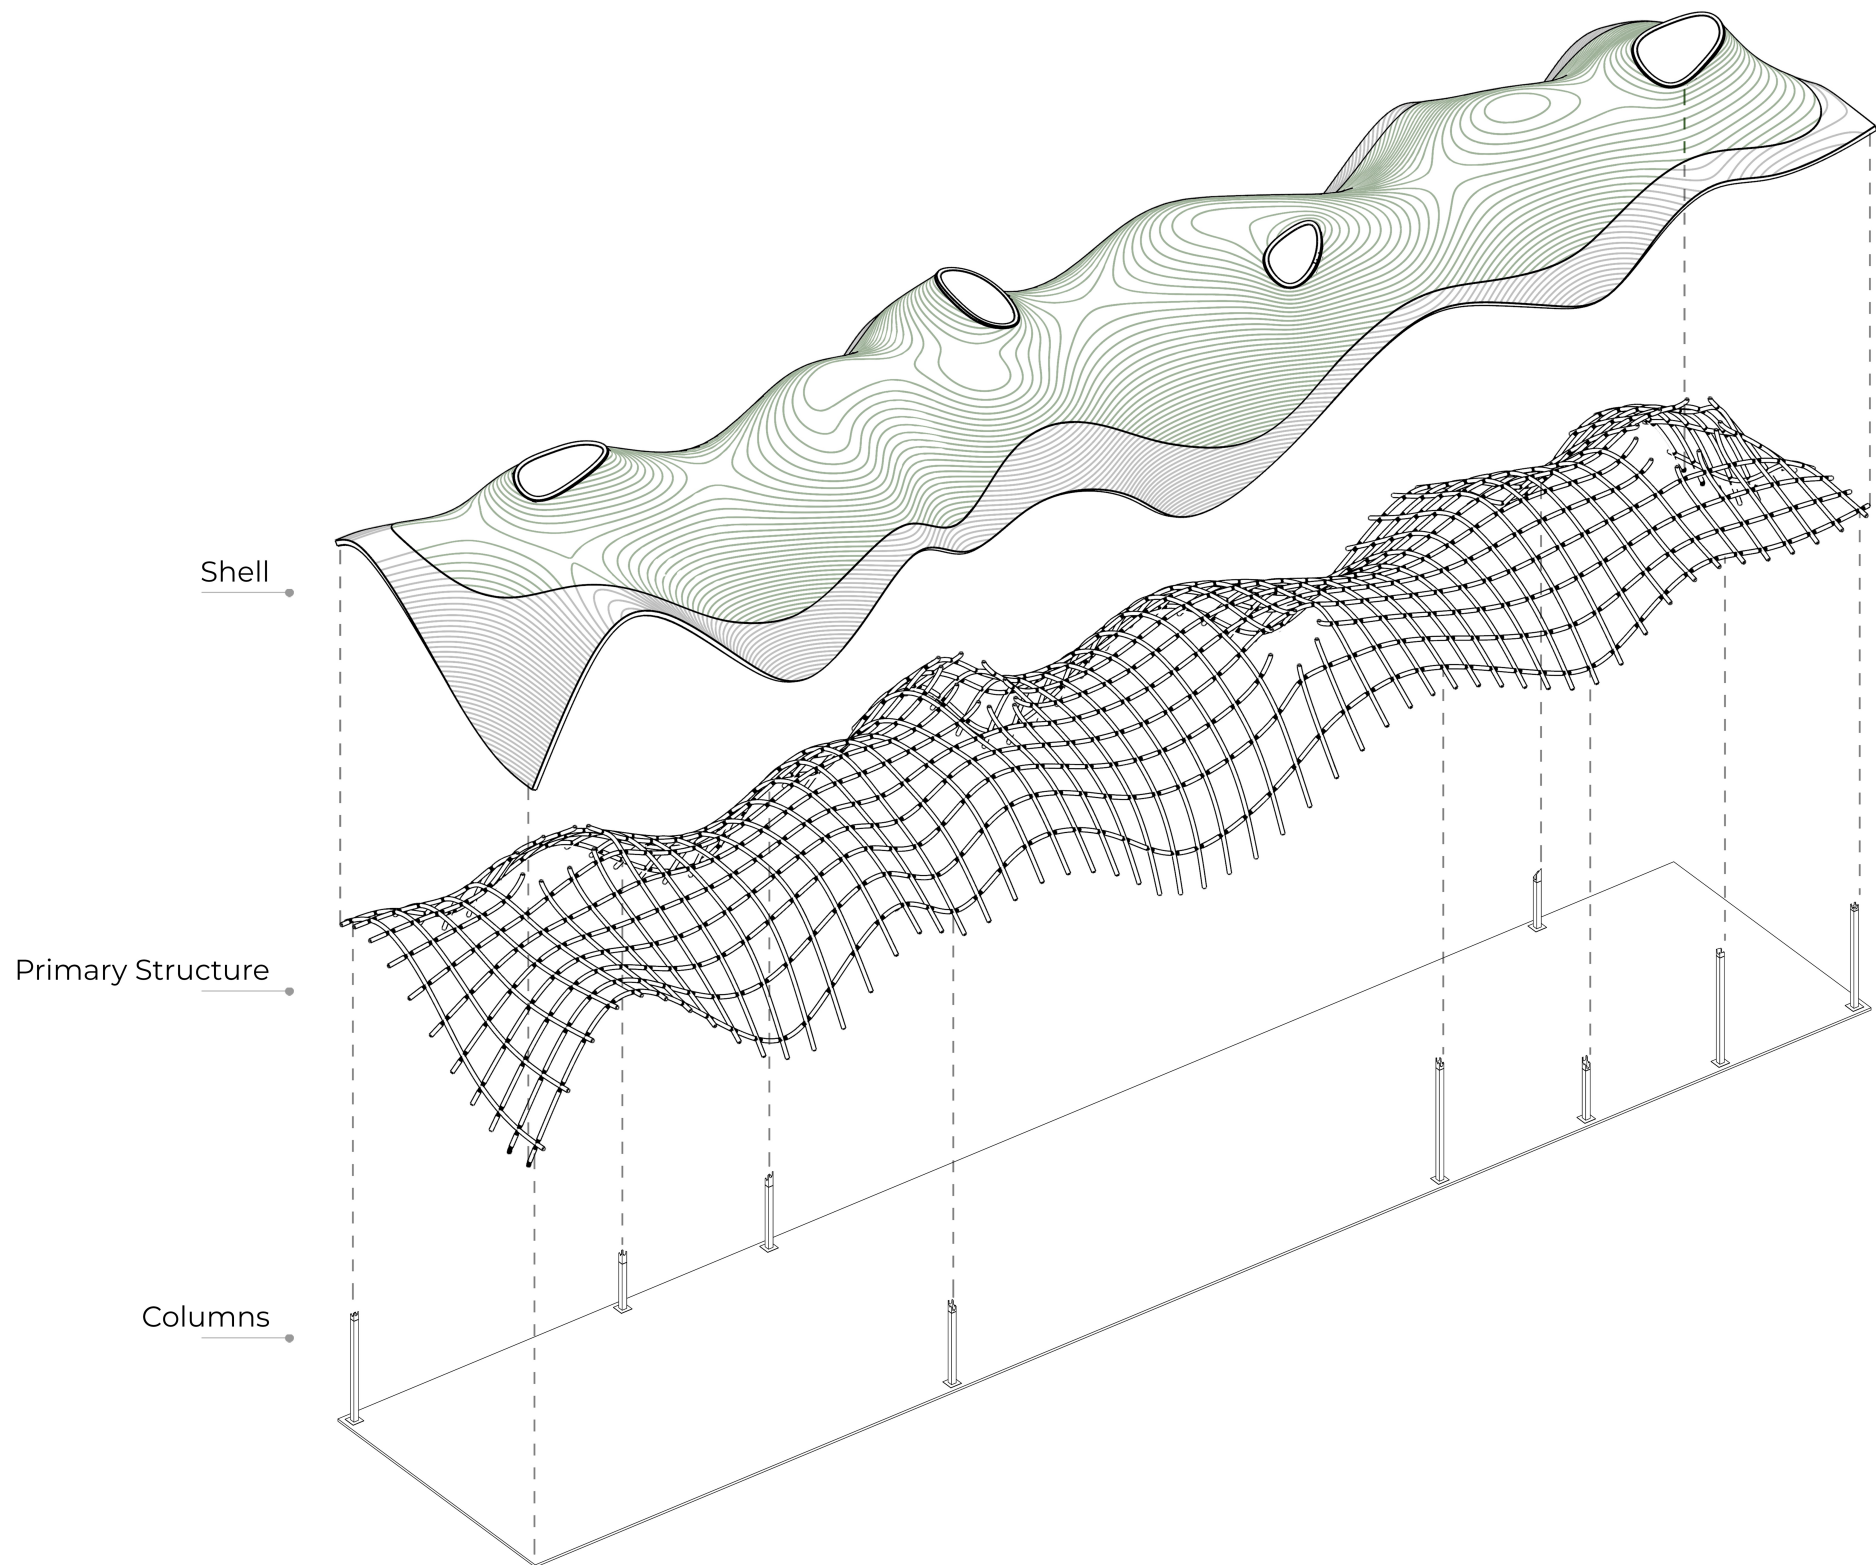


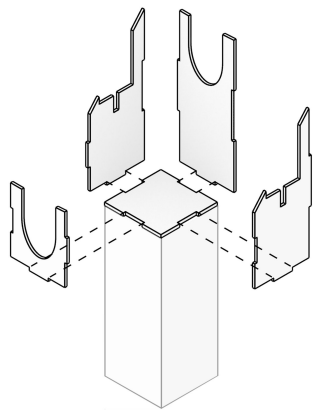


Junction Box

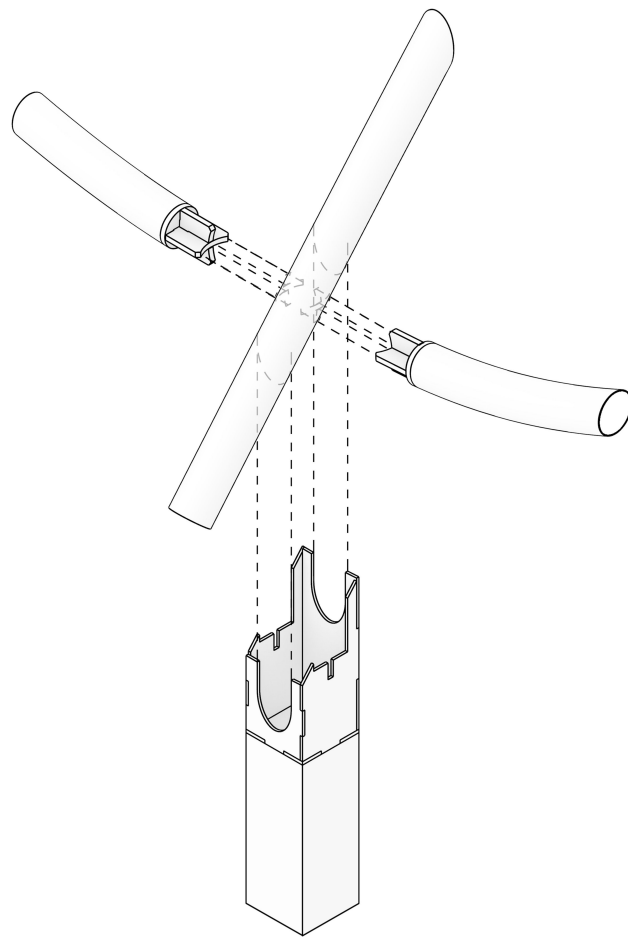

Connecting Plates

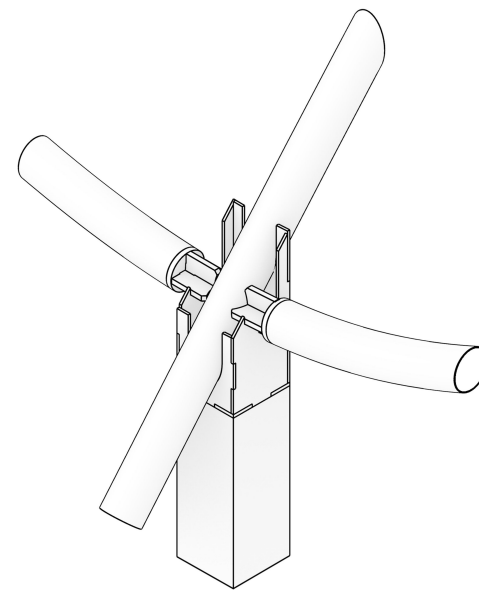

Assembly

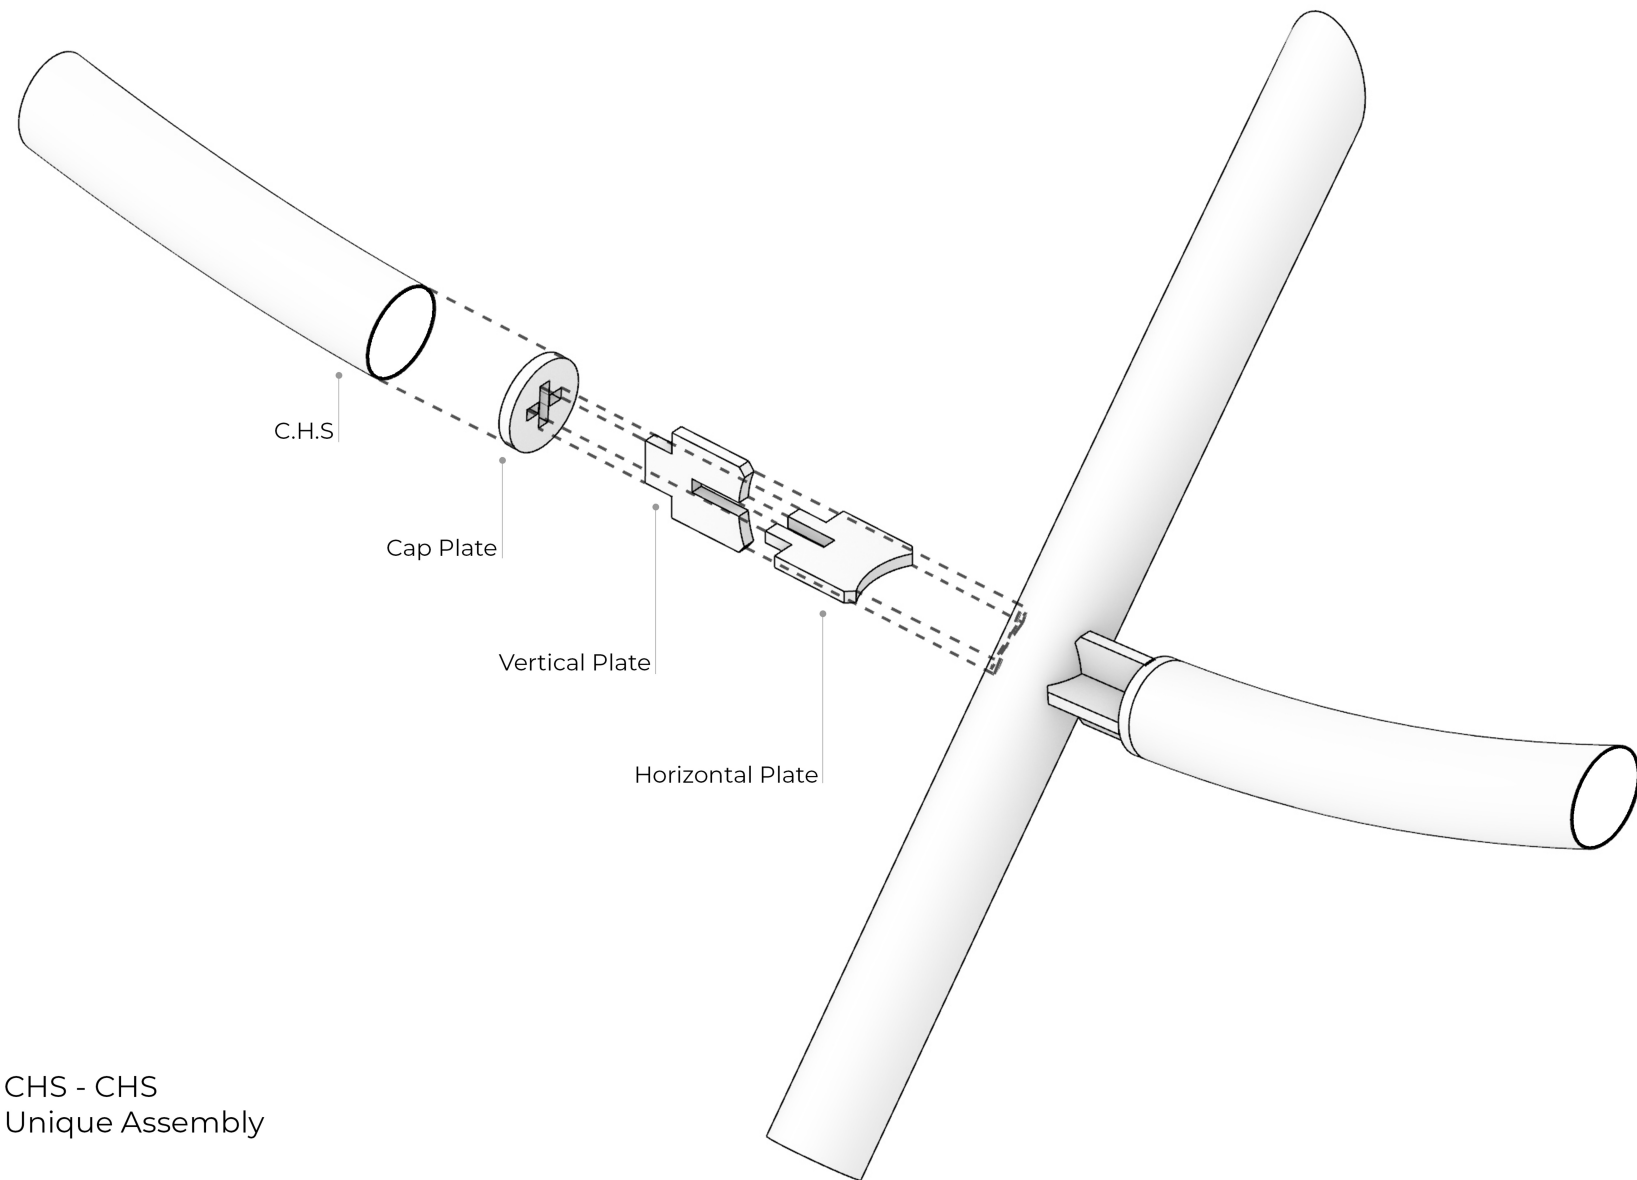

CHS - CHS
Unique Assembly